


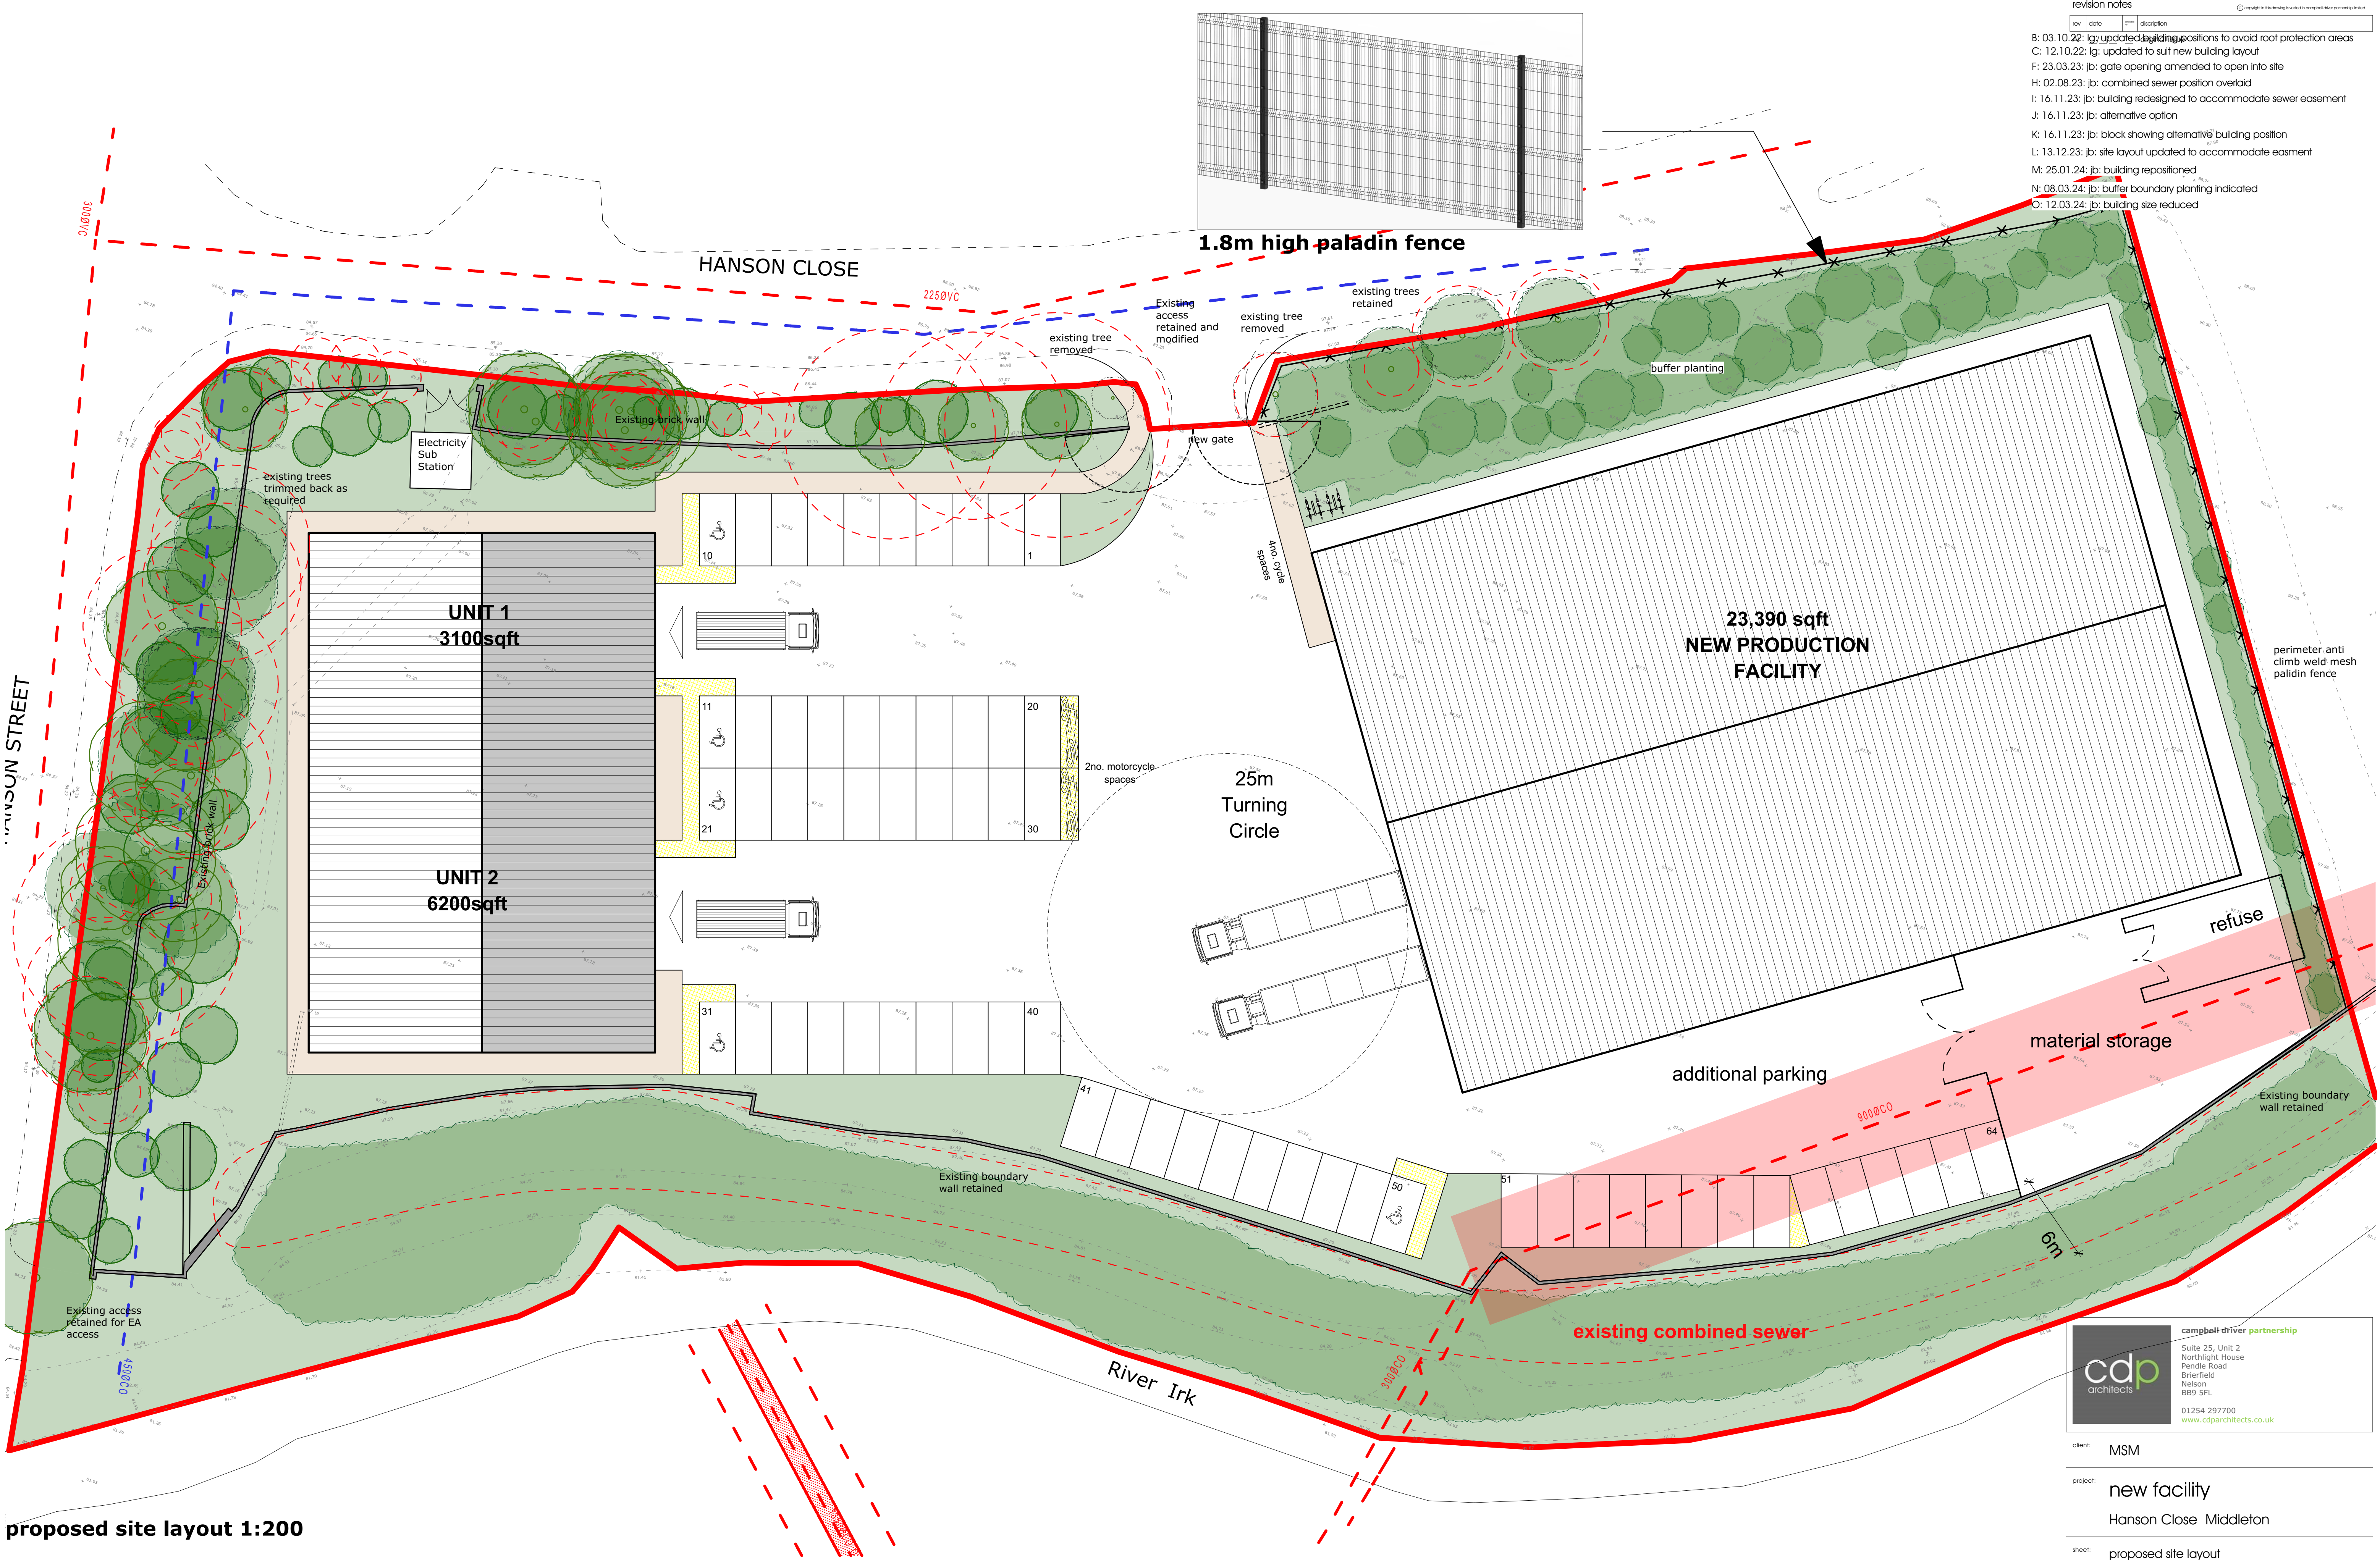

revision notes			
rev	date	by	description
B:	03.10.22:	lg:	updated building positions to avoid roof protection areas
C:	12.10.22:	lg:	updated to suit new building layout
F:	23.03.23:	jb:	gate opening amended to open into site
H:	02.08.23:	jb:	combined sewer position overlaid
I:	16.11.23:	jb:	building redesigned to accommodate sewer easement
J:	16.11.23:	jb:	alternative option
K:	16.11.23:	jb:	block showing alternative building position
L:	13.12.23:	jb:	site layout updated to accommodate easment
M:	25.01.24:	jb:	building repositioned
N:	08.03.24:	jb:	buffer boundary planting indicated
O:	12.03.24:	jb:	building size reduced



campbell driver partnership

Suite 25, Unit 2
Northlight House
Pendle Road
Brierfield
Nelson
BB9 5PL
01254 297700
www.cdparchitects.co.uk

client:	MSM		
project:	new facility Hanson Close Middleton		
sheet:	proposed site layout		
drawing no:	22.135_01_002	revision:	0
scale:	@ A1		
date:	drawn by:		