

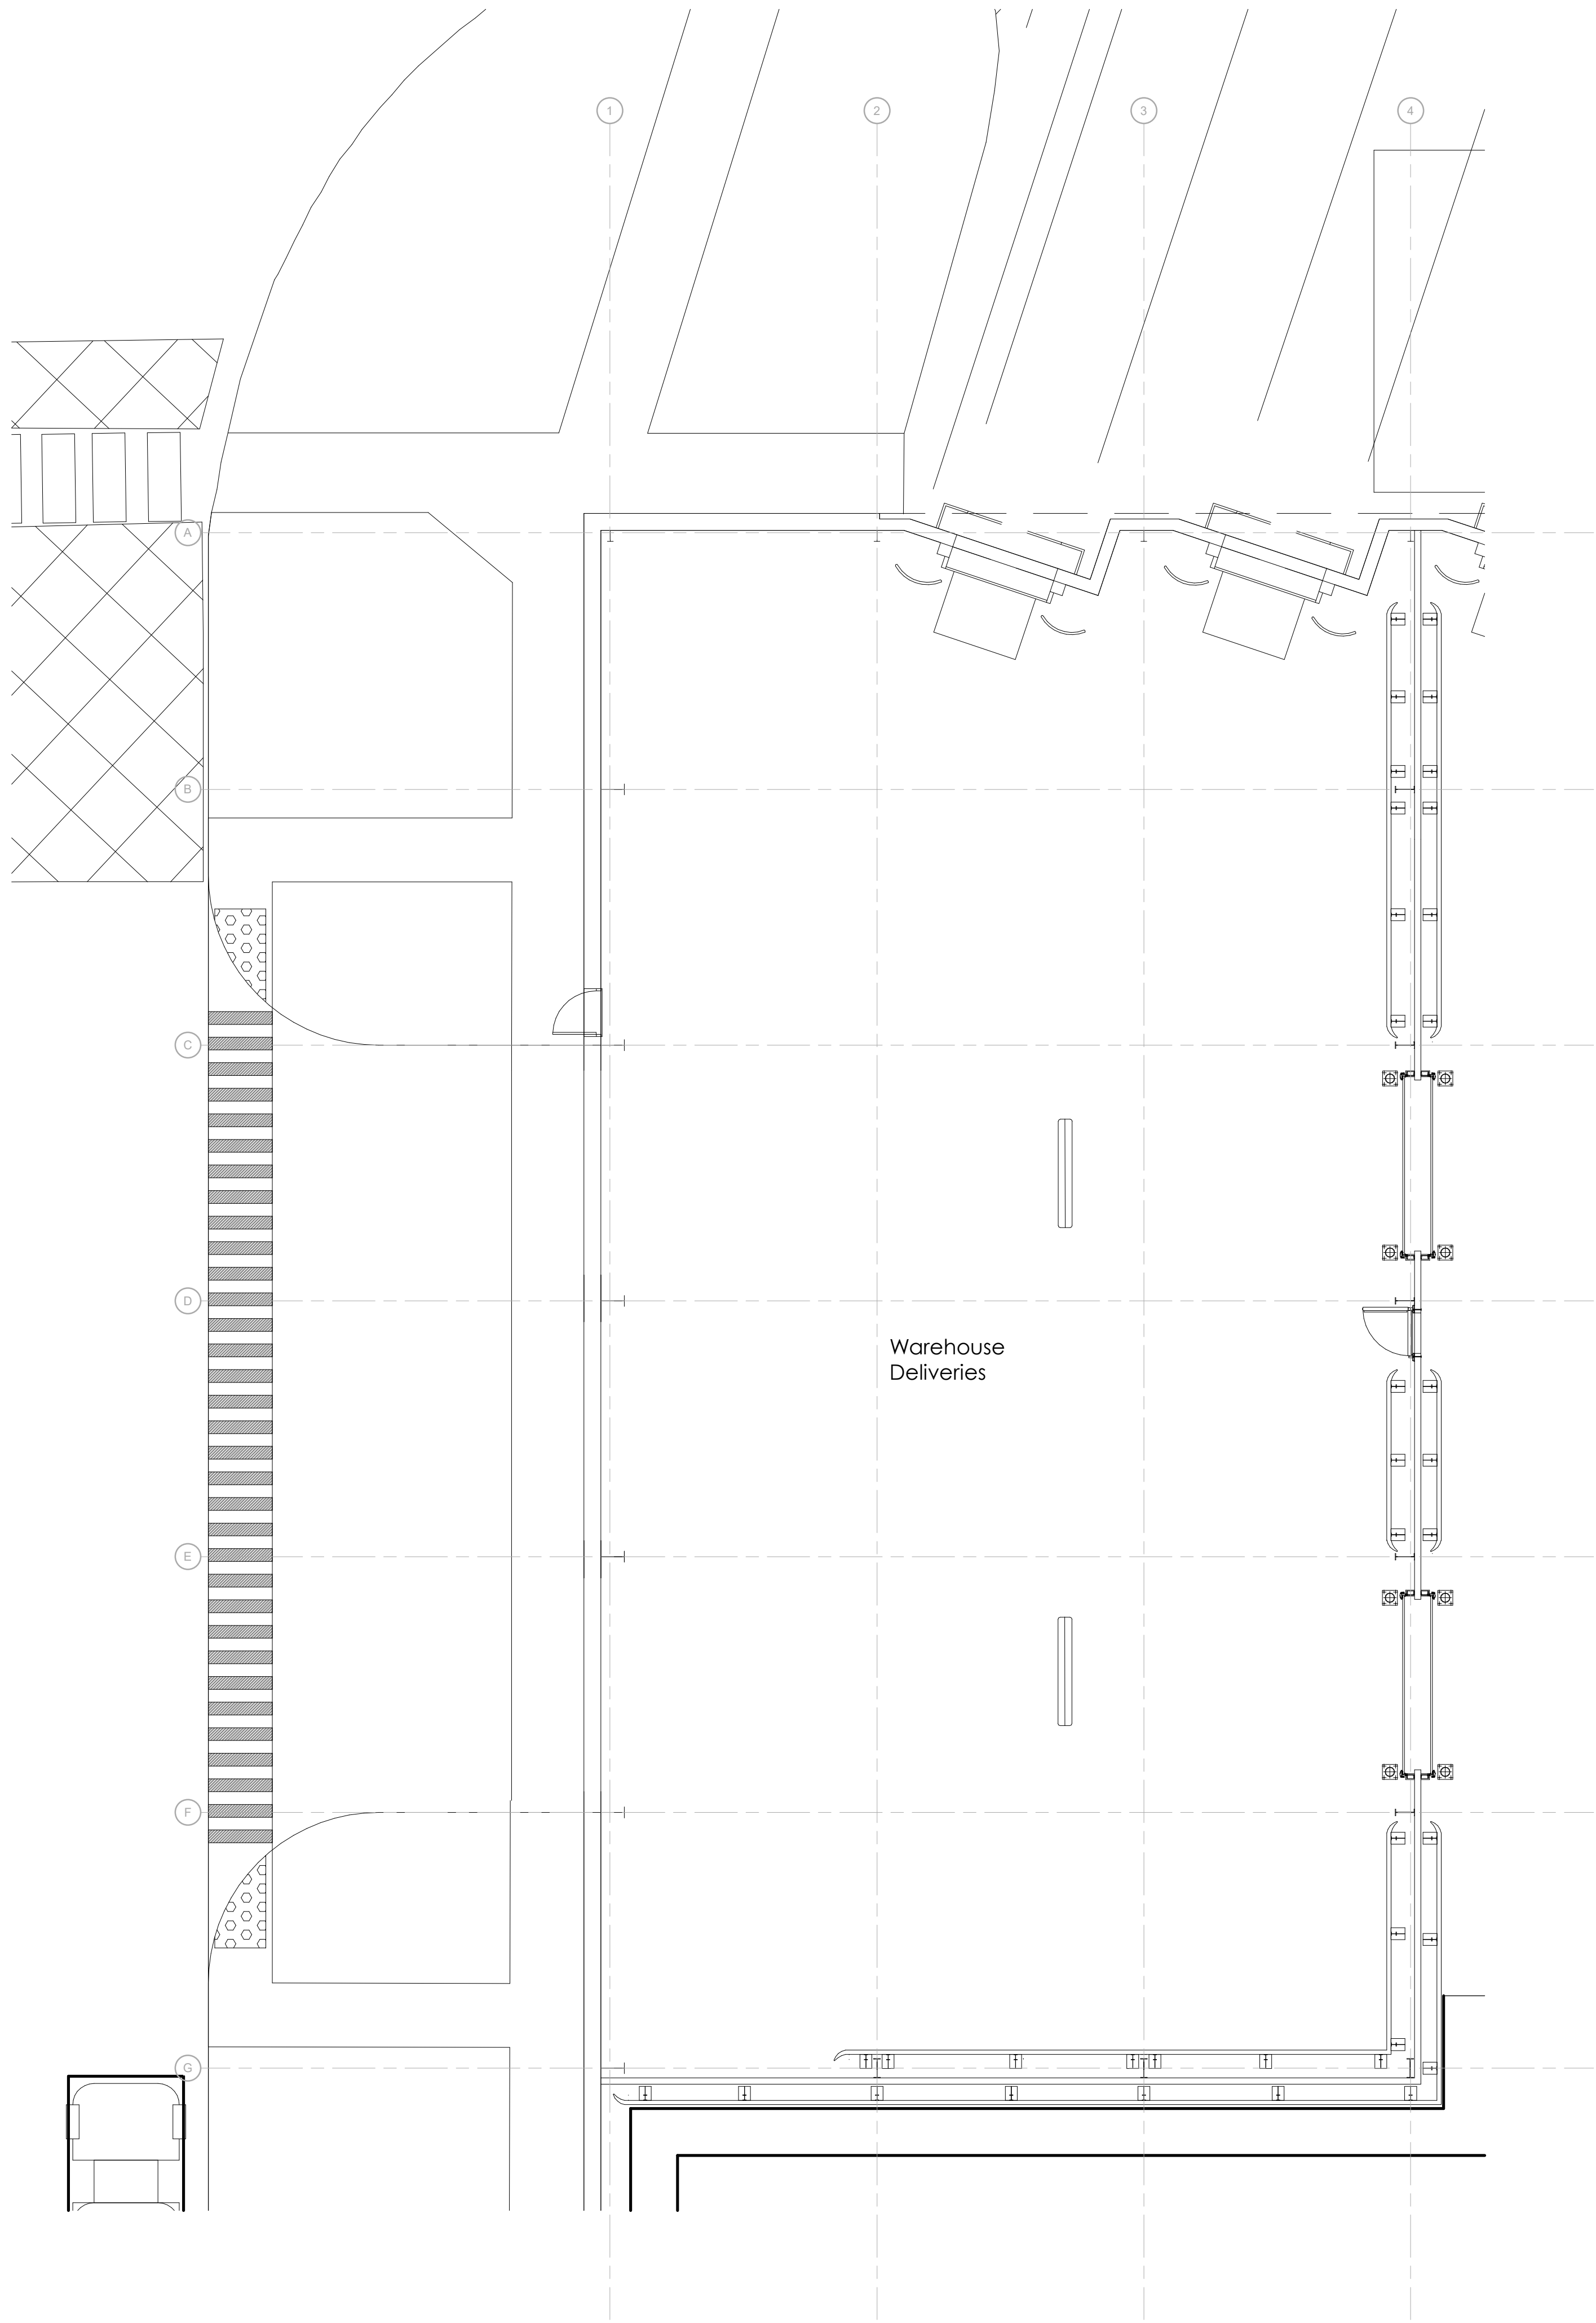


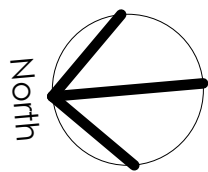

DO NOT SCALE - ALL DIMENSIONS TO BE VERIFIED ON SITE
DO NOT DERIVE DIMENSIONS FROM DIGITAL MEDIA

REV	DESCRIPTION	BY	CHECK	DATE
P01	Planning NMA Application	RG	BT	07/05/2025

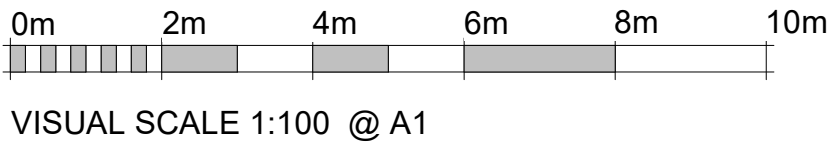

STATUS:	PLANNING	
JOB TITLE:	GXO Middleton M24 2YX	
DRAWING TITLE:	Existing Ground Floor Warehouse Deliveries	
DRAWN BY:	SCALE - A1:	DATE:
RG	1 : 100	MAY 25
PROJECT NO.	DRAWING NO.	REV.
P1063	00_044	P01

JJL Design and Build
Architectural Services
Crag Mount,
Leigh Lane,
Bramshat,
Uttoxeter,
Staffordshire,
ST14 5BQ
Email: enquiries@jjldesign.co.uk
Web: www.jjldesign.co.uk

