



ROAD HUMPH
CONSTRUCTION DETAIL
SCALE 1:20

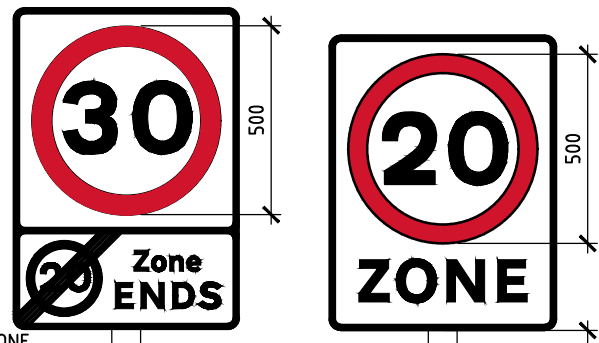


DETAIL B 30MPH 20 ZONE
ENDS SIGN REF 675 TO BE
MOUNTED BACK TO BACK
WITH THE REAR OF THE
20MPH SIGN

DETAIL B



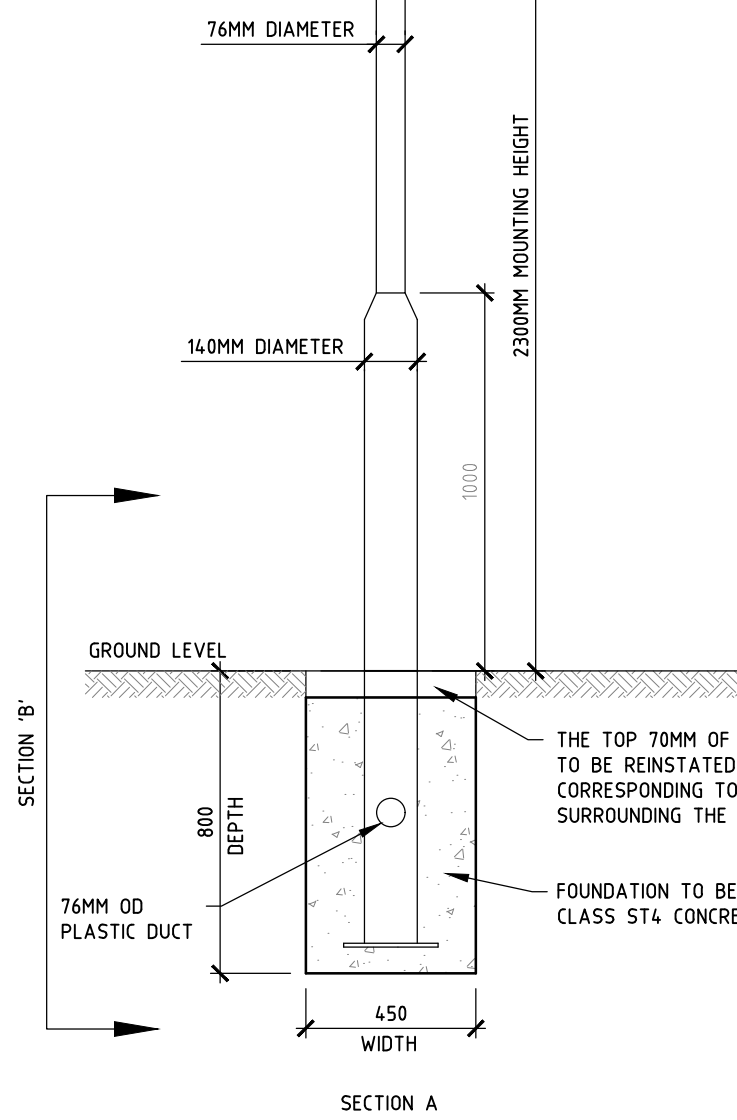


DETAIL A - SCALE 1:20

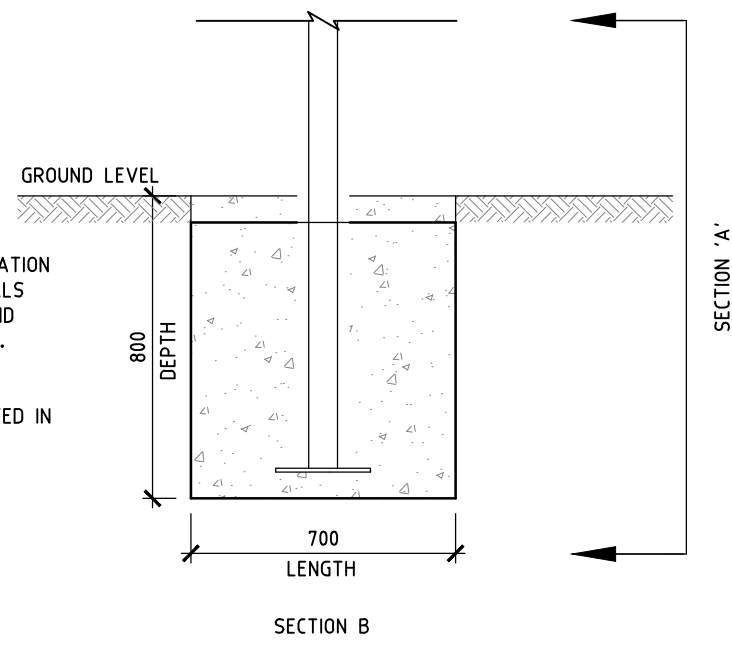

SECTION B

SECTION A'

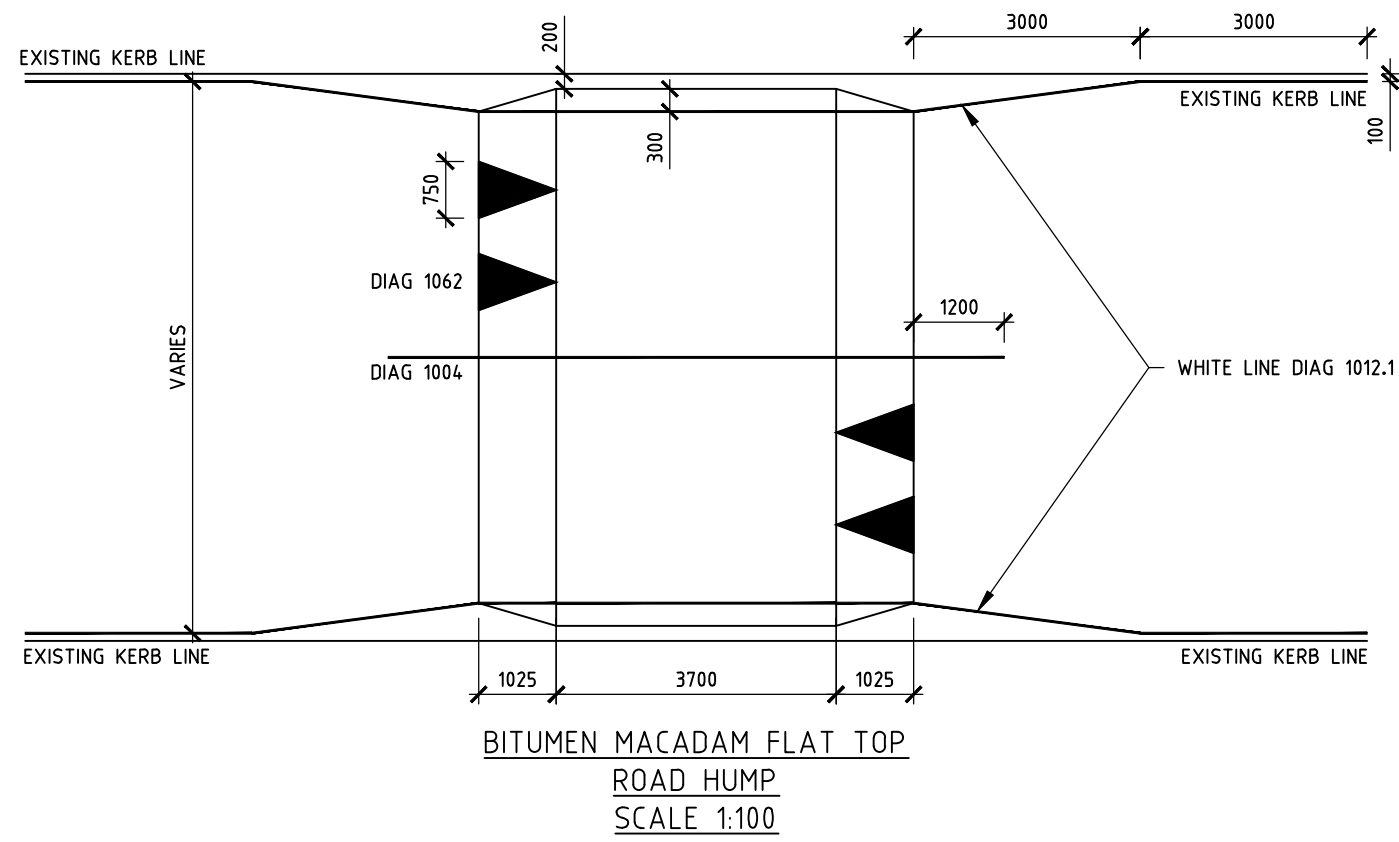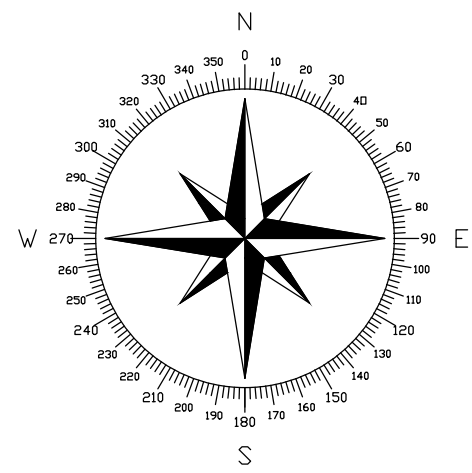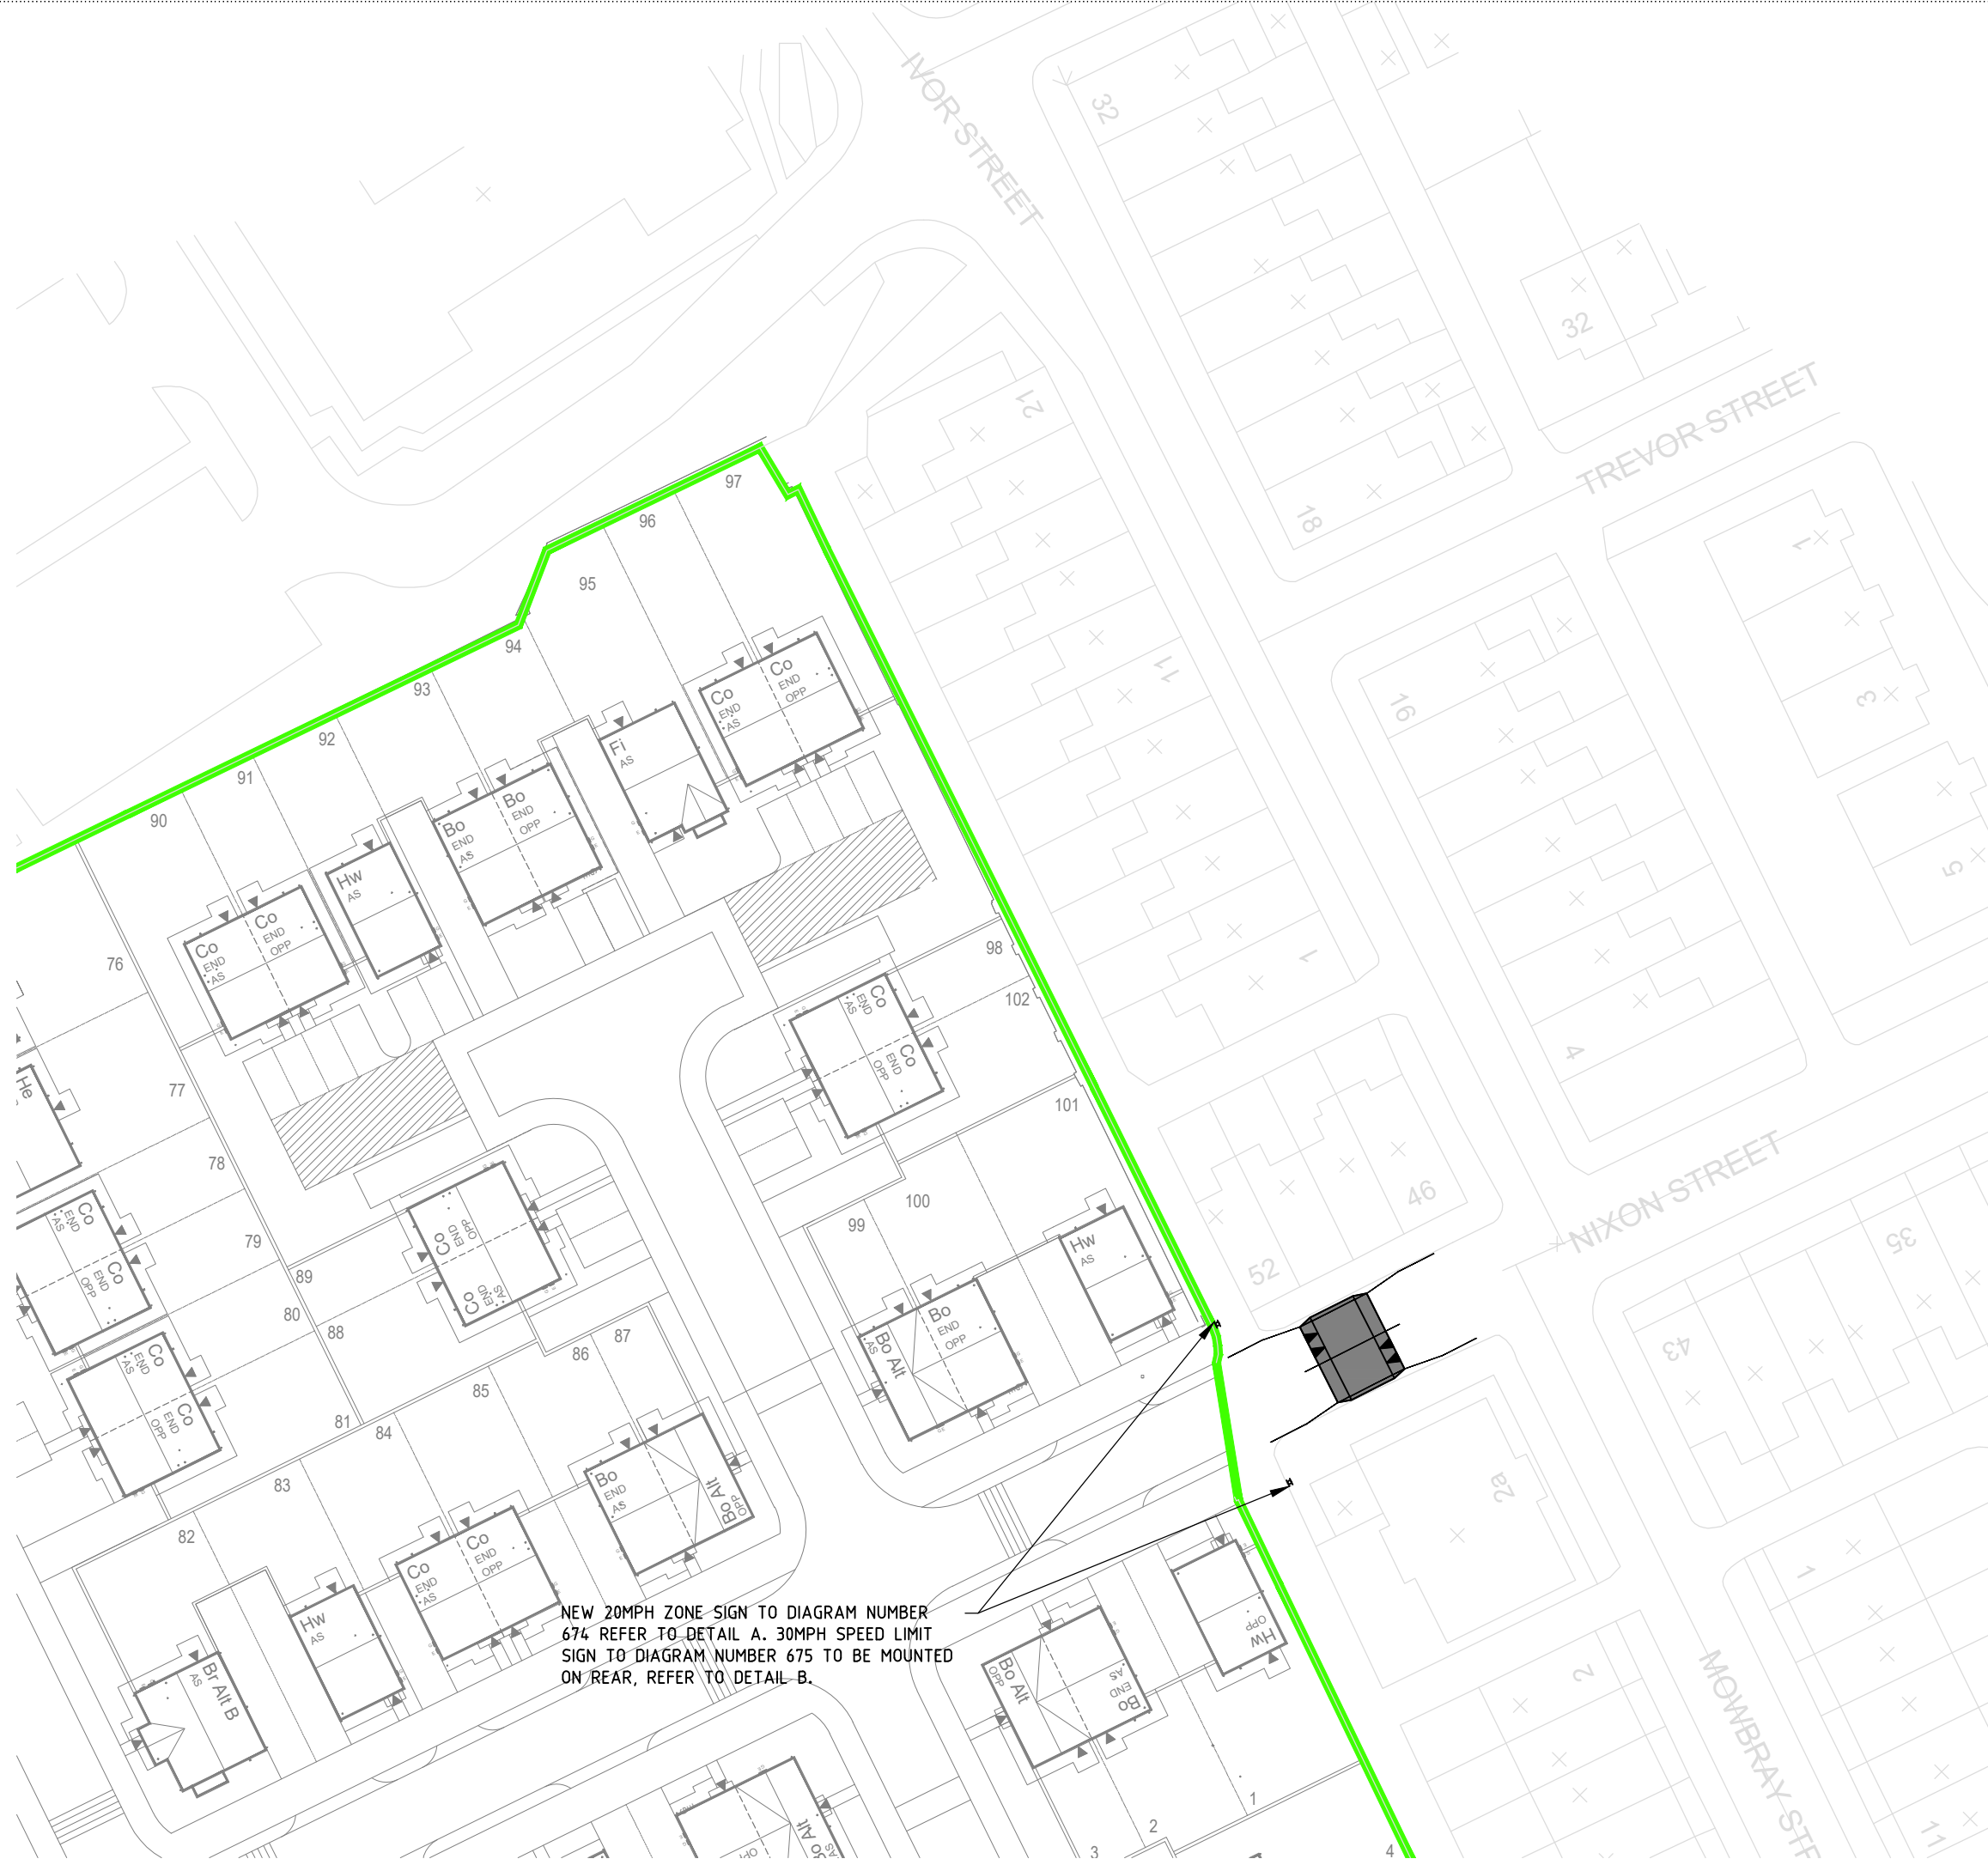

P02 21.10.22 Updated to site layout rev N		H.S.	R.A.
P01 13.10.22 PRELIMINARY - Issued for Information		H.S.	R.A.
Rev	Date	Description	By
EDGE CONSULTING ENGINEERS			
Manchester - UK 3rd Floor, Cornavan Court, 12 Blackfriars Street, Manchester, M3 9BQ, United Kingdom		T: +44 (0) 161 834 1938 E: manchester@edgece.com	
The concepts + information contained in this document are the copyright of EDGE Consulting Engineers. Use or copying of this document in whole or in part without the written permission of EDGE Consulting Engineers constitutes an infringement of copyright. DO NOT SCALE DRAWINGS. IF IN DOUBT, ASK!			
Project Name NIXON STREET ROCHDALE			
Client HIVE HOMES			
Designed R.A.	Drawn H.S.	Checked R.A.	Scale @ A1 1:500
Drawing Title SECTION 278 TRAFFIC CALMING			
Project No. 20066		PRELIMINARY NOT FOR CONSTRUCTION	
Drawing No. 20026-EDGE-XX-XX-DR-C-3011		Revision P02	