



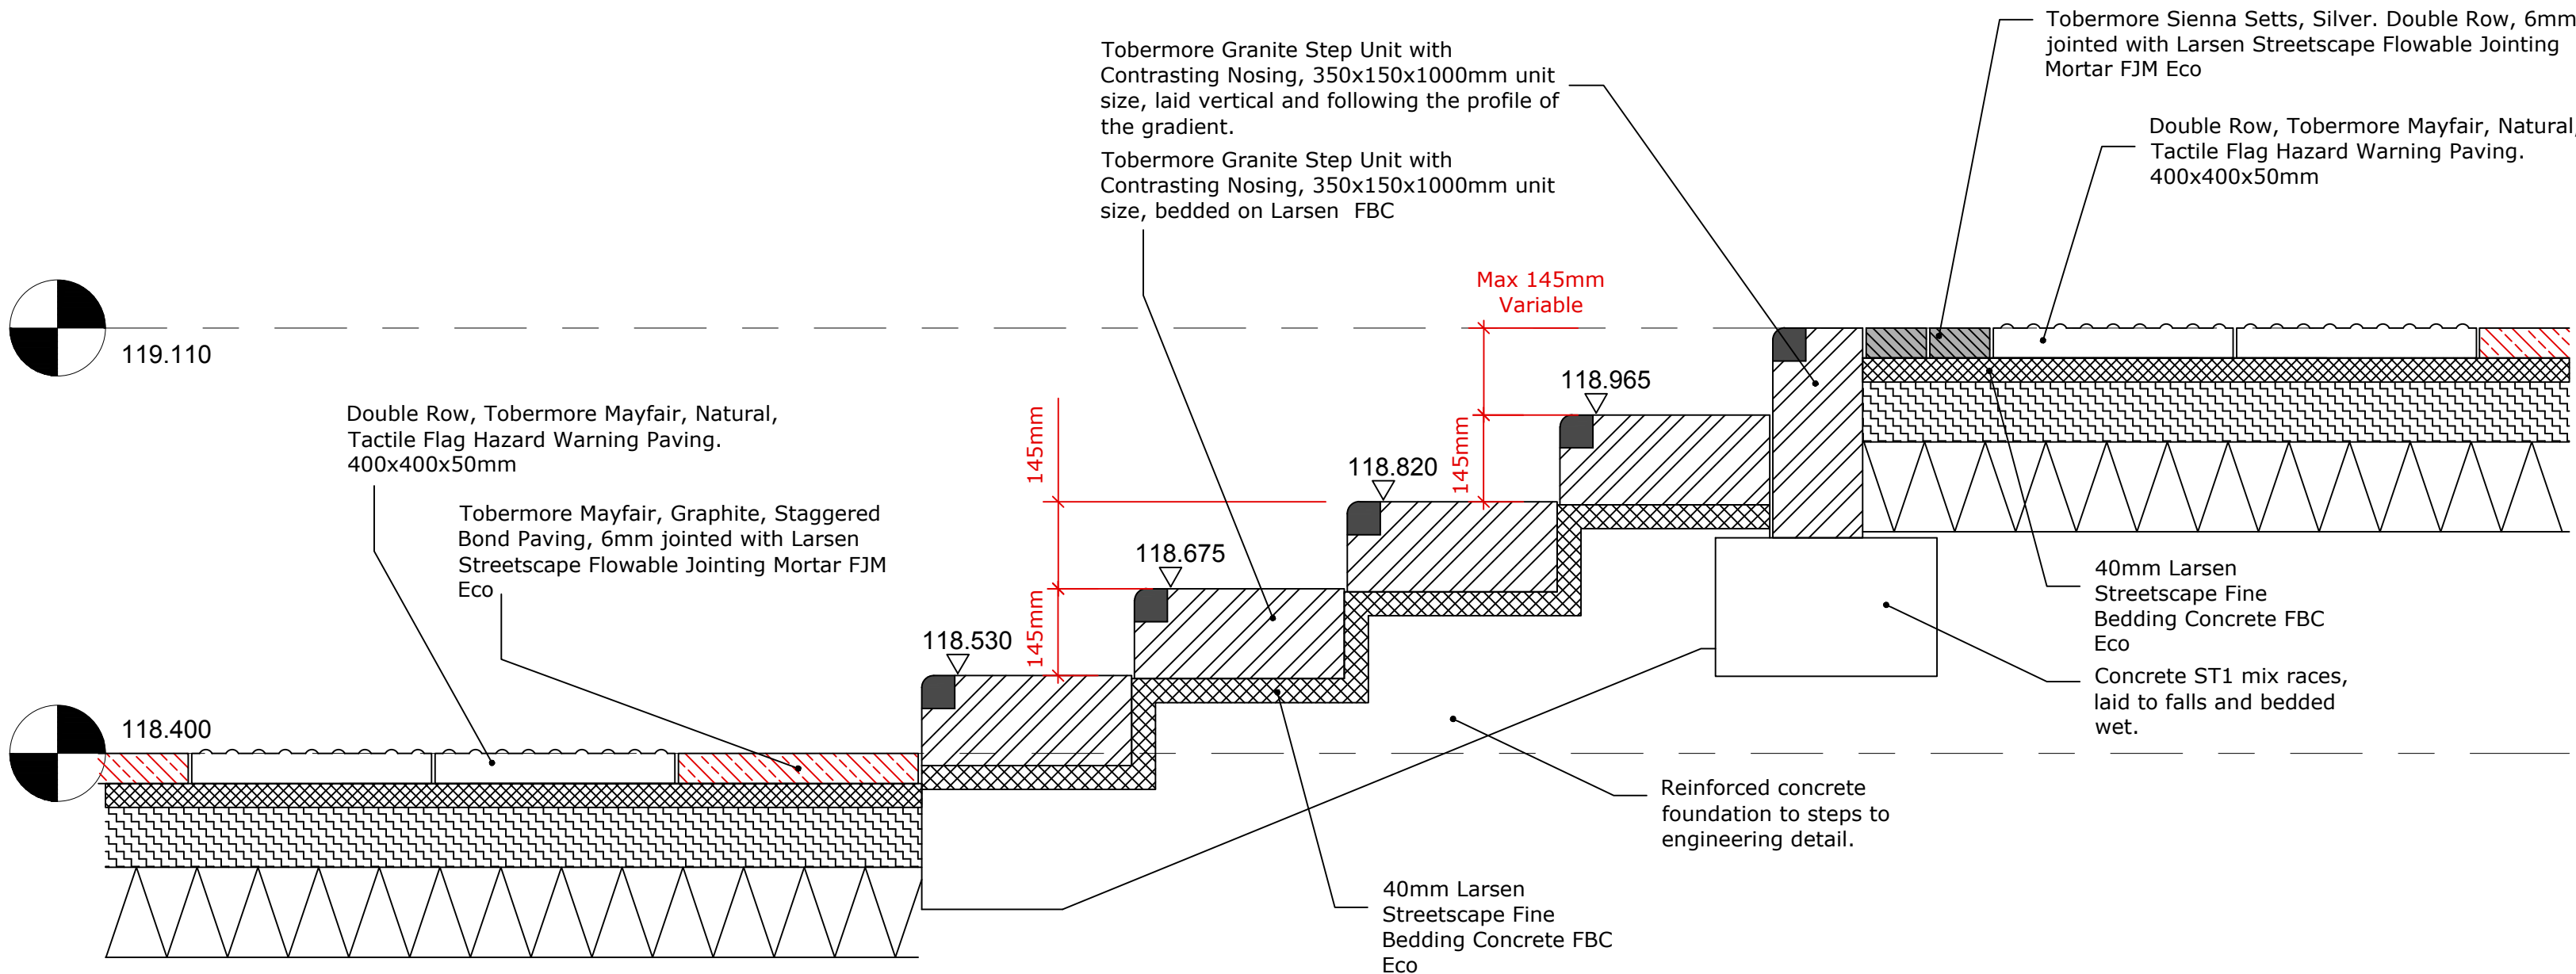

Section Through Steps 1:10

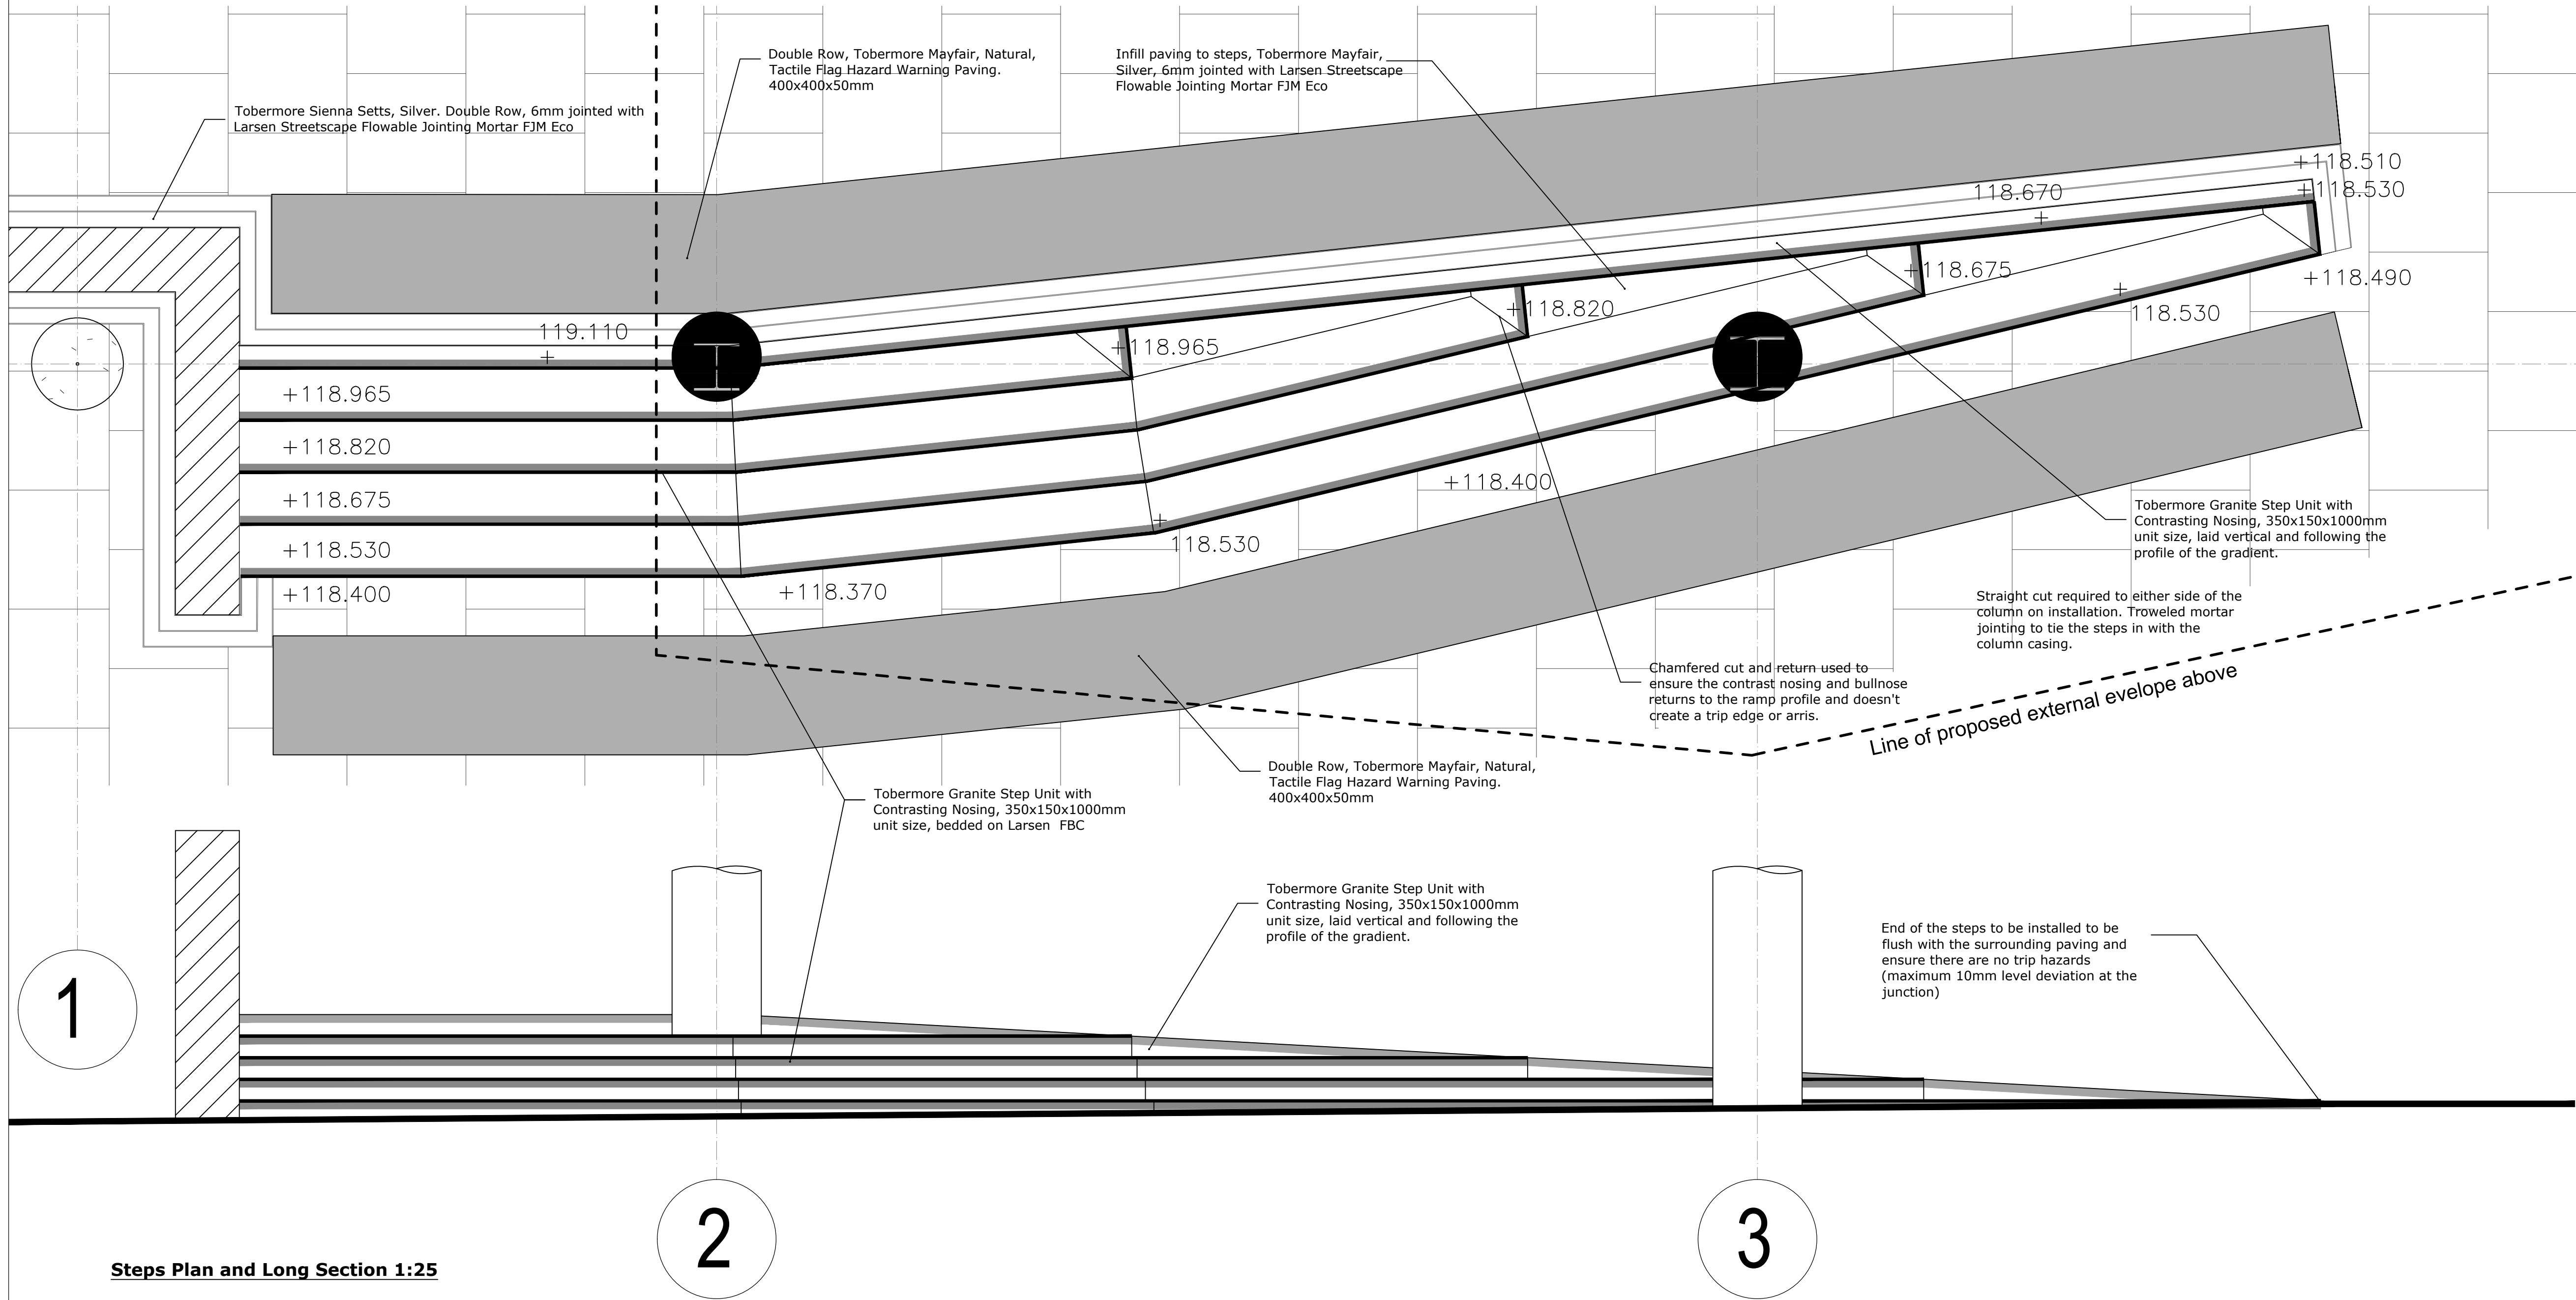

Steps Plan and Long Section 1:25

Do NOT Scale From This Drawing.
All dimensions are to be checked on site prior to construction.

The drawing shall only be used for the purpose for which it was prepared. Drawings issued for planning approval shall not be used for the purposes of costing or construction.

NOTES:

Drawing is provided for RIBA Stage 4 ONLY, not to be used for construction issue.

To be read in conjunction with other landscaping drawings reference the same project number and revision letter.

To be read in conjunction with drawings from other disciplines, architecture and engineering, as they relate to the project. Any discrepancies are to be reported to the Landscape Architect for clarification.

Drawing is provided to scale, as noted below, when printed 'actual size' to the dimension shown. Any extracted dimensions are to be verified in the field with actual dimensions. Any discrepancies are to be reported to the Landscape Architect for clarification.
DO NOT SCALE FROM THIS DRAWING.

Information contained within this drawing is subject to planning approval unless otherwise stated.

Rev	Description	Date
PURPOSE OF ISSUE		
Works Stage 4		
PROJECT		
Rochdale Sixth Form Extension		
TITLE		
External Details - 2		
CLIENT		
Rochdale Sixth Form		
DRAWN BY	CHECKED BY	DATE
-	CF	24/08/23
SCALE (@ A1)		PROJECT NUMBER
1 : 5		23218
DRAWING NUMBER		S0
MLD-XX-XX-DR-L-95002		P01