


REVISIONS			
P 01	08/07/22	PSL	BLG
PLANNING ISSUE			
P 02	21/11/22	PSL	BLG
REVISED TO LATEST SITE ARRANGEMENT			

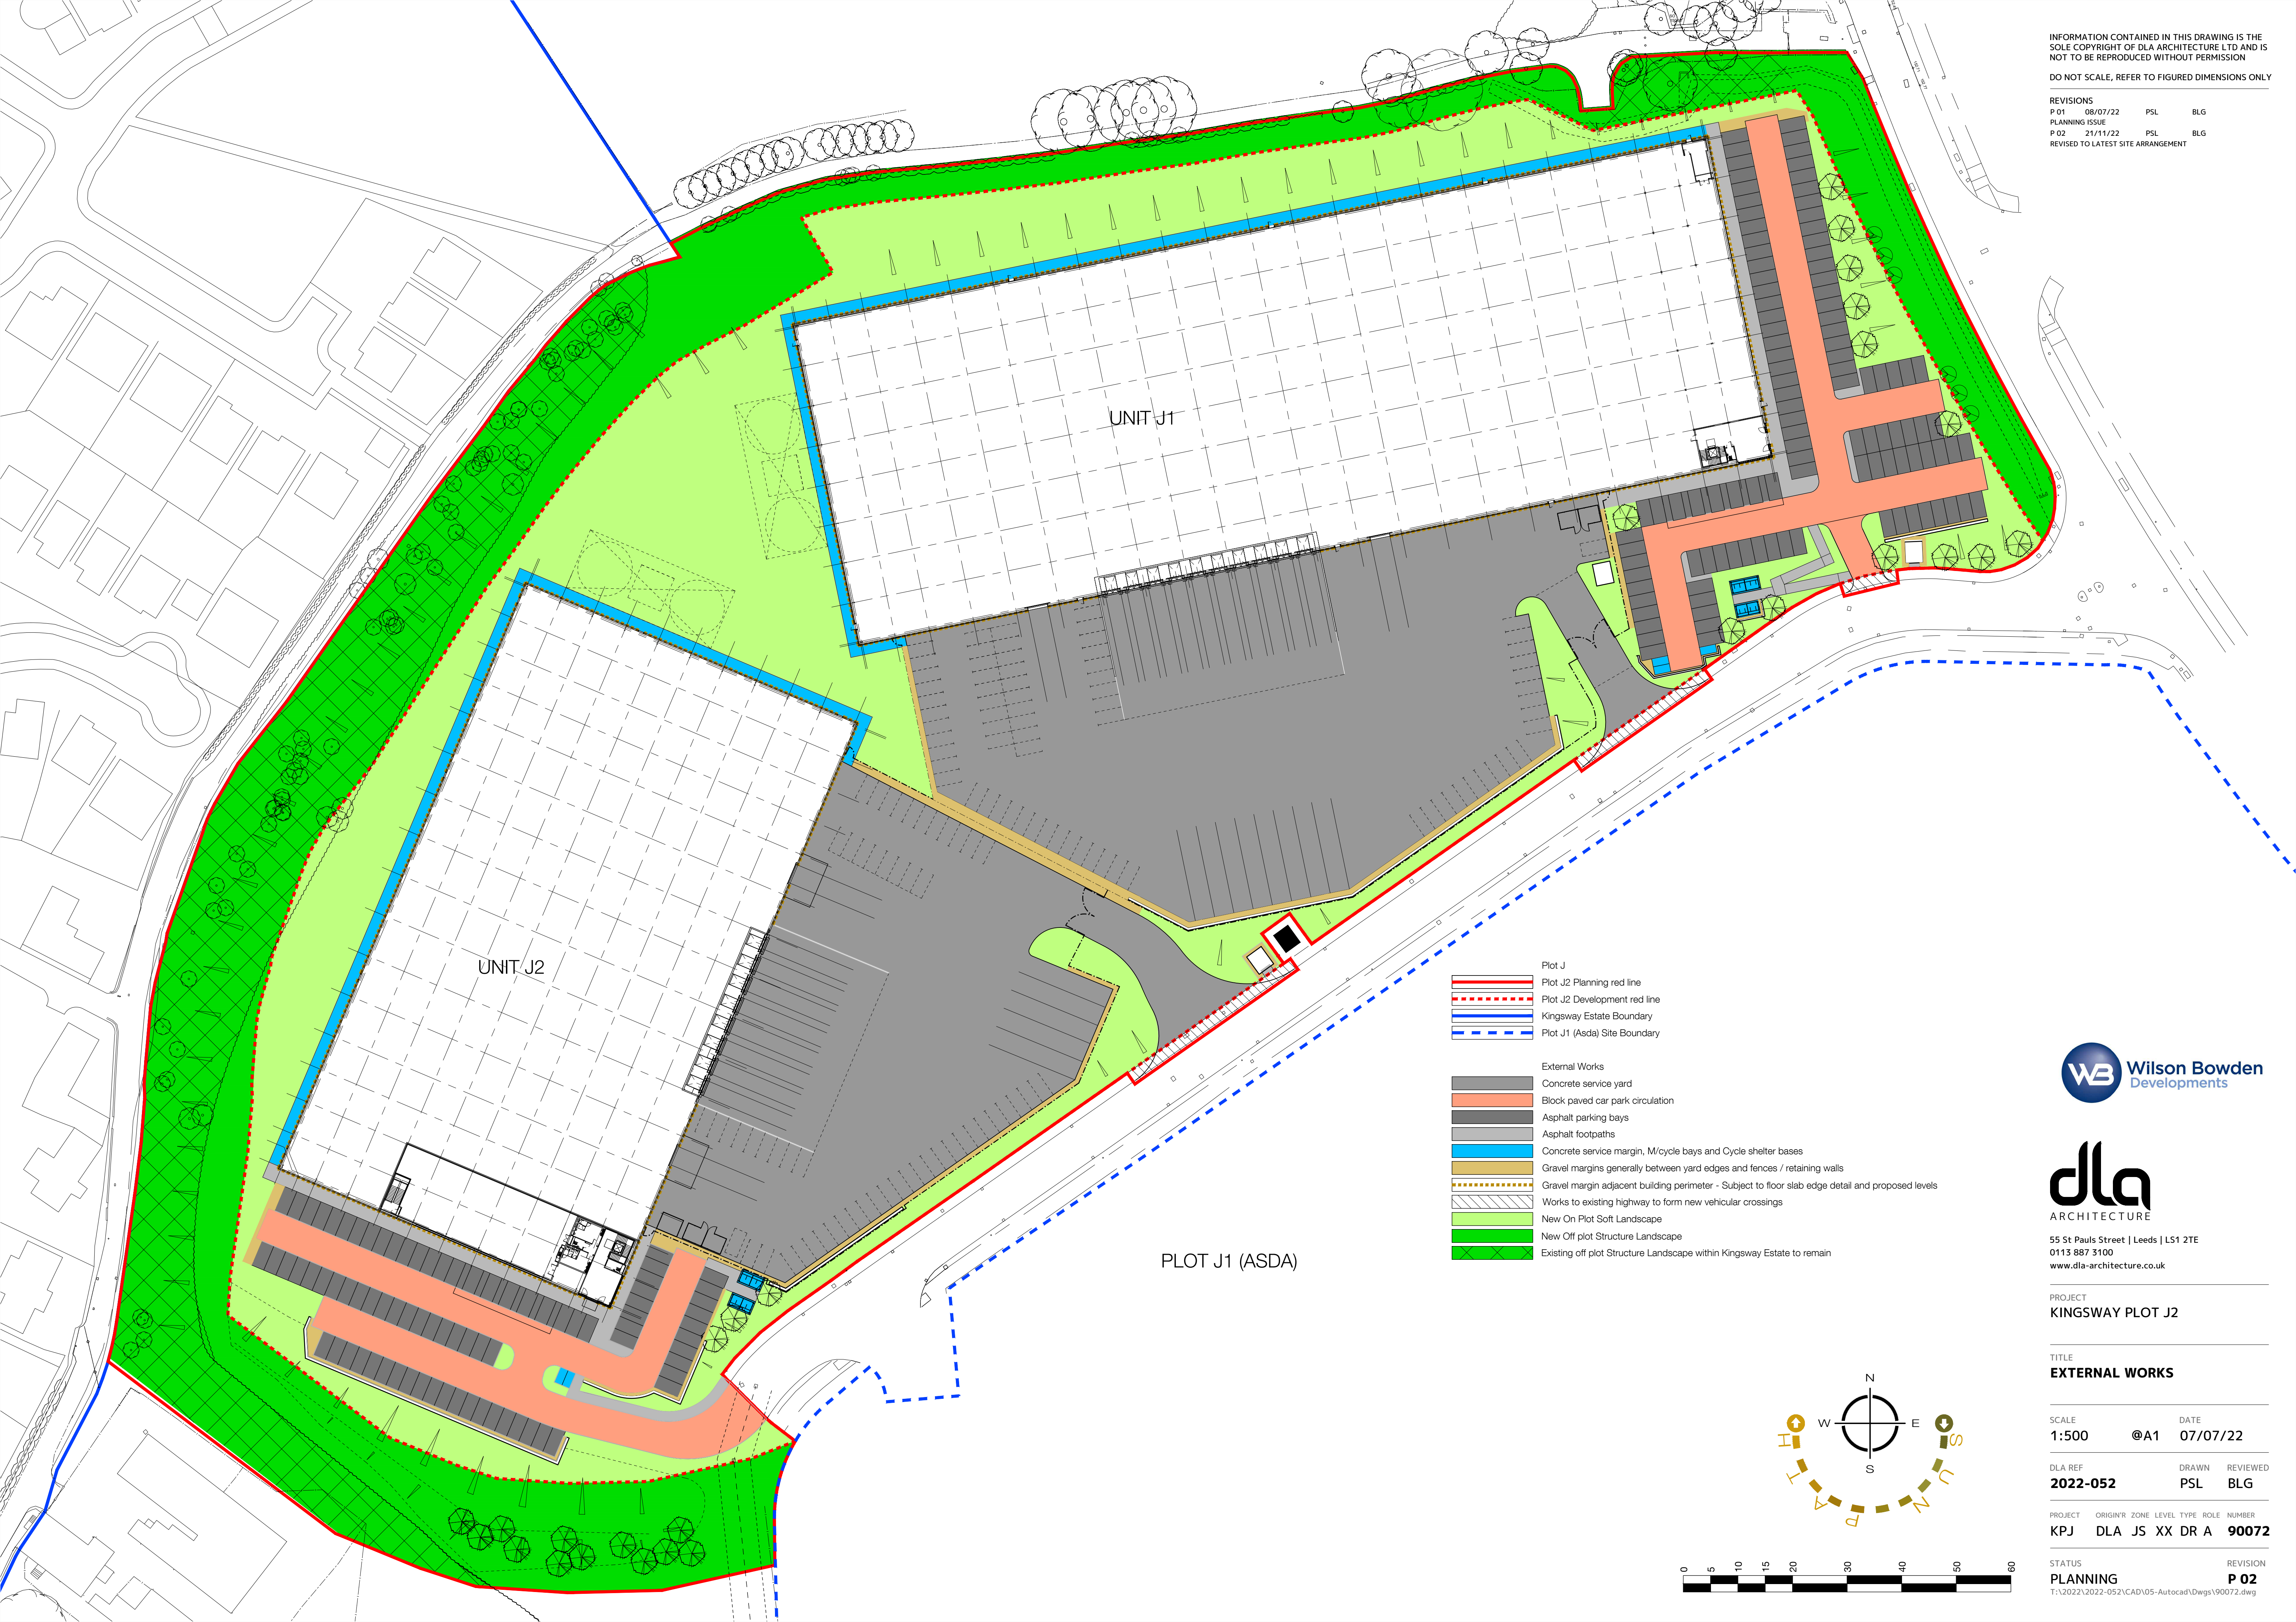

55 St Pauls Street | Leeds | LS1 2TE
0113 887 3100
www.dla-architecture.co.uk

PROJECT
KINGSWAY PLOT J2

TITLE
EXTERNAL WORKS

SCALE
1:500

DATE
07/07/22

DLA REF
2022-052

DRAWN
PSL

REVIEWED
BLG

PROJECT
KPJ

ORIGIN/R
DLA

ZONE
JS

LEVEL TYPE
XX DR A

ROLE
DR A

NUMBER
90072

STATUS
PLANNING

REVISION
P 02

T:\2022\2022-052\CAD\05-Autocad\Drawings\90072.dwg