


SECTION A-A



SECTION B-B

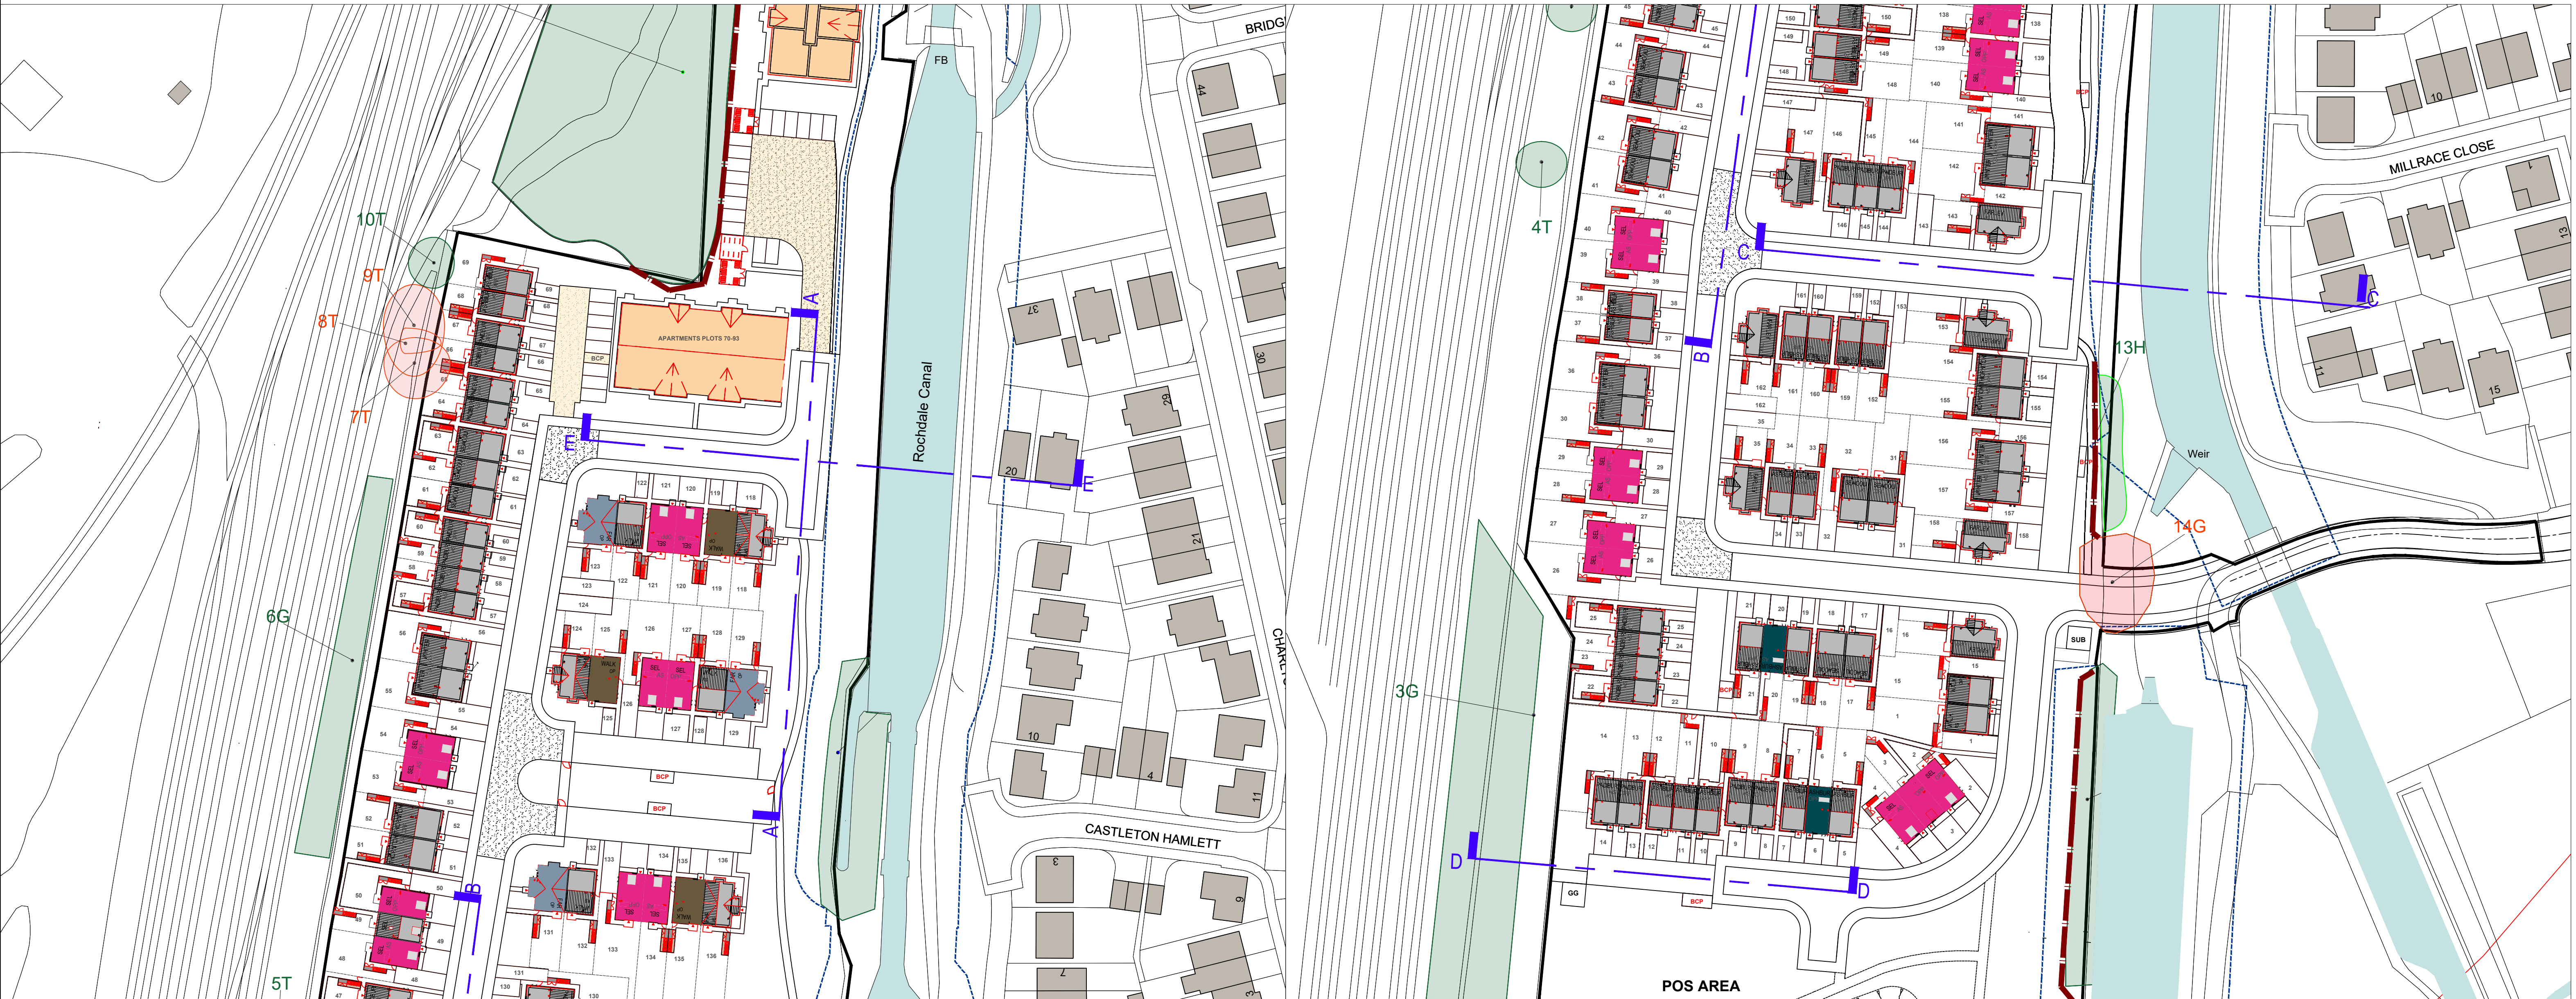

P2	10.9.24	IG	UPDATED TO REFLECT ELEVATION TREATMENTS	-	-
P1	2.7.24	IG	UPDATED TO MATCH CURRENT ELEVATIONS	-	-
REV	DATE	DRAWN	DESCRIPTION	ARCH CHECK	ENG CHECK
TITLE					
STREET SCENES 1 OF 1					
 MCI A KEEPMOAT HOMES COMPANY M.C.I. Developments Ltd. 15 Beecham Court, Smithy Brook Road, Wigan, WN3 6PR tel: 08448871467 fax: 08448871468 web: www.mcidevelopments.com email: admin@mcidevelopments.com					
PROJECT					
Trub Farm, Rochdale					
DRN BY	IG	SCALE	JOB REF	DRAWING NUMBER	REV
DATE	18.03.24	1:100 @ A0	100	MCI-100-DR-A-410	P2