

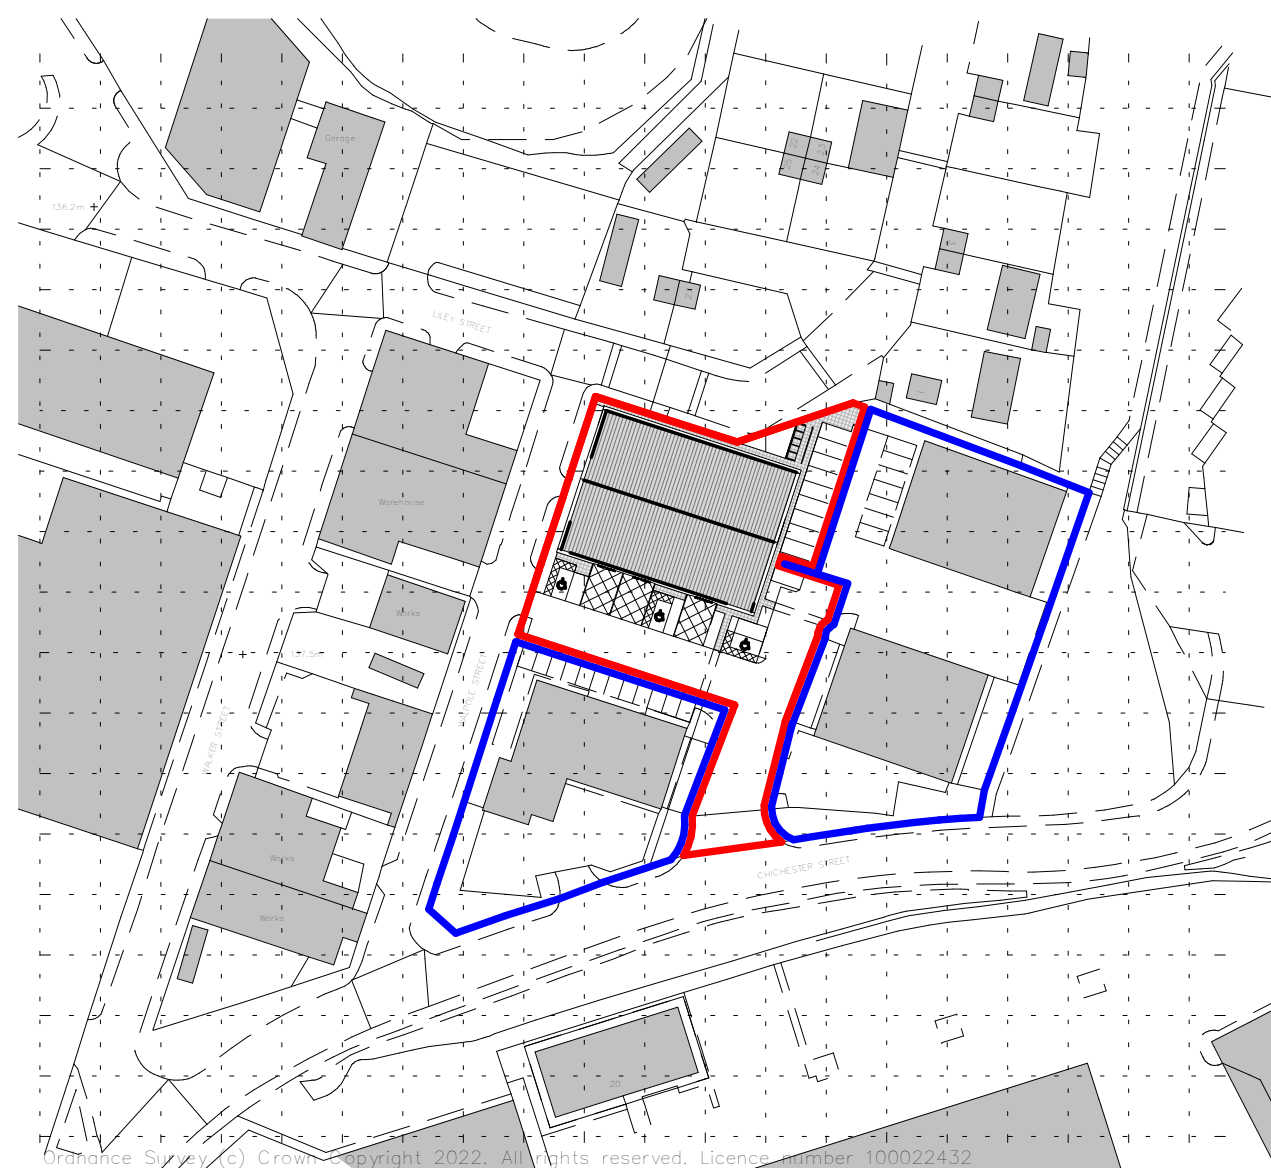


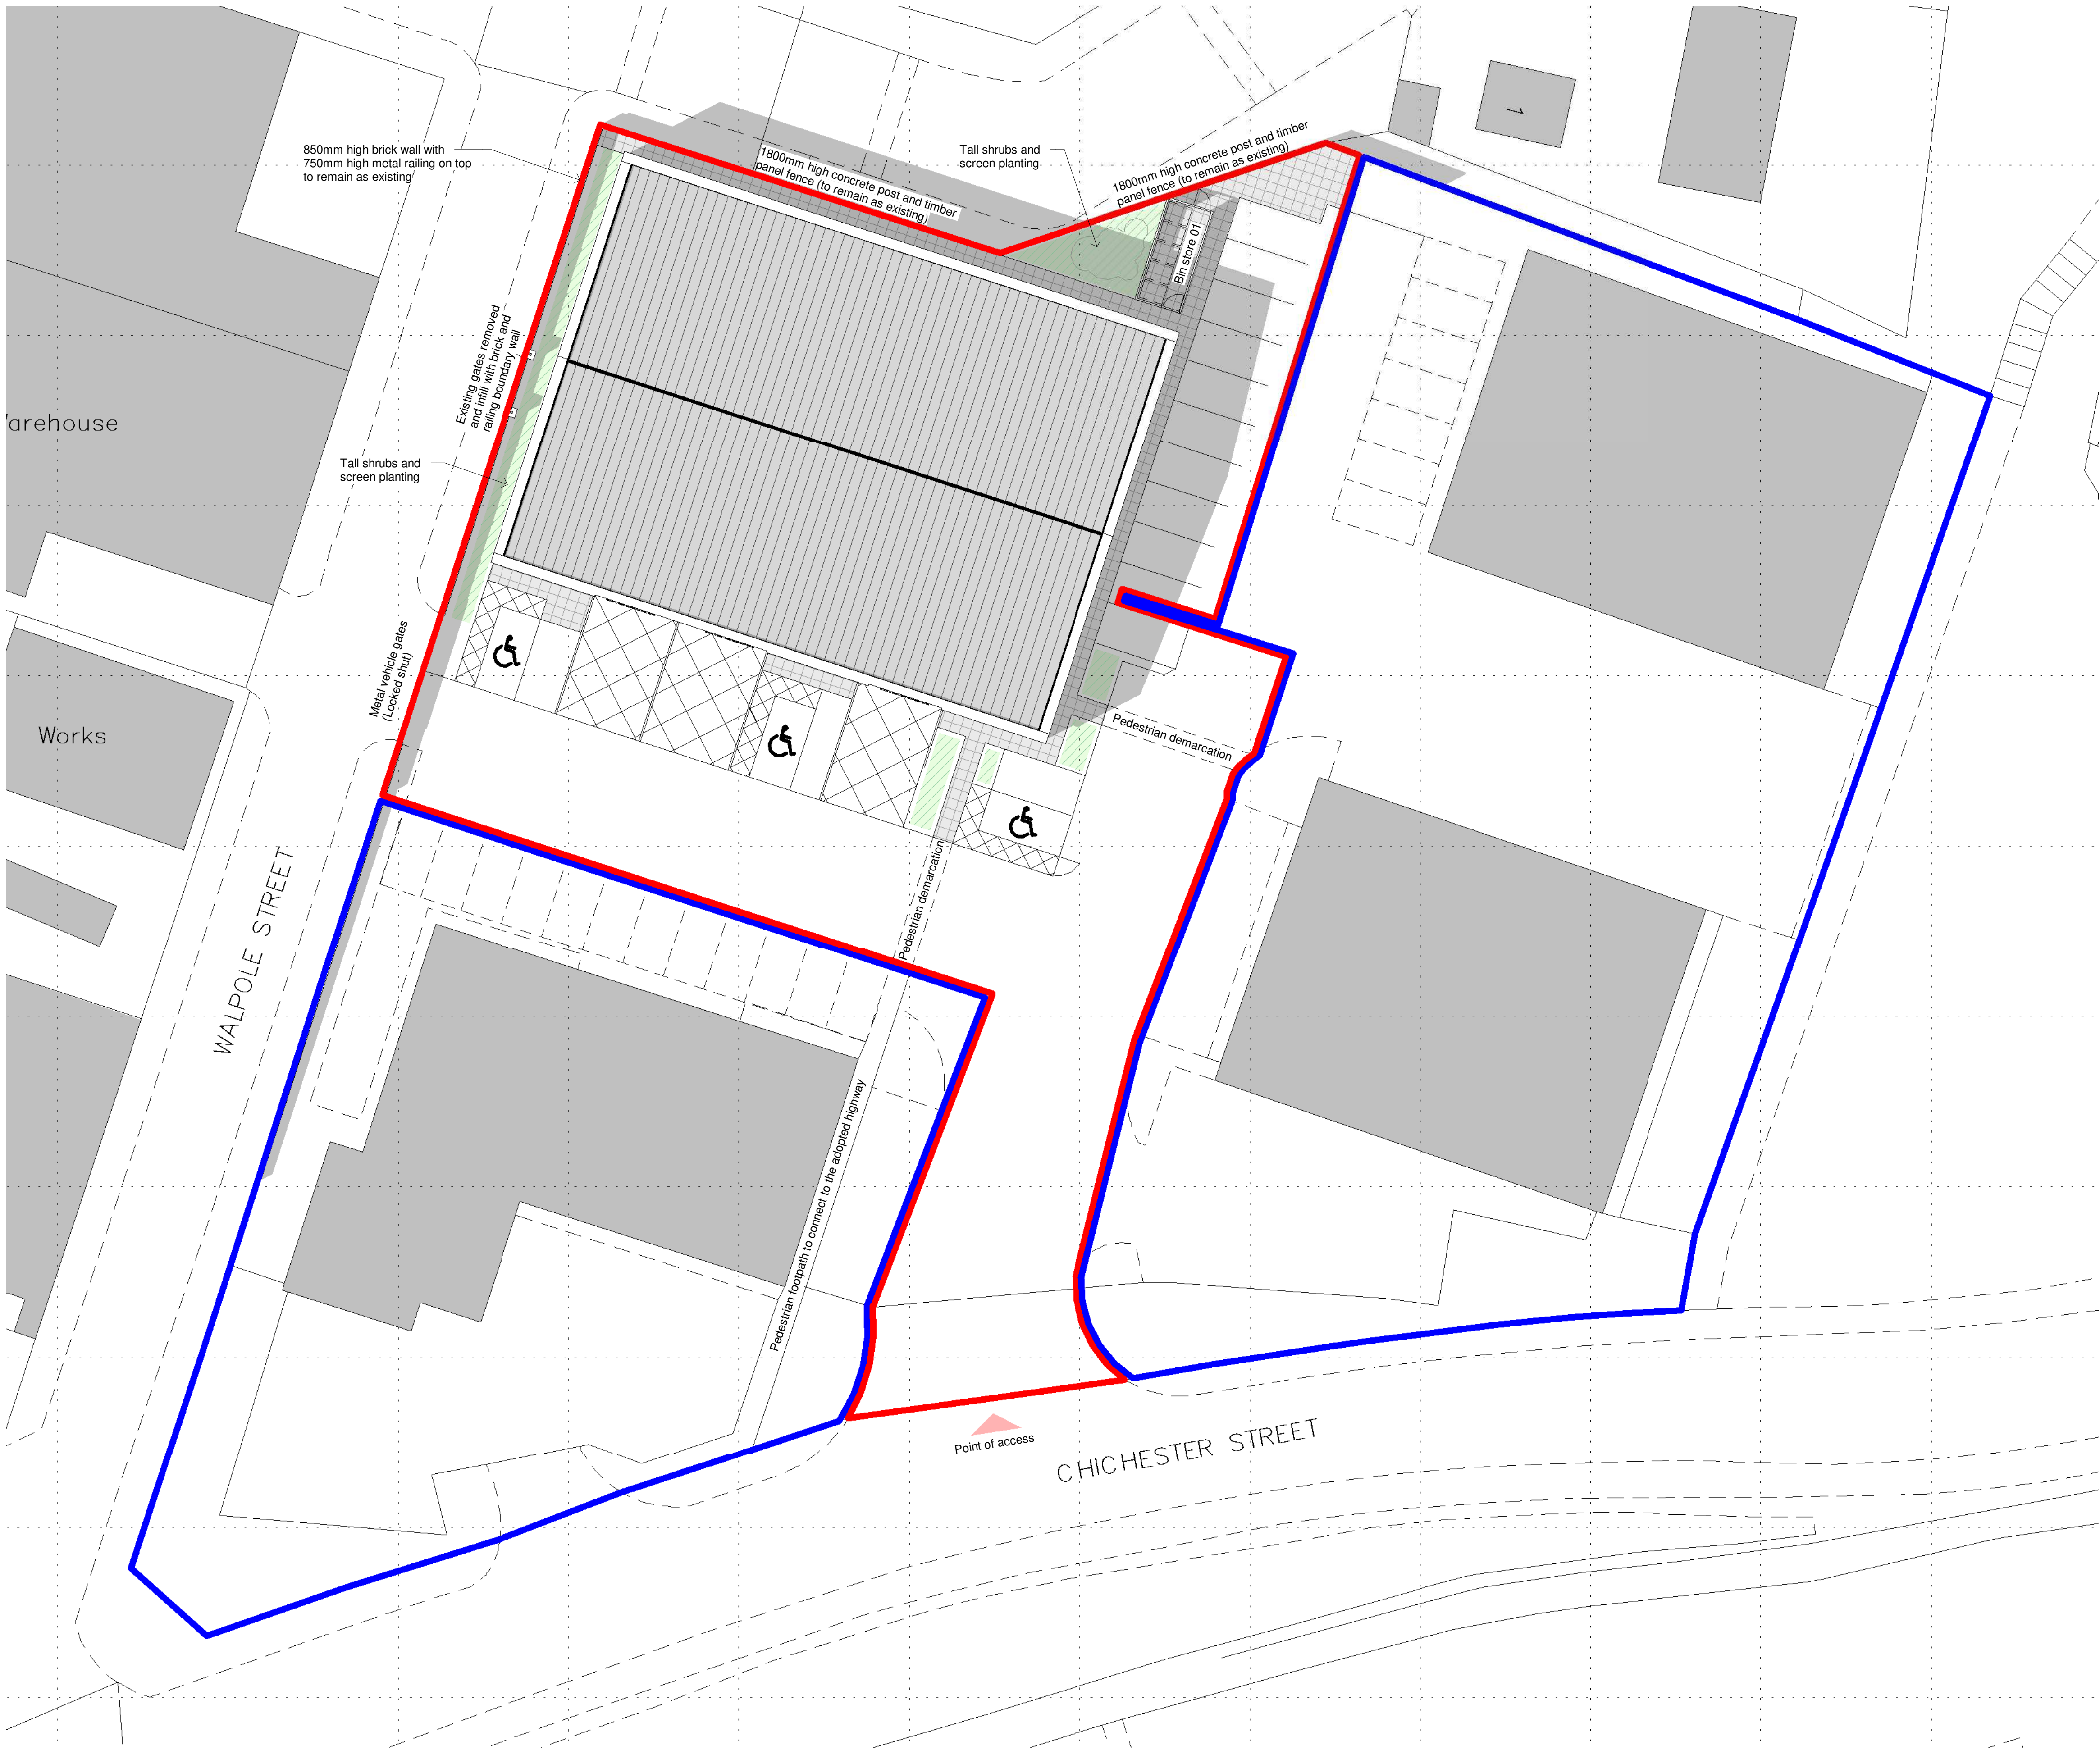

1 Pro Location Plan
1 : 1250

2 Pro Site Plan
1 : 200

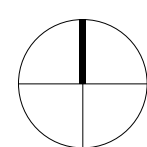

0m 5m 10m

CDM REGULATIONS 2015. All current drawings and specifications for the project must be read in conjunction with the Designer's Hazard and Environment Assessment Record. All intellectual property rights reserved.

Designed with reference to the surveys, information and reports listed: Ordnance Survey Promap, Licence number 100022432

James Kelly Architects Ltd t/a Solid Void - 16 Woolfenden Way, Wardle, OL12 9SS
Tel: 07949448088 - Email: solidvoid@outlook.com - Web: www.solidvoid.co.uk - Company No. 08545034

Rev	Date	Description
A	11.02.23	Planning Issue
B	24.03.23	Planning Issue
C	11.04.23	Revised Application Boundary
D	17.05.23	Revised road and parking layout
E	18.05.23	Revised off-site footpath arrangement

Dwn	Ckd	Drawn	JK
		Checked	JK
		Date	JAN 2023
		Scale @ A1	As indicated

Walpole Street, Rochdale,
OL16 2AU (2315)
Proposed Site and Location
Plans

WSR-SVA-ZZ-ZZ-DR-A-2001
REV E
PLANNING

SOLIDVOID