


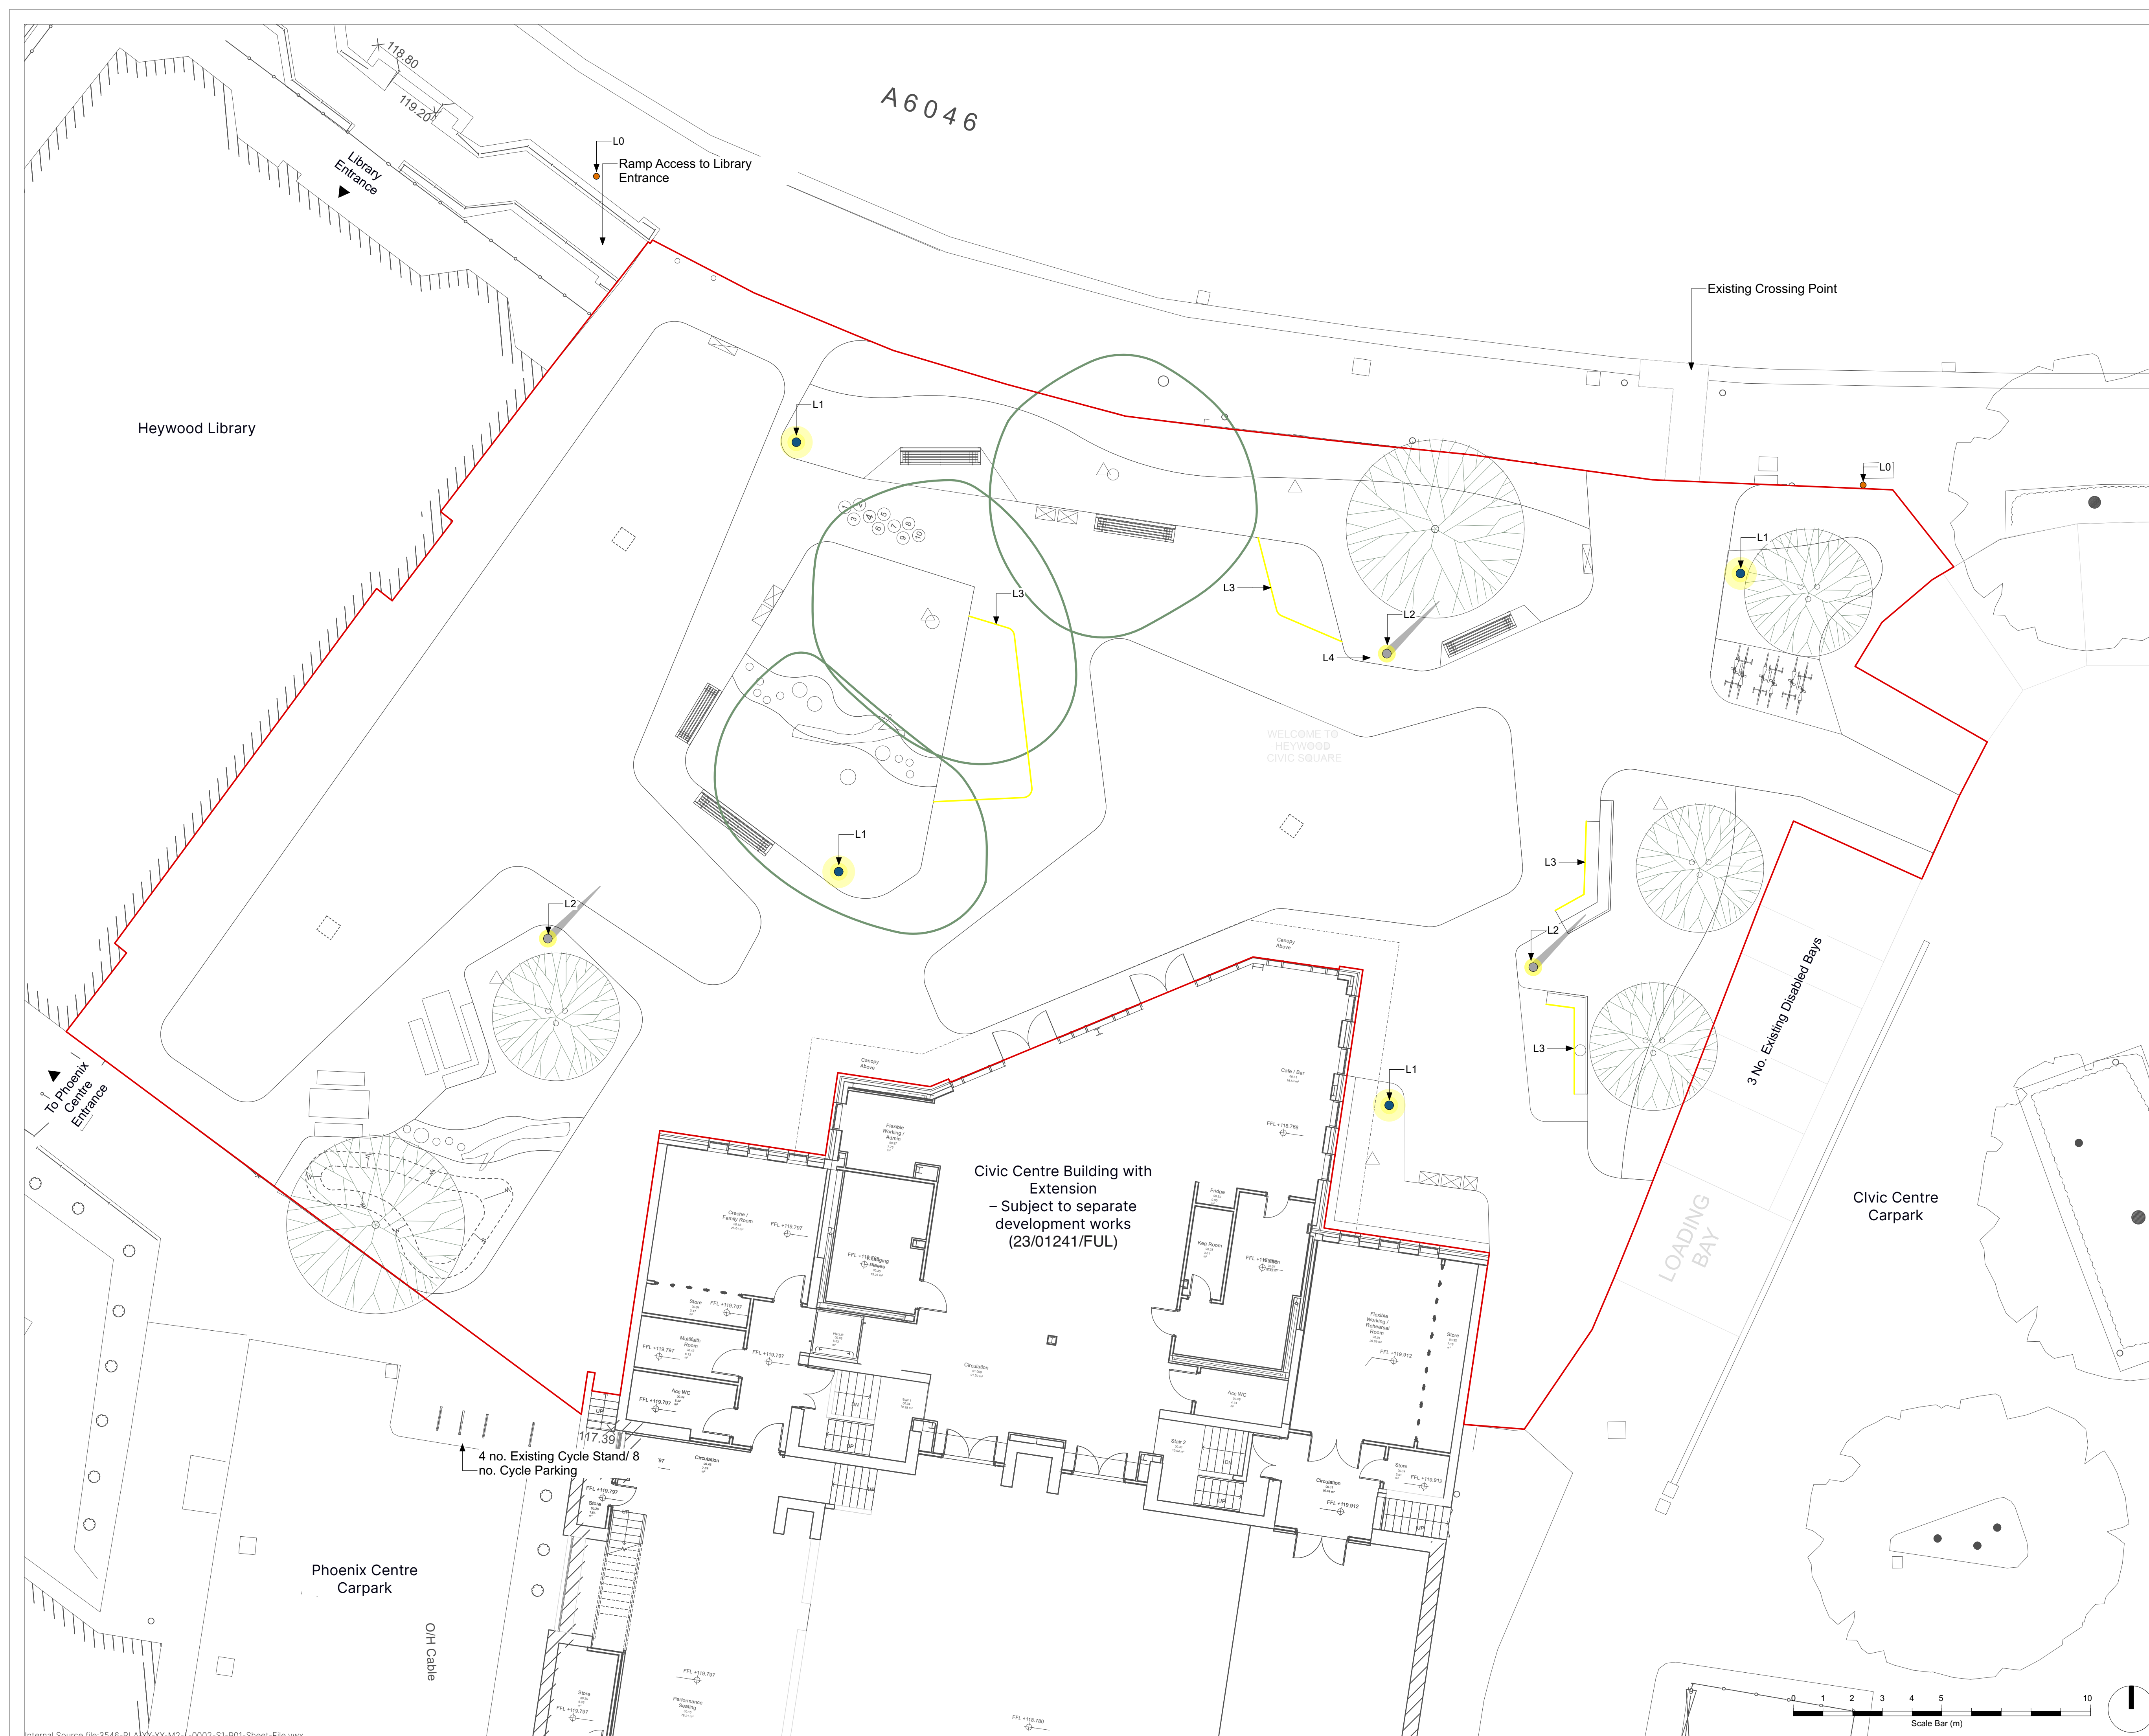


© This drawing is copyright protected and may not be reproduced in whole or part without written authority from the owner.

NOTES:

1. Do not scale from this drawing; always work to noted dimensions.
2. All dimensions are in millimetres unless otherwise stated.

KEY

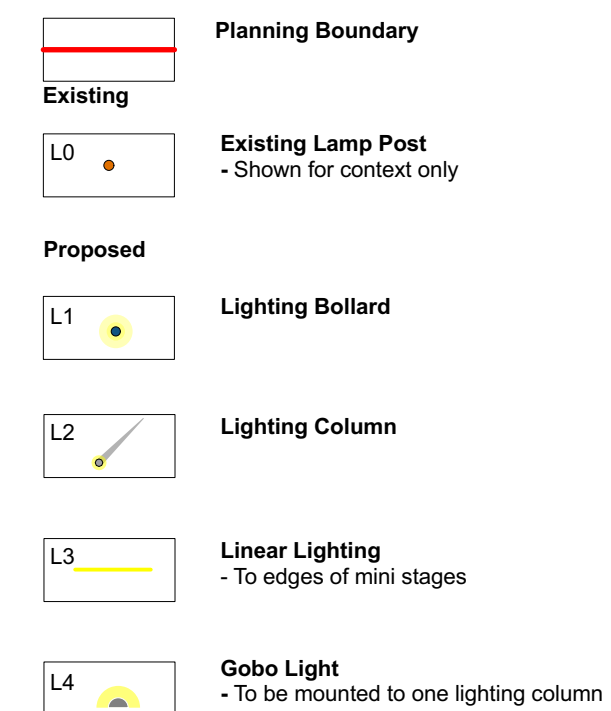

NOTES

Indicative only. Requirements and locations to be co-ordinated with engineer to confirm lux requirements

P02	28/11/24	Stage 3	MB	SPL
P01	04/10/24	Stage 2	MB	SAS
Revision	Date	Description	Drawn	Apprvd.

PLANIT

Manchester | London | Liverpool | Leeds | Standish

Manchester
2 Back Grafton Street
Altrincham
Cheshire
WA14 1DY

W: planit-ie.com
E: info@planit-ie.com
T: 0151 363 1230

Client	Rochdale Borough Council
---------------	--------------------------

Project	Heywood Civic Square
----------------	----------------------

Drg Title	Lighting Strategy - Design Intent
------------------	-----------------------------------

Created on	Created by	Approved by
27/09/24	MB	SPL

Scale	Size	Workstage
1:100	A1	RIBA 3

Drg No.	Suitability	Revision
3546-PLA-XX-XX-DR-L-4001	S4	P02
© Plantit I.E. Limited		