


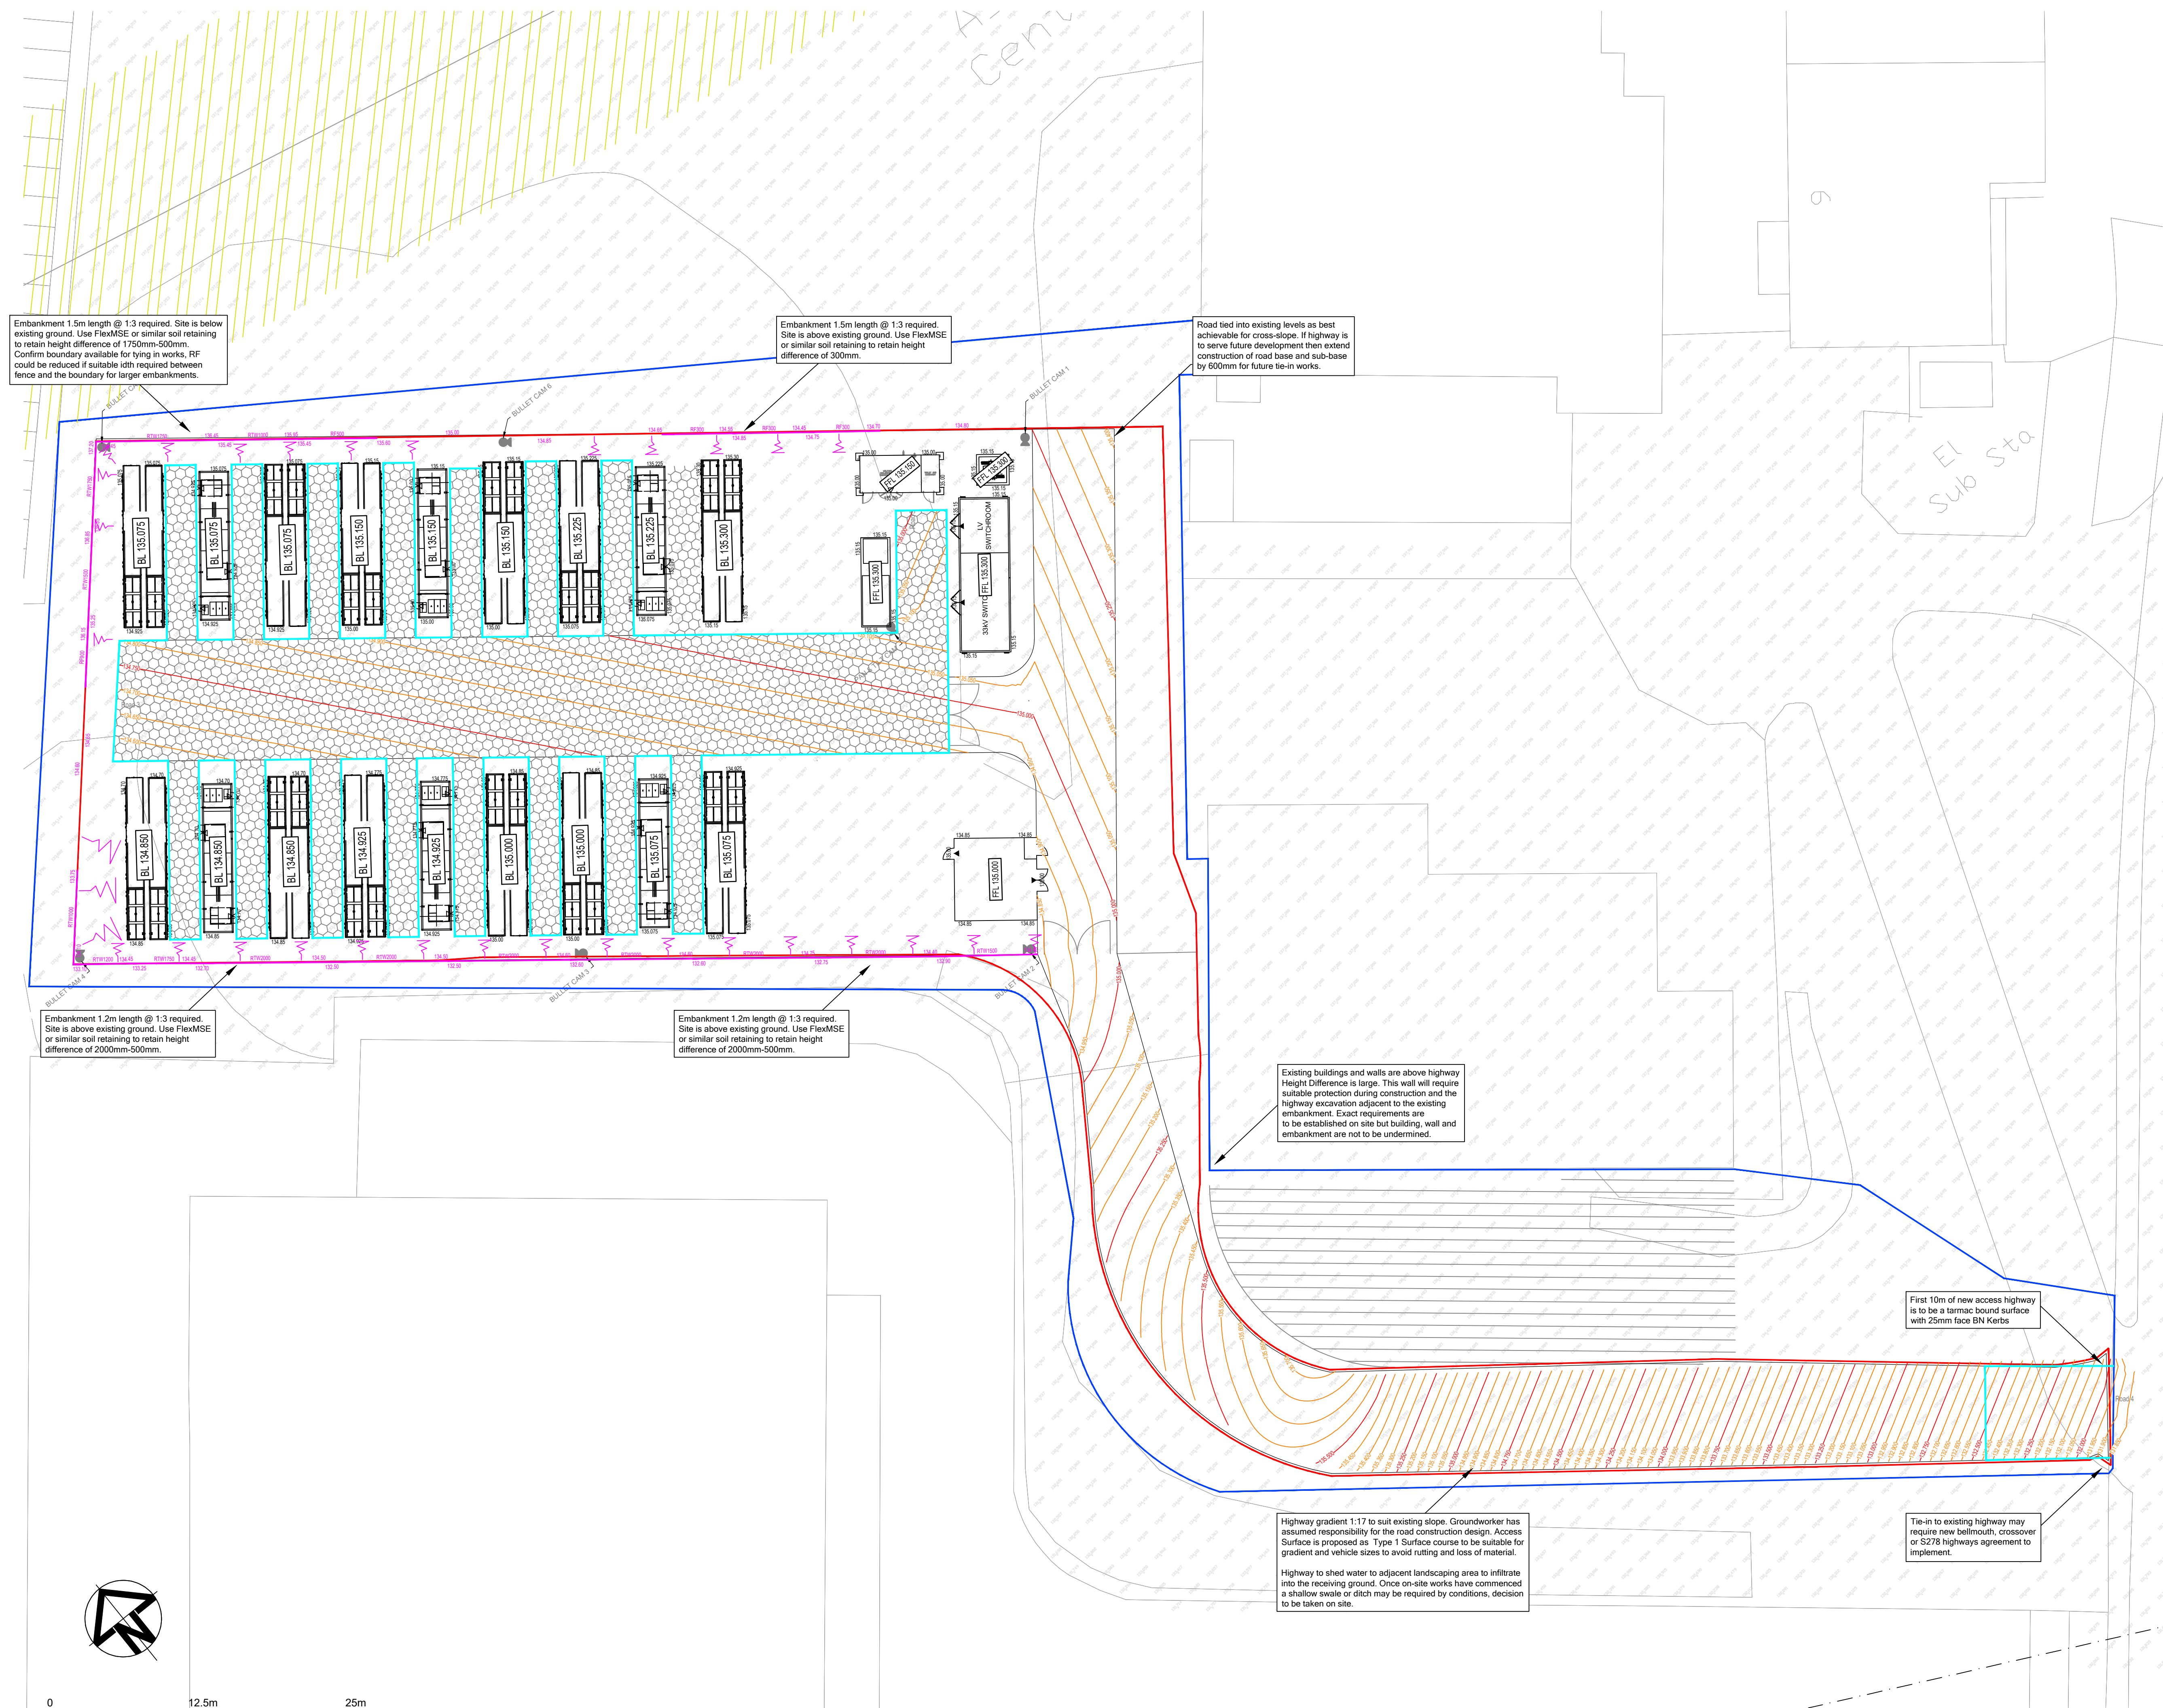

GENERAL NOTES

- 1.1. THIS DRAWING IS COPYRIGHT AND SHOULD NOT BE REPRODUCED IN WHOLE OR PART WITHOUT THE WRITTEN CONSENT OF PATRICK PARSONS LTD.
- 1.2. DO NOT SCALE FROM THIS DRAWING.
- 1.3. ALL DIMENSIONS TO BE CHECKED ON SITE AND CO-ORDINATE WITH RELEVANT ARCHITECT'S DRAWINGS. ANY DISCREPANCIES TO BE REPORTED TO ENGINEER PRIOR TO CONSTRUCTION.
- 1.4. ALL DIMENSIONS IN mm UNLESS NOTED OTHERWISE.
- 1.5. ALL LEVELS IN METERS.
- 1.6. STRUCTURAL SIZES HEREON SHALL NOT BE MODIFIED WITHOUT THE WRITTEN APPROVAL OF THE ENGINEER.
- 1.7. THIS DRAWING IS TO BE READ IN CONJUNCTION WITH ALL RELEVANT ENGINEERS DRAWINGS & SPECIFICATIONS.

LEGEND

- SITE BOUNDARY
- +18.60 PROPOSED OR EXISTING LEVEL
- TOPO LEVEL
- RF750 RETAINING FEATURE FLEXMSE BAGS OR GBW
- FFL XX.XX BUILDING FINISHED FLOOR LEVEL
- BL XX.XX BLOCK BASE LEVEL
- PERMEABLE SURFACE TRUCKPAVE/GRASSCRETE OR SIMILAR PRODUCT
- /// INDICATIVE STAND-OFF FROM PYLON TO BE CONFIRMED BY ENERGY SPECIALIST
- BN BULLNOSE KERB 25mm face EDGE RESTRAINT

P4	Addition BN Kerb at LLFA request. Amended surface course note to suit.	RGM	03.06.24				
P3	Added additional permeable at request of LLFA. Added BN kerb to restrain permeable surface.	RGM	24.05.24				
P2	Redesign to suit Permeable Highway surface. Amended RF profile and heights to suit new levels.	RGM	10.04.24				
P1	Amended to latest site layout, new highway contours to suit relocated access highway	RGM	06.03.24				
P0	Preliminary Issue	RGM	20.12.23				
REVISION NOTE/COMMENT							
REV.	DRW BY	DATE	CCK BY	DATE	APP BY	DATE	

PATRICK PARSONS

34 Candler Mews
Amyand Park Road
Twickenham
TW1 3JF
United Kingdom

T. +44 (0)208 538 9555
E. info@patrickparsons.co.uk
W. www.patrickparsons.co.uk

Client
ADV 003 Ltd

Project
**ROYLE BARN ROAD
ROCHDALE**

Drawing
**EXTERNAL WORKS
LEVELS LAYOUT**

Drawn RGM	Date Dec 23
Patrick Parsons Project No. 12090	Scale @ A1 1:250m

Status Description REVIEW & COMMENT	Status S3
Drawing No. (project-ordinator-volume-level-type-role-number) ROY-PPC-00-XX-DR-C-0201	Revision P4