


Existing elevations - Buildings 4 and 5

scale: 1:100@A1


Copyright of this drawing is vested in the Architect and it must not be copied or reproduced without consent. Figured dimensions only are to be taken from this drawing. All contractors must visit the site and be responsible for taking and checking all dimensions relative to their work. HULME Upright are to be advised of any variation between drawings and site conditions. DO NOT SCALE OFF THIS DRAWING. IF IN DOUBT ASK

Rev. Drawn Comments Date


Existing Building 5

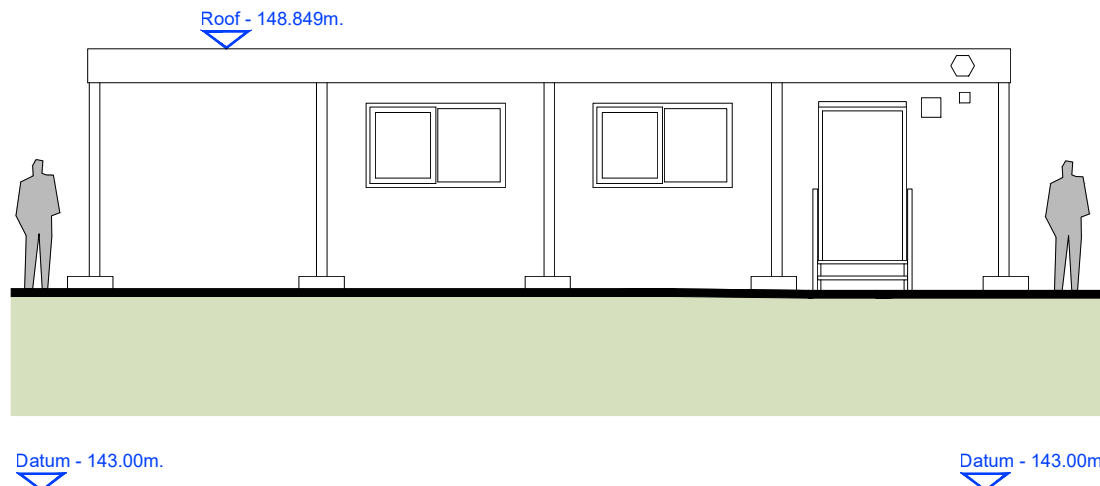


EXISTING ELEVATION 1
(BUILDING 5)
1:100@A1

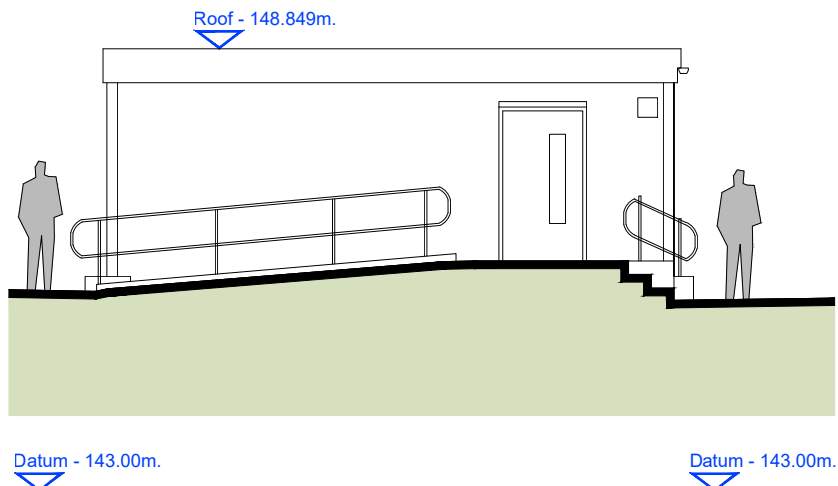

EXISTING ELEVATION 2
(BUILDING 5)
1:100@A1

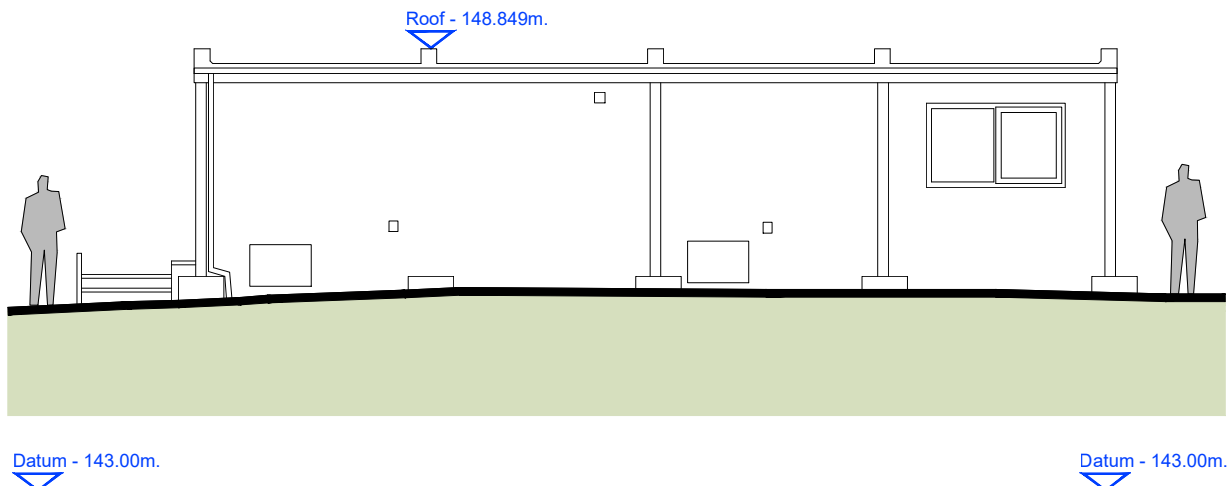


EXISTING ELEVATION 3
(BUILDING 5)
1:100@A1

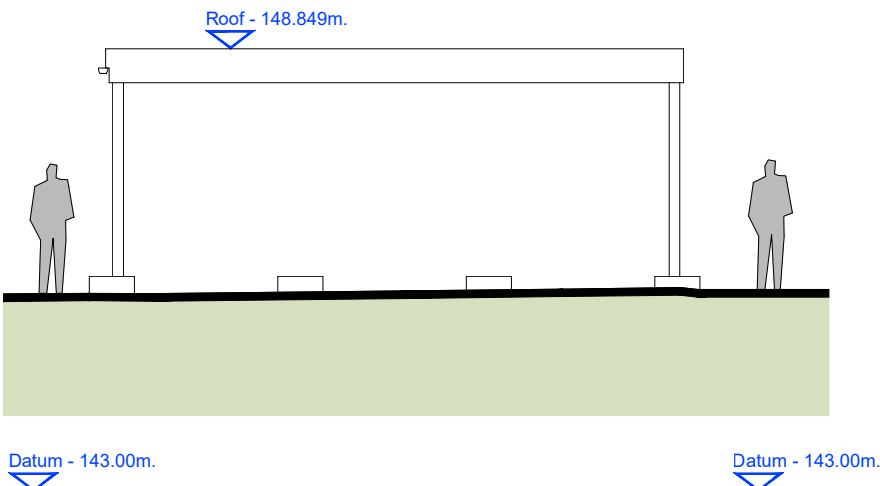


EXISTING ELEVATION 4
(BUILDING 5)
1:100@A1


Existing Building 4

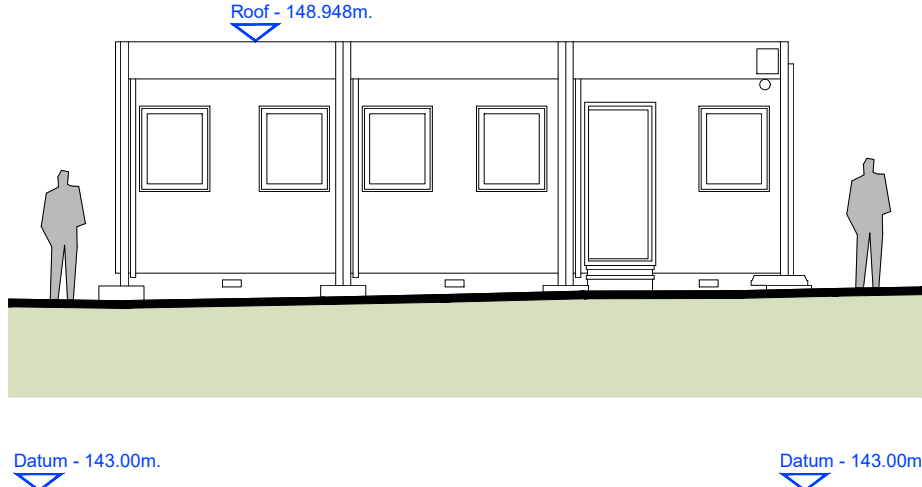


EXISTING ELEVATION 5
(BUILDING 4)
1:100@A1

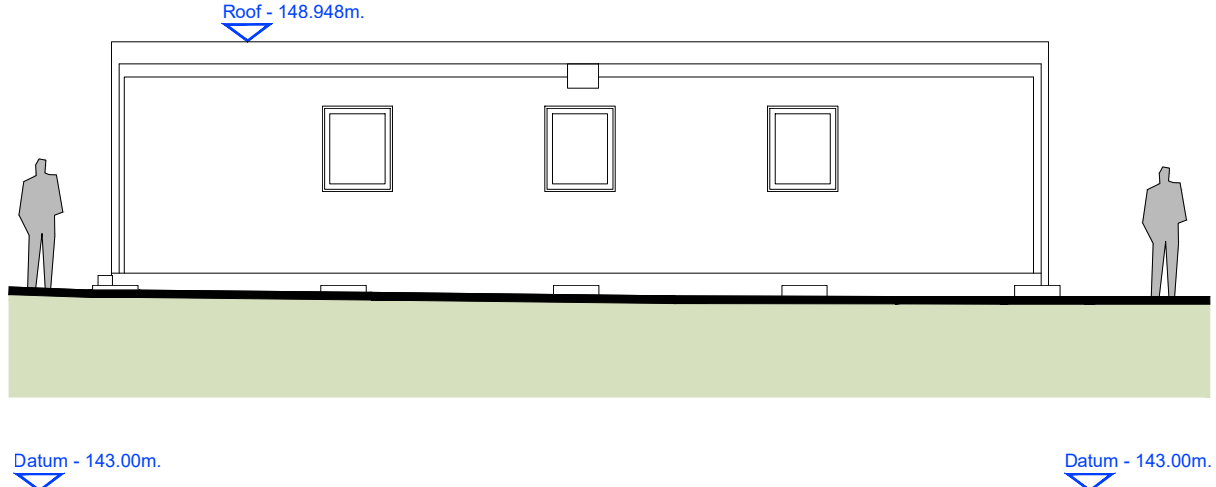

EXISTING ELEVATION 6
(BUILDING 4)
1:100@A1

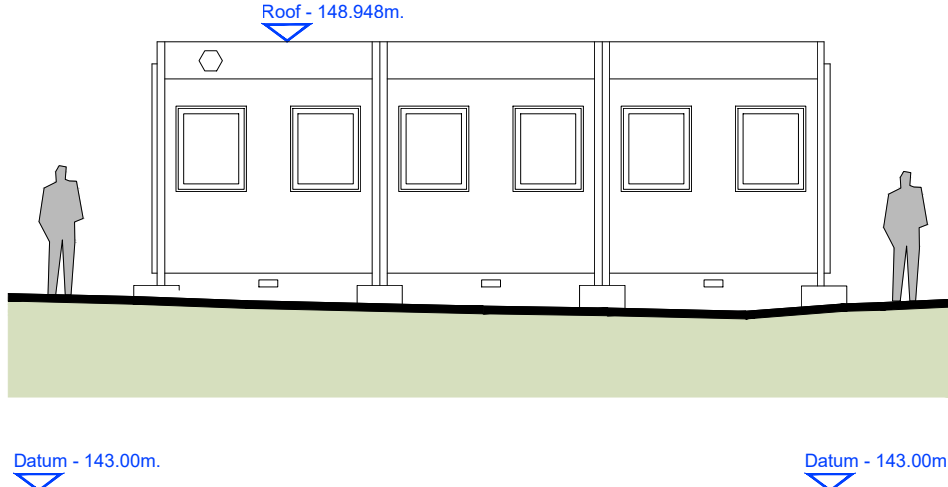


EXISTING ELEVATION 7
(BUILDING 4)
1:100@A1

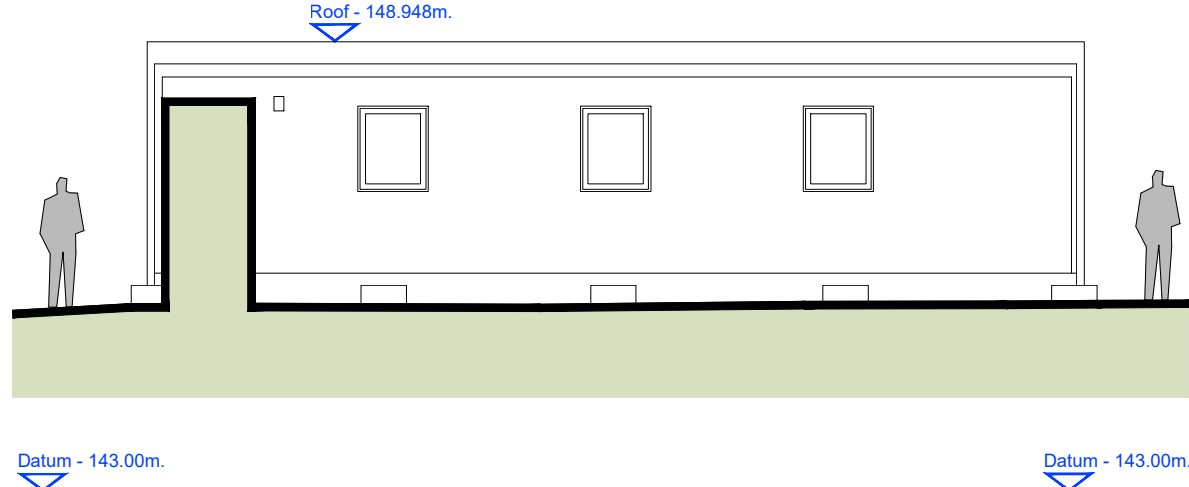

EXISTING ELEVATION 8
(BUILDING 4)
1:100@A1

Existing Site Section A

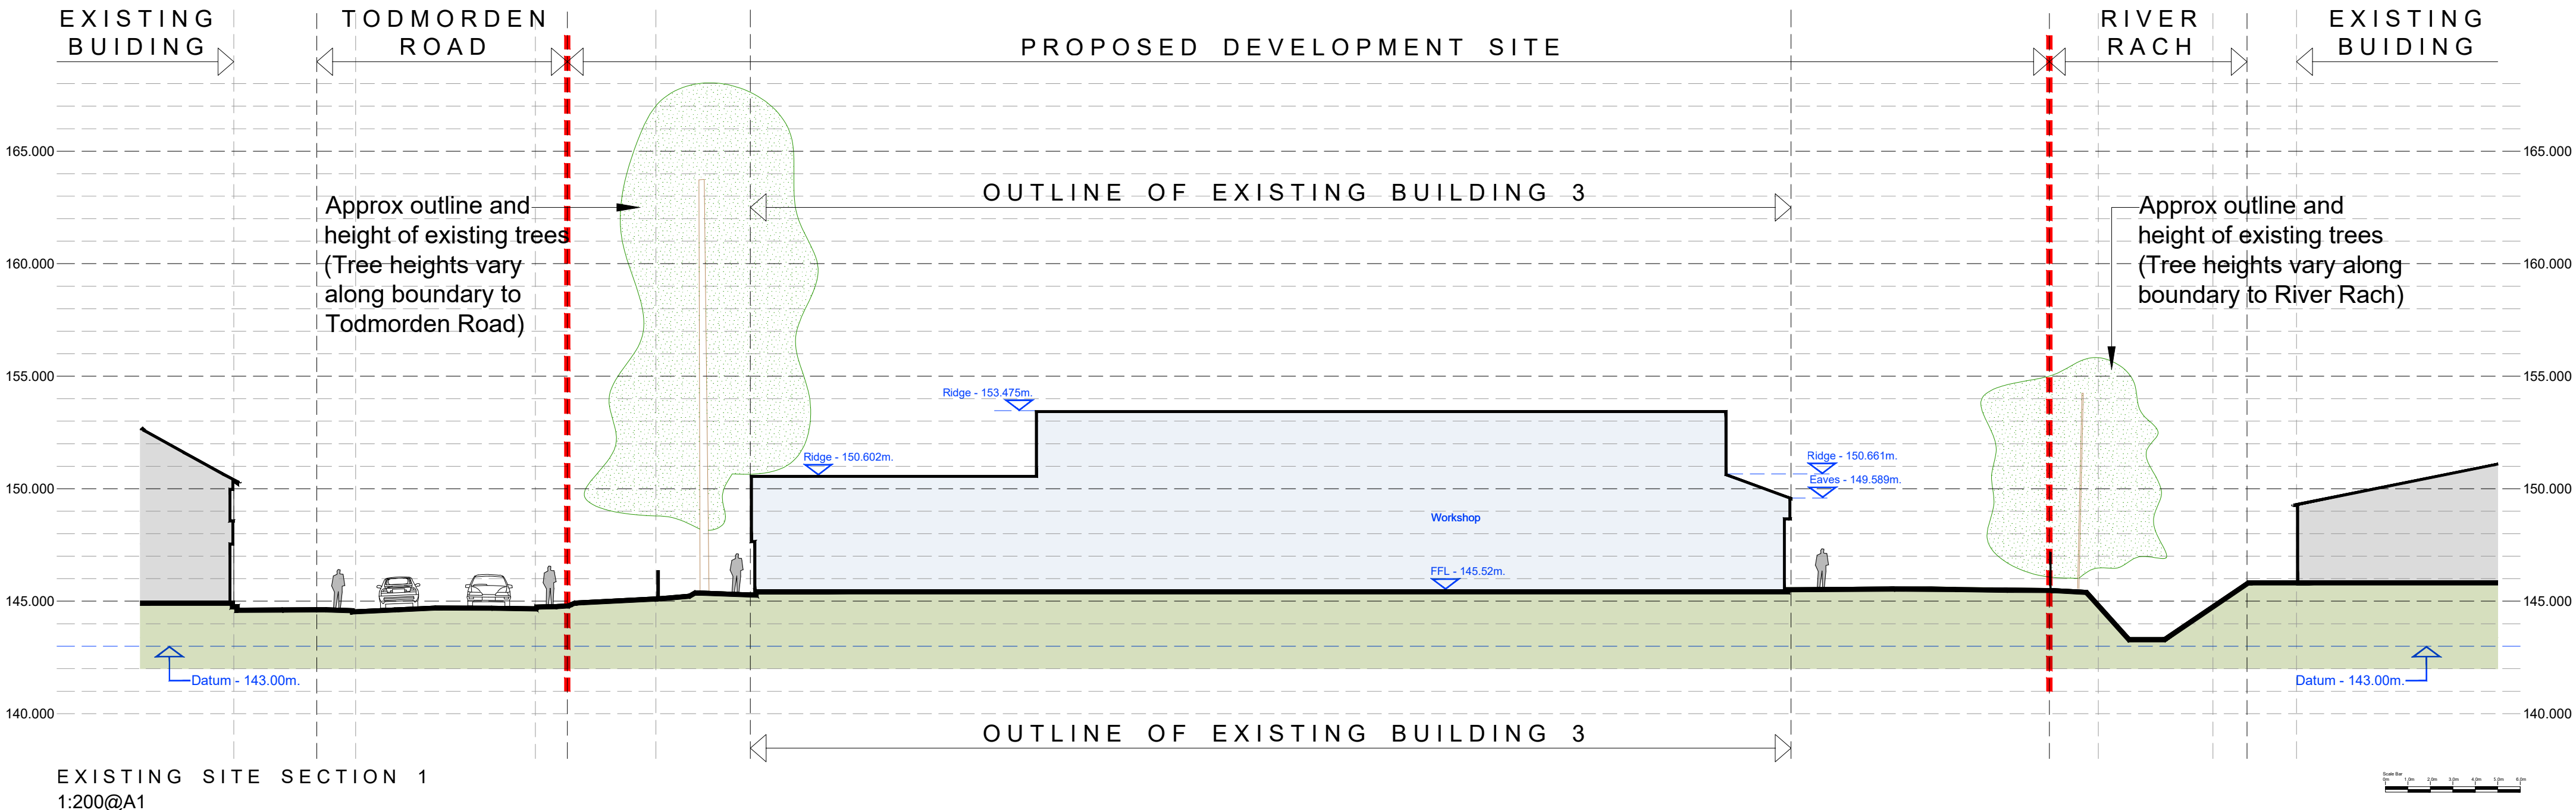

EXISTING SITE SECTION 1
1:200@A1

Note:-
Eaves, ridge and roof heights shown on elevations have been taken from survey information and are approximate only and are to be site checked prior to construction.

Note:-
See drawing N1238 - PL[0]02 for the location of the existing building elevations and existing site section shown on this drawing.

hulmeupright
architects
Queens Gardens Business Centre
31a Ironmarket
Newcastle under Lyme
Staffordshire
ST5 1RP
Tel: 01782 621949
Email: stoke@hu-arch.co.uk
Client
CRP Limited
www.hulmeupright.co.uk
File Ref: M1

Project
Proposed re-development of existing site,
Todmorden Road, Littleborough, OL15 9EG

Title
Existing Building Elevations
Buildings 4 and 5
Existing Site Section 1

Status
PLANNING
Date JULY 2024
Scale @A1 1:100
Drawn NJH
Checked DV

Project No
N1238 - PL[0]05

PLANNING