


DO NOT SCALE FROM THIS DRAWING


All dimensions to be verified on site any discrepancies are to be reported in Estilo Interiors before proceeding with work.

All area dimensions are approximate and can only be verified by a detailed survey. Any decisions to be made on the basis of area information shown on this drawing should include allowances for increases and decreases inherent in the design and building process.

NOTES:

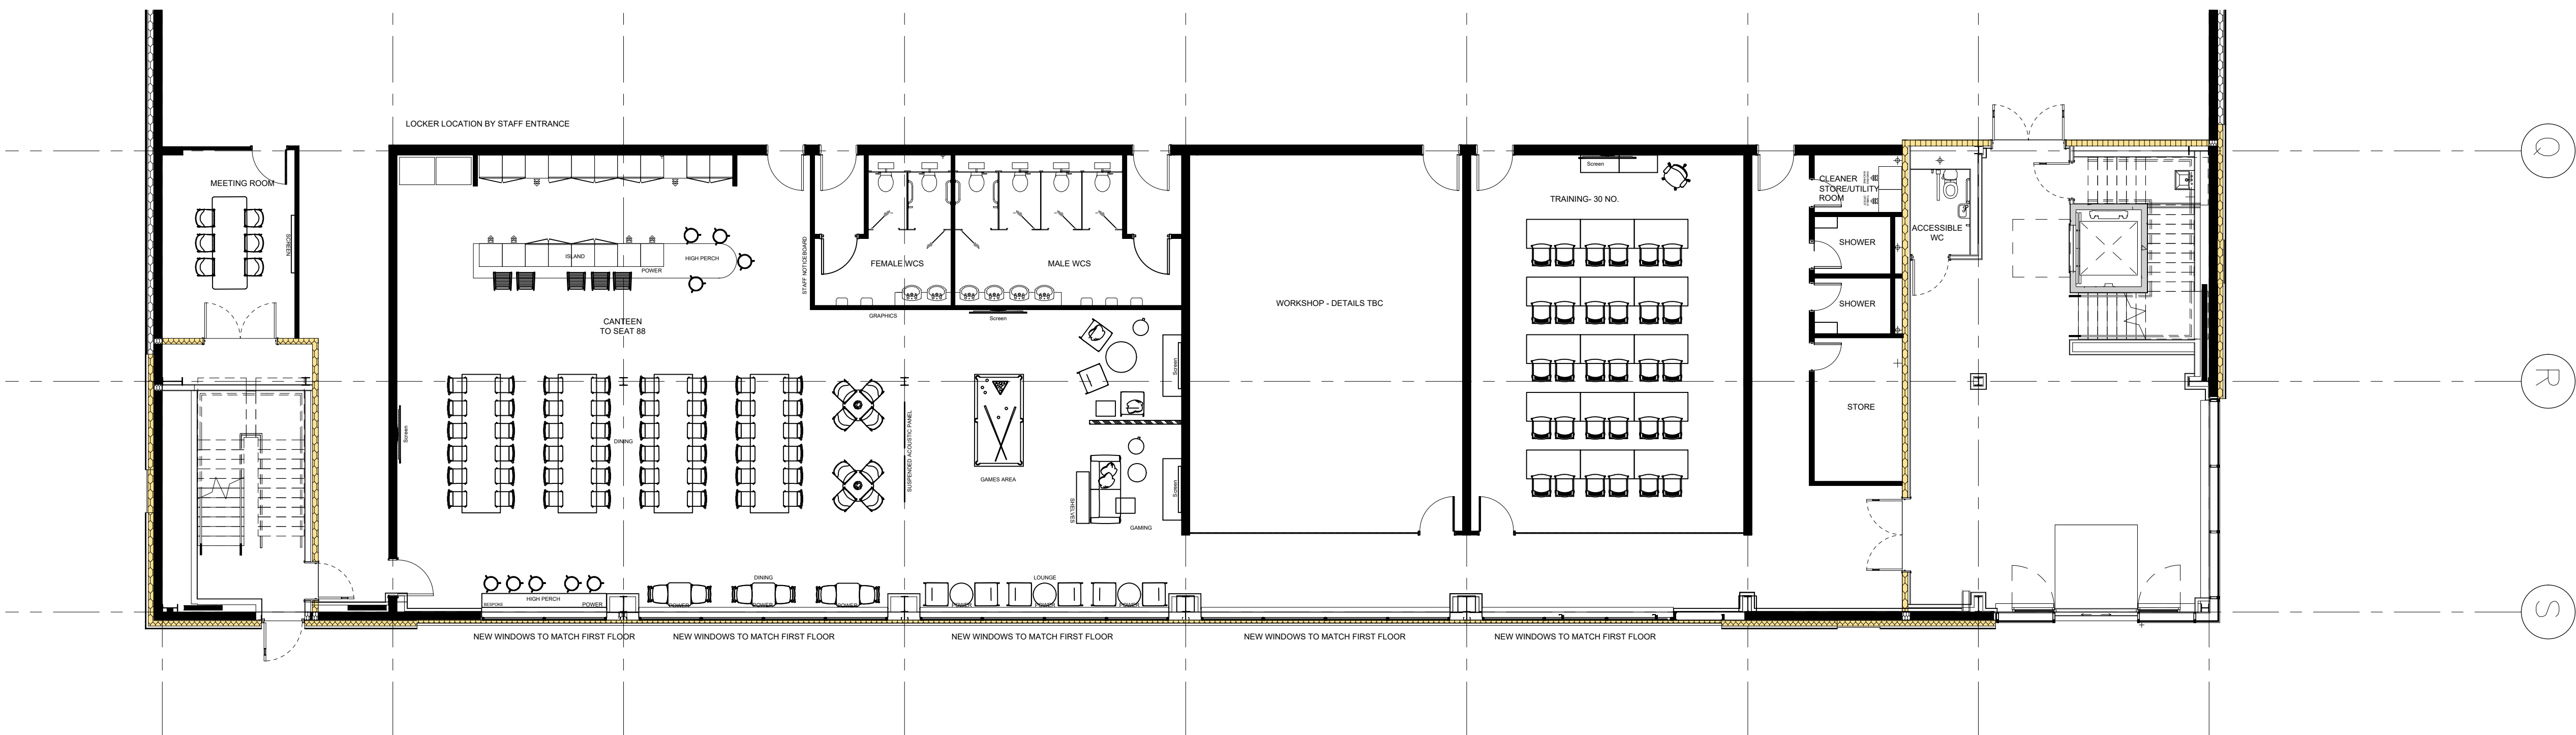

PROPOSED
scale 1:100

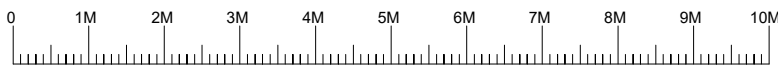

SCALE BAR

A ADD SCALE BAR & SHOW EXTENT OF NEW WINDOWS 15-01-25 JG/CD

REV. DESCRIPTION DATE DRAWN / CHECK

CLIENT

SOLOTECH

SITE ADDRESS

IMPERIAL 76
KINGSWAY BUSINESS PARK
OL16 4NZ

ESTILO

DRAWING TITLE

SOLOTECH ROCSDALE - PHASE 3
GROUND FLOOR
GENERAL ARRANGEMENT

STATUS

CONSTRUCTION

SCALE @ A1 DATE AUTHOR
1:100 06.01.25 JG

DRAWING NUMBER REV
2045-00_110 A