



1	2	3	4	5	6	7	8	9	10	11	12	13	14	15	16
DRAWING No.	C5059-GA-010		DO NOT SCALE			IF IN DOUBT ASK			REMOVE ALL SHARP EDGES						ALL DIMENSIONS IN mm UNLESS OTHERWISE STATED

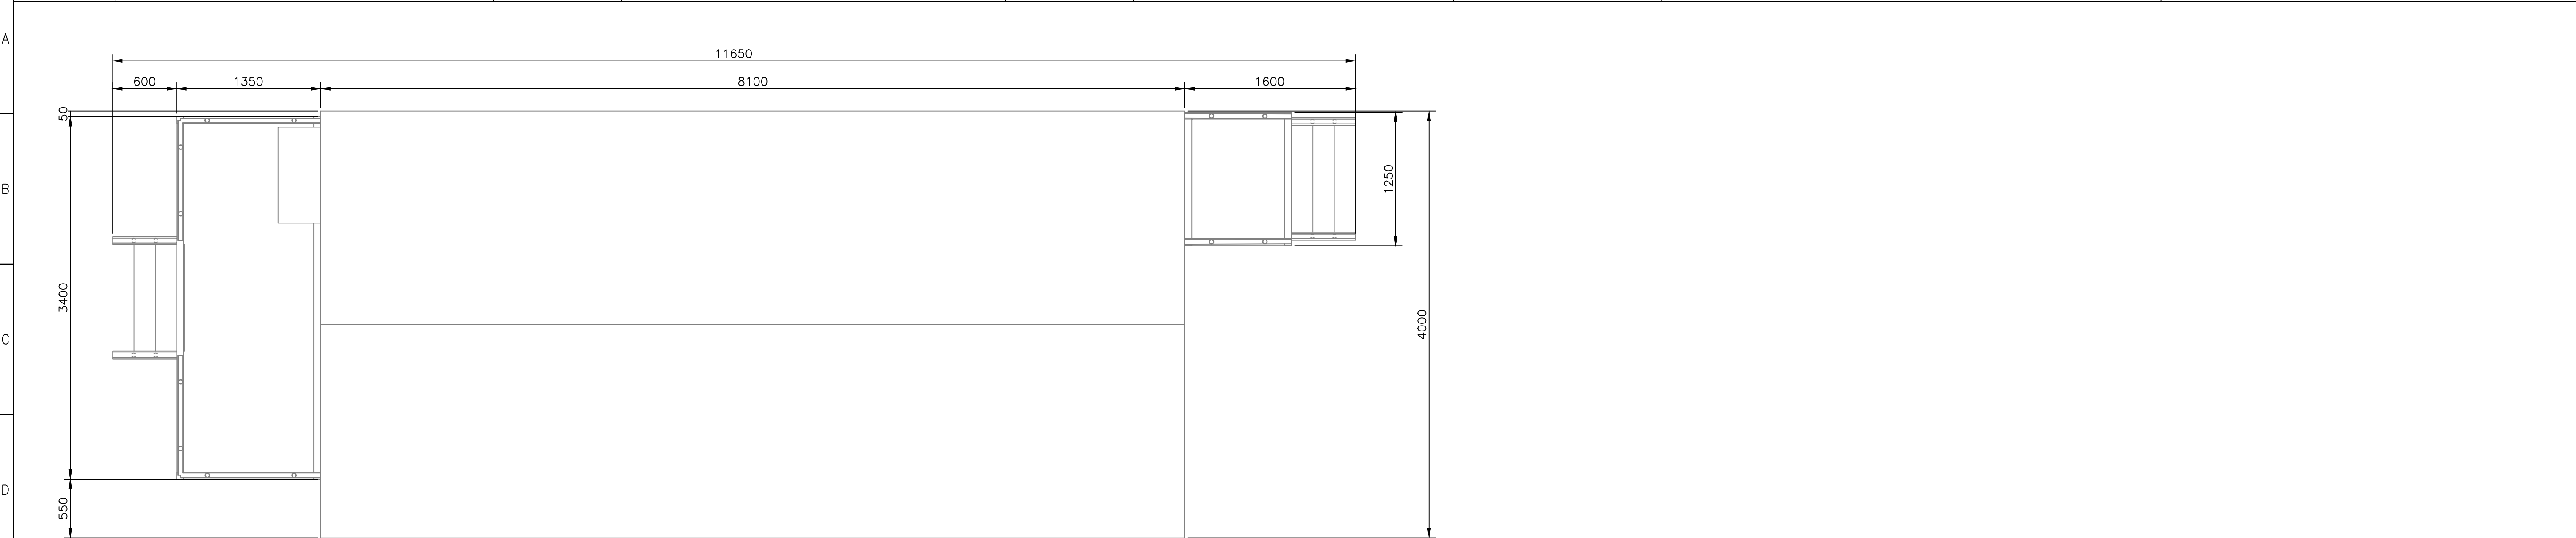


PLAN VIEW



FRONT VIEW

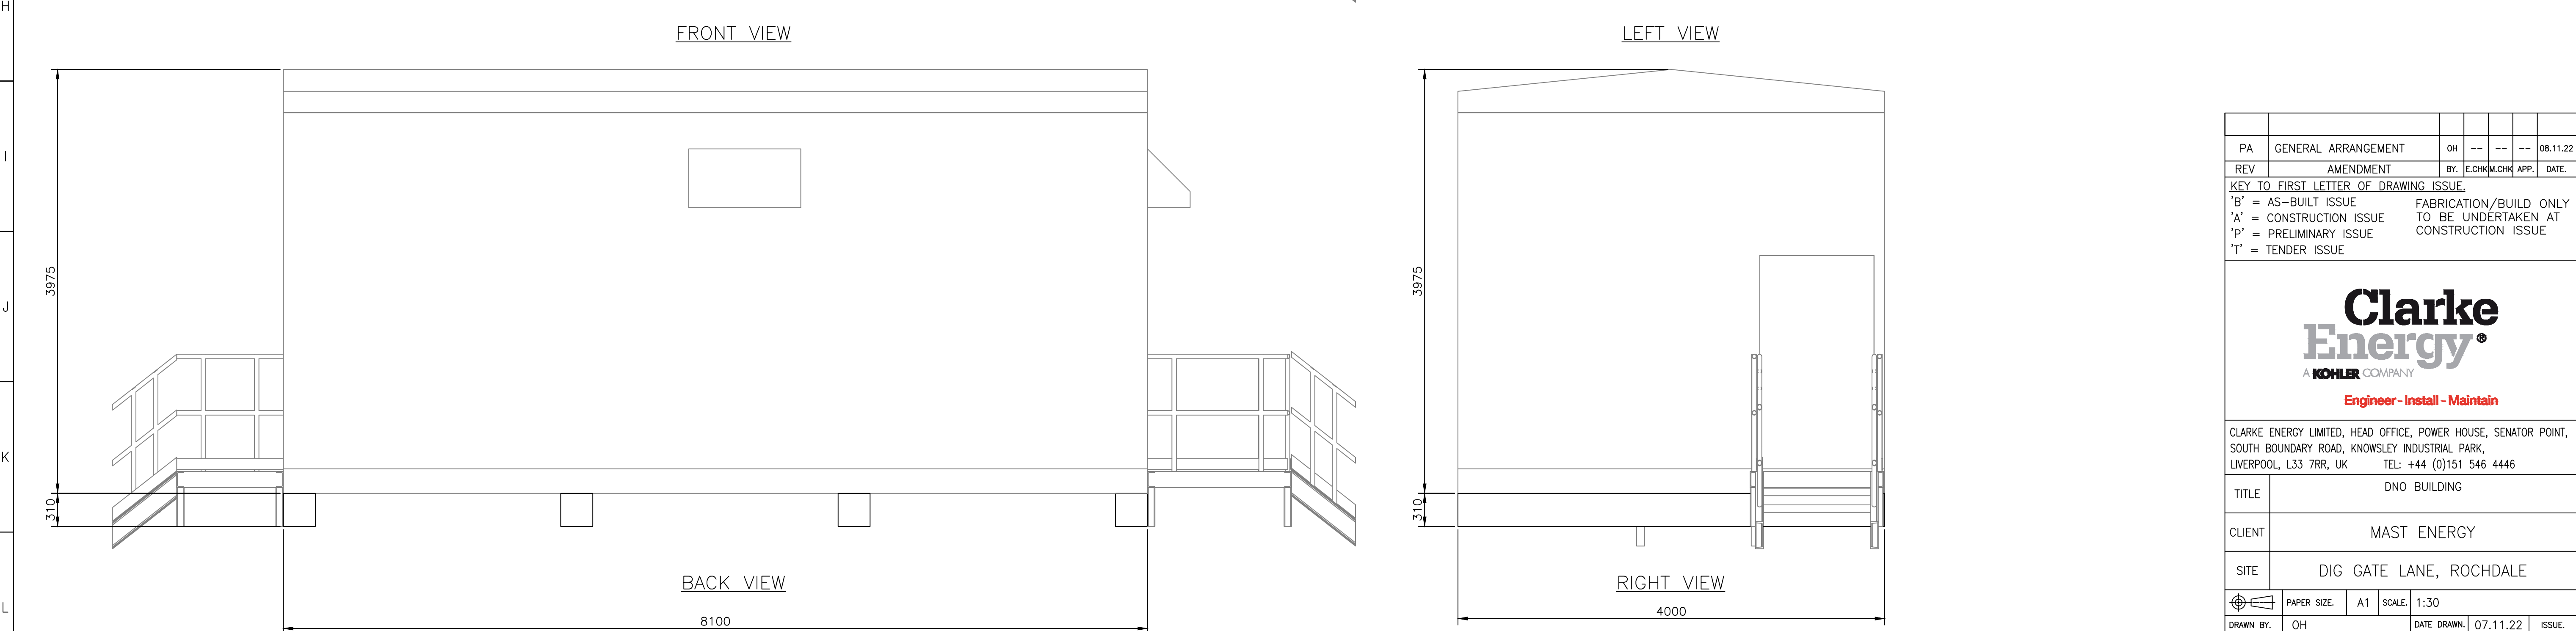

RIGHT VIEW

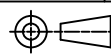PA	GENERAL ARRANGEMENT				OH	--	--	--	08.11.22
REV	AMENDMENT				BY:	E.CHK	M.CHK	APP.	DATE.
KEY TO FIRST LETTER OF DRAWING ISSUE.									
'B' = AS-BUILT ISSUE					FABRICATION/BUILD ONLY				
'A' = CONSTRUCTION ISSUE					TO BE UNDERTAKEN AT				
'P' = PRELIMINARY ISSUE					CONSTRUCTION ISSUE				
'T' = TENDER ISSUE									
 Clarke Energy[®] A KOHLER COMPANY Engineer - Install - Maintain									
CLARKE ENERGY LIMITED, HEAD OFFICE, POWER HOUSE, SENATOR POINT, SOUTH BOUNDARY ROAD, KNOWSLY INDUSTRIAL PARK, LIVERPOOL, L33 7RR, UK TEL: +44 (0)151 546 4446									
TITLE		DNO BUILDING							
CLIENT		MAST ENERGY							
SITE		DIG GATE LANE, ROCHDALE							
 PAPER SIZE. A1 SCALE. 1:30									
DRAWN BY.			OH			DATE DRAWN.		07.11.22	
DRAWING NO.			C5059-CA-010						
									PA

THIS ASSEMBLY OR PART MUST COMPLY WITH KOHLER SPECIFICATION "PEP-RML-001 RESTRICTED MATERIAL LIST"