


Crompton Avenue, Rochdale.

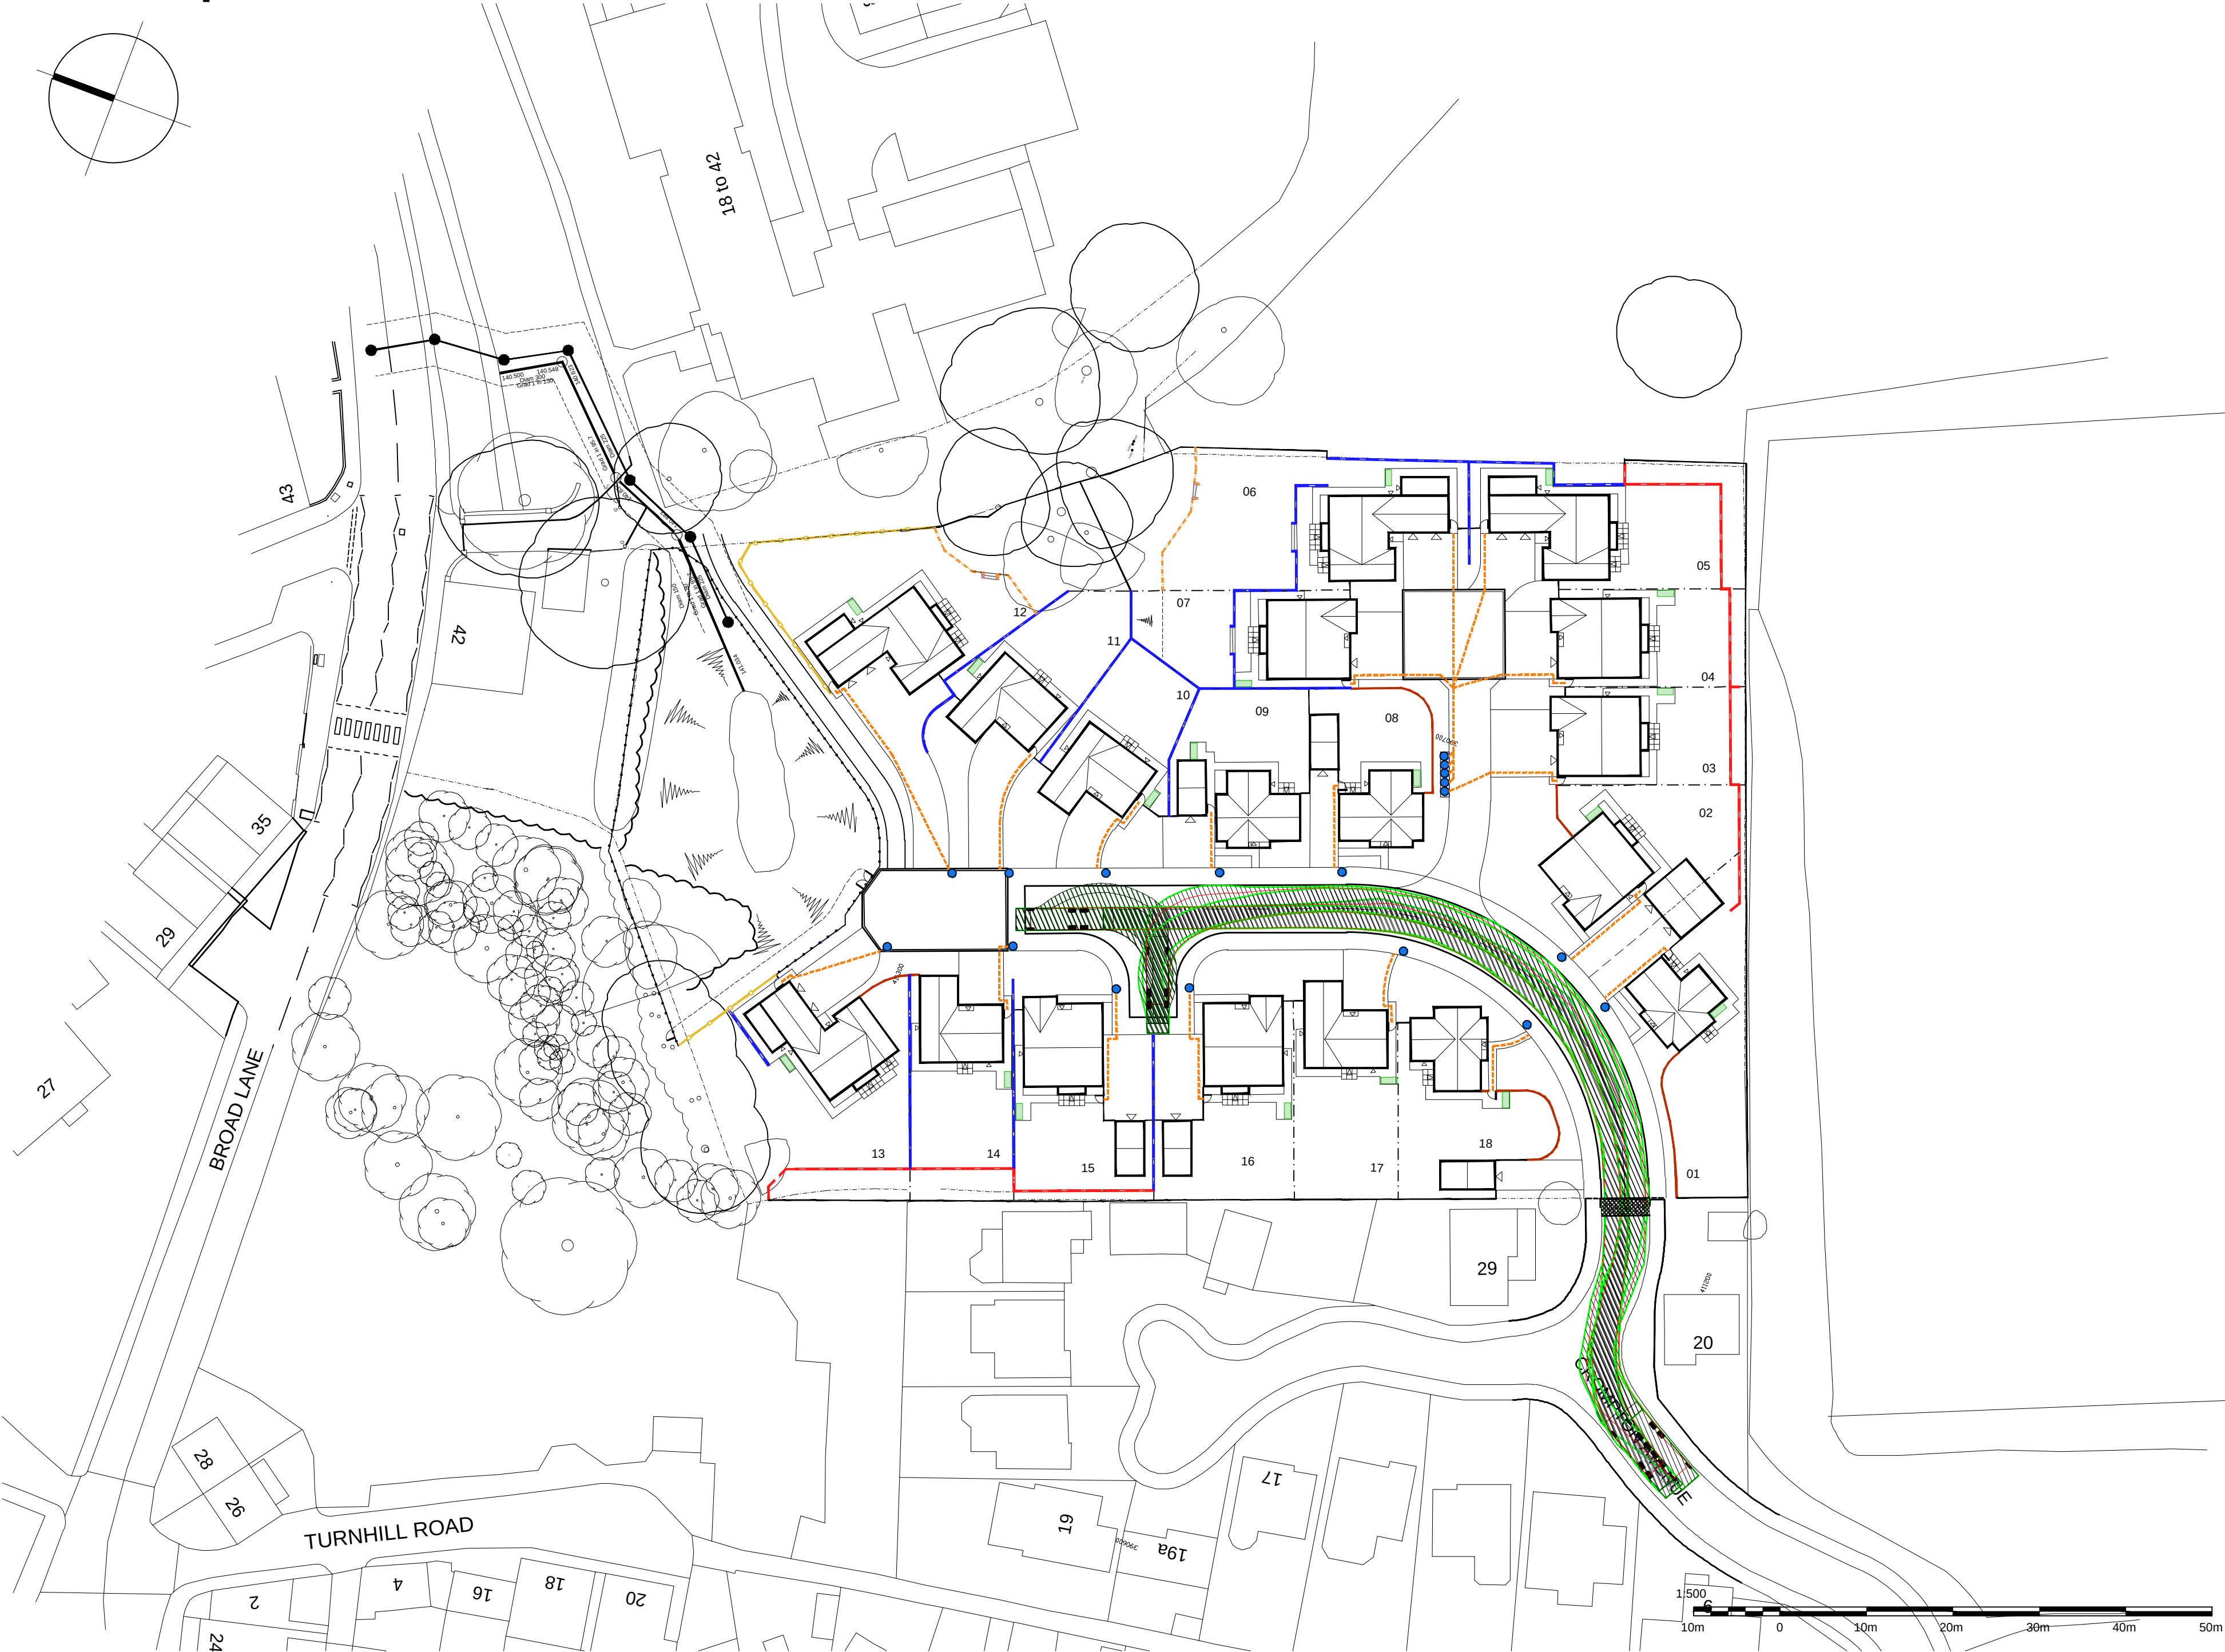

The Copyright of this drawing belongs to MP&S Planning & Design Ltd. and shall not be used or reproduced in any form without its express permission.

Do not scale from this drawing - Work to figured dimensions only. All dimensions to be checked on site prior to the execution of any work.

For the avoidance of doubt all dimensions are measured to wall structure and not the finishes unless otherwise stated.

Where any discrepancy is found to exist within or between drawings and/or documents it should be reported to the architect immediately.

MP&S Planning & Design Ltd. shall not be liable for any use of drawings and documents for any purpose other than for which the same were prepared by or on behalf of MP&S Planning & Design Ltd.

NOTE:

Layout to be read in conjunction with boundary treatment layout, boundary treatment details, materials layout and engineer's drawing for retaining wall heights.

KEY

- Denotes bin collection point.
- Denotes household route to refuse collection point.
- Denotes household bin storage area.

Rev	Date	Revision	Initial
A	15.04.2023	Bin route shown at access & key updated to reflect boundary treatment changes.	CW

Client

LANCET HOMES

Drawing Title

WASTE MANAGEMENT PLAN

Project

Proposed Residential Development
Crompton Avenue,
Rochdale.

Job No	20109	Draw No	07	Drawn	CW	Rev	A
Scale	1:500 @ A2	Date	APRIL 2023	Stage	FOR PLANNING		

mp&s planning & design ltd

4 Blue Green

Colts Court, Trafford Park,

Manchester, M32 0QT

t: 0161 772 1999

e: info@mp&sdesign.co.uk

www.mp&sdesign.co.uk

mp&s planning&design