



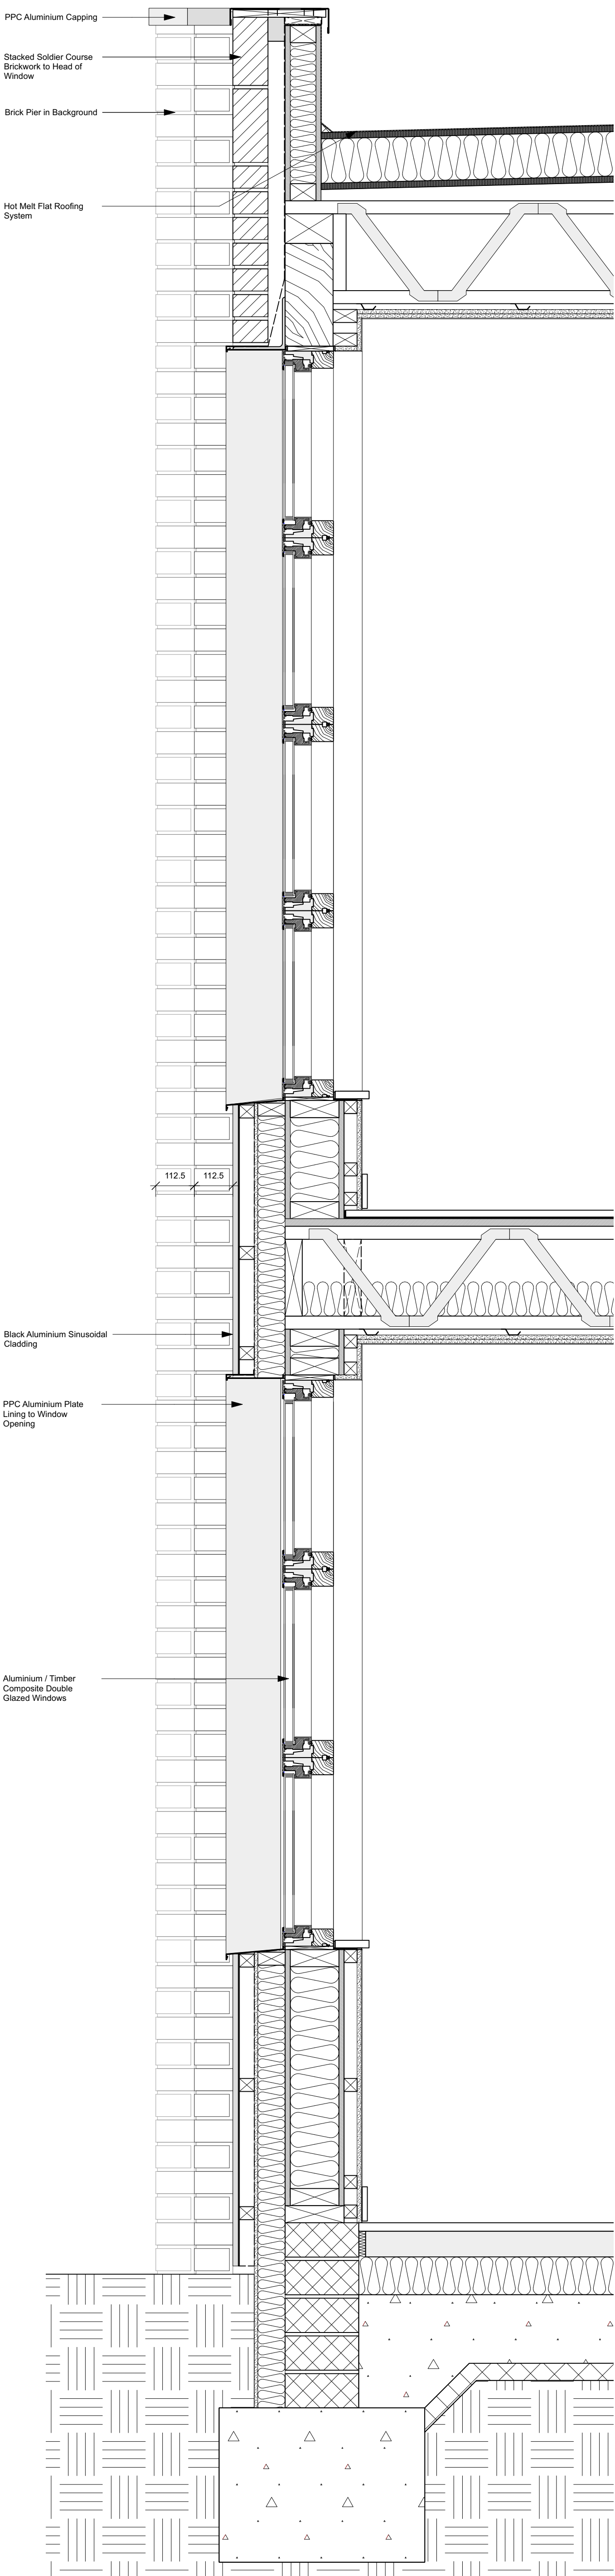

1 Proposed Section AA  
Scale: 1:10

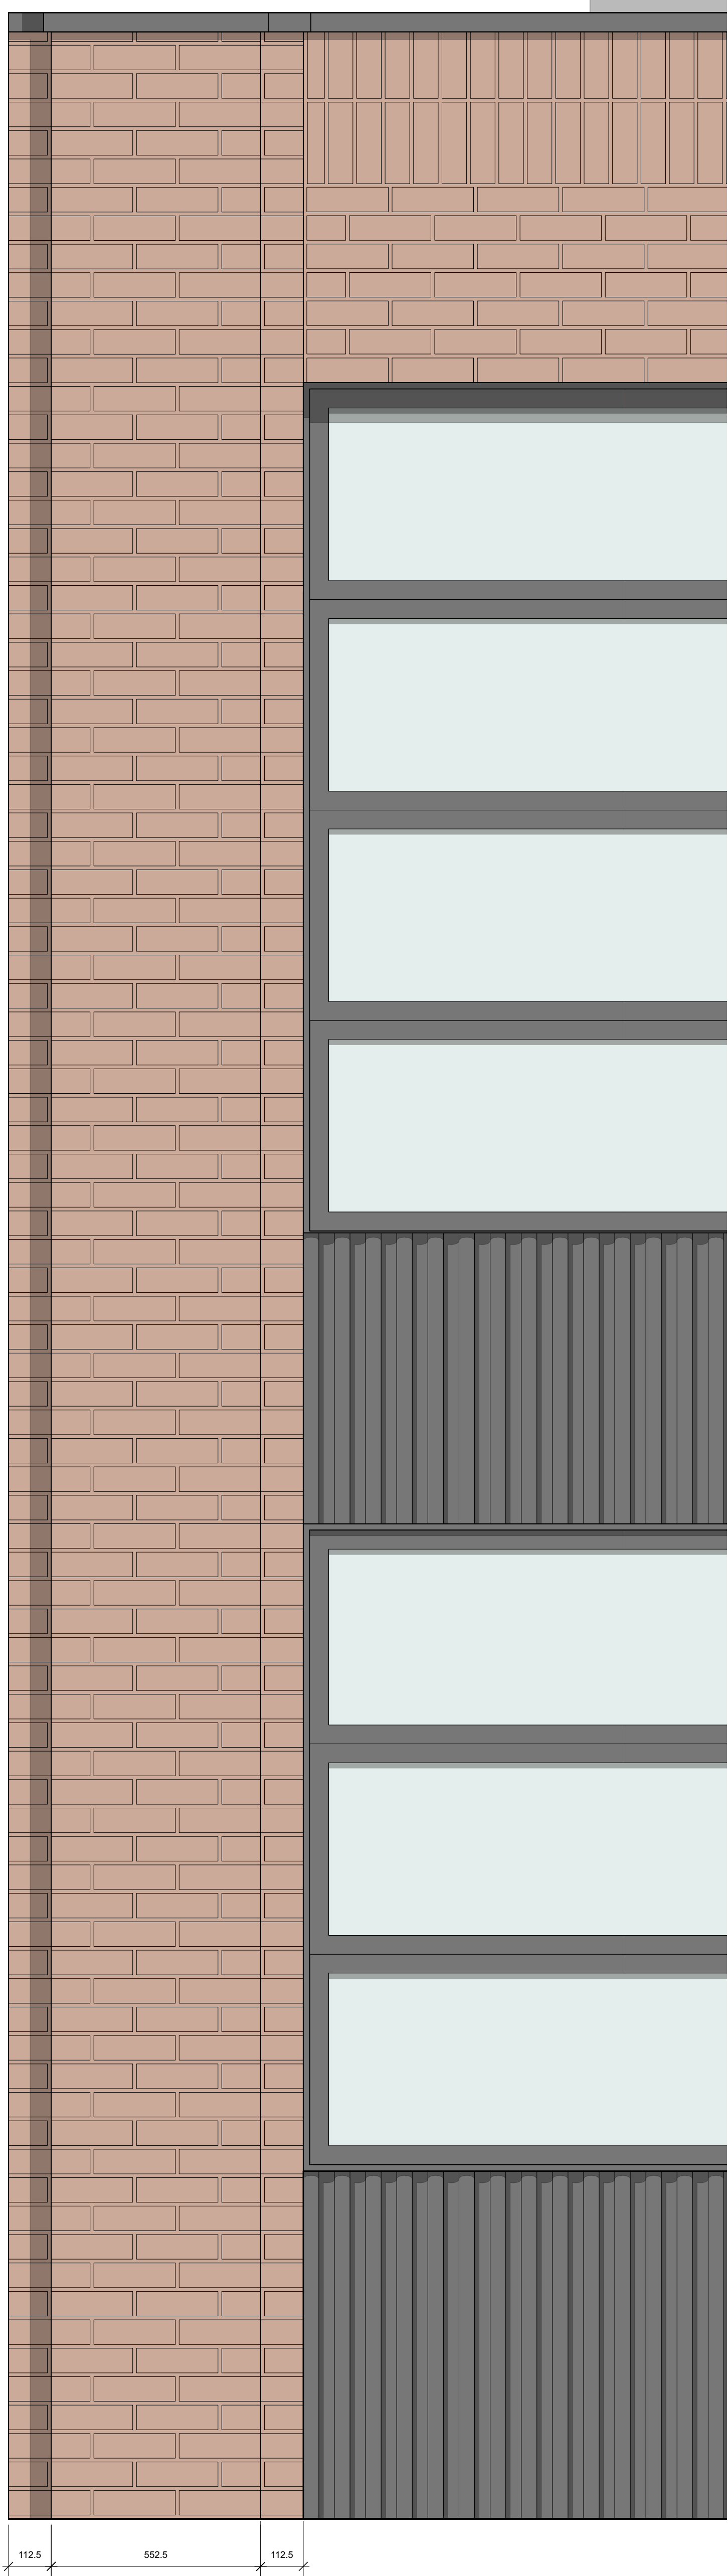

2 Proposed Elevation Detail  
Scale: 1:10

© Copyright  
Define Architects Ltd

A1

0 200 400 mm

1:10 @ A1

NOTES:

All dimensions to be checked on site.  
Drawing to be read with all relevant Architectural, Interiors, Structural, M&E, Drainage/Public Health, Landscape, Civils and Interiors drawings and specifications. Any discrepancies between consultant's drawings to be reported to the Architect before any work commences. The Contractor's attention is drawn to the Health & Safety matters identified in the Health & Safety plan as being potentially hazardous. These items should not be considered as a full and final list.  
The Work Package Contractor's normal Health & Safety obligations still apply when undertaking constructional operations both on and off site.  
Ayre Chamberlain Gaunt take no responsibility for the location of legal boundaries indicated on this drawing and advise a separate drawing be completed by a specialist surveyor in order to establish exact boundaries. DWG files provided for information only. Refer to PDF record.  
The copyright of this drawing is held by Ayre Chamberlain Gaunt Ltd. Not to be used for any purpose without consent.

DEFINEARCHITECTS.CO.UK

Unit 2E  
Beehive Mill  
Jersey Street  
Manchester  
M4 6JG

+44 (0)161 528 9492  
mail@definearchitects.co.uk

define /

PROJECT

Wardle Academy - Anderson Suite Extension

DRAWING TITLE

Proposed Detailed Section

| REV | DATE       | NOTES   |
|-----|------------|---|
| P01 | 16/12/2022 | ISSUED FOR PLANNING                                                                                               |
| P02 | 27/04/2023 | WINDOW CONFIGURATION AMENDED TO INCREASE OPENING AREA FOR NATURAL VENTILATION. PITCHED ROOF AMENDED TO FLAT ROOF. |

| DRAWN BY | CHECKED BY |
|----------|------------|
| AM       | GW         |

| JOB NO. | STATUS   |
|---------|----------|
| 052     | PLANNING |

| DRAWING NO. | REV |
|-------------|-----|
| 052_PLN_304 | P02 |