
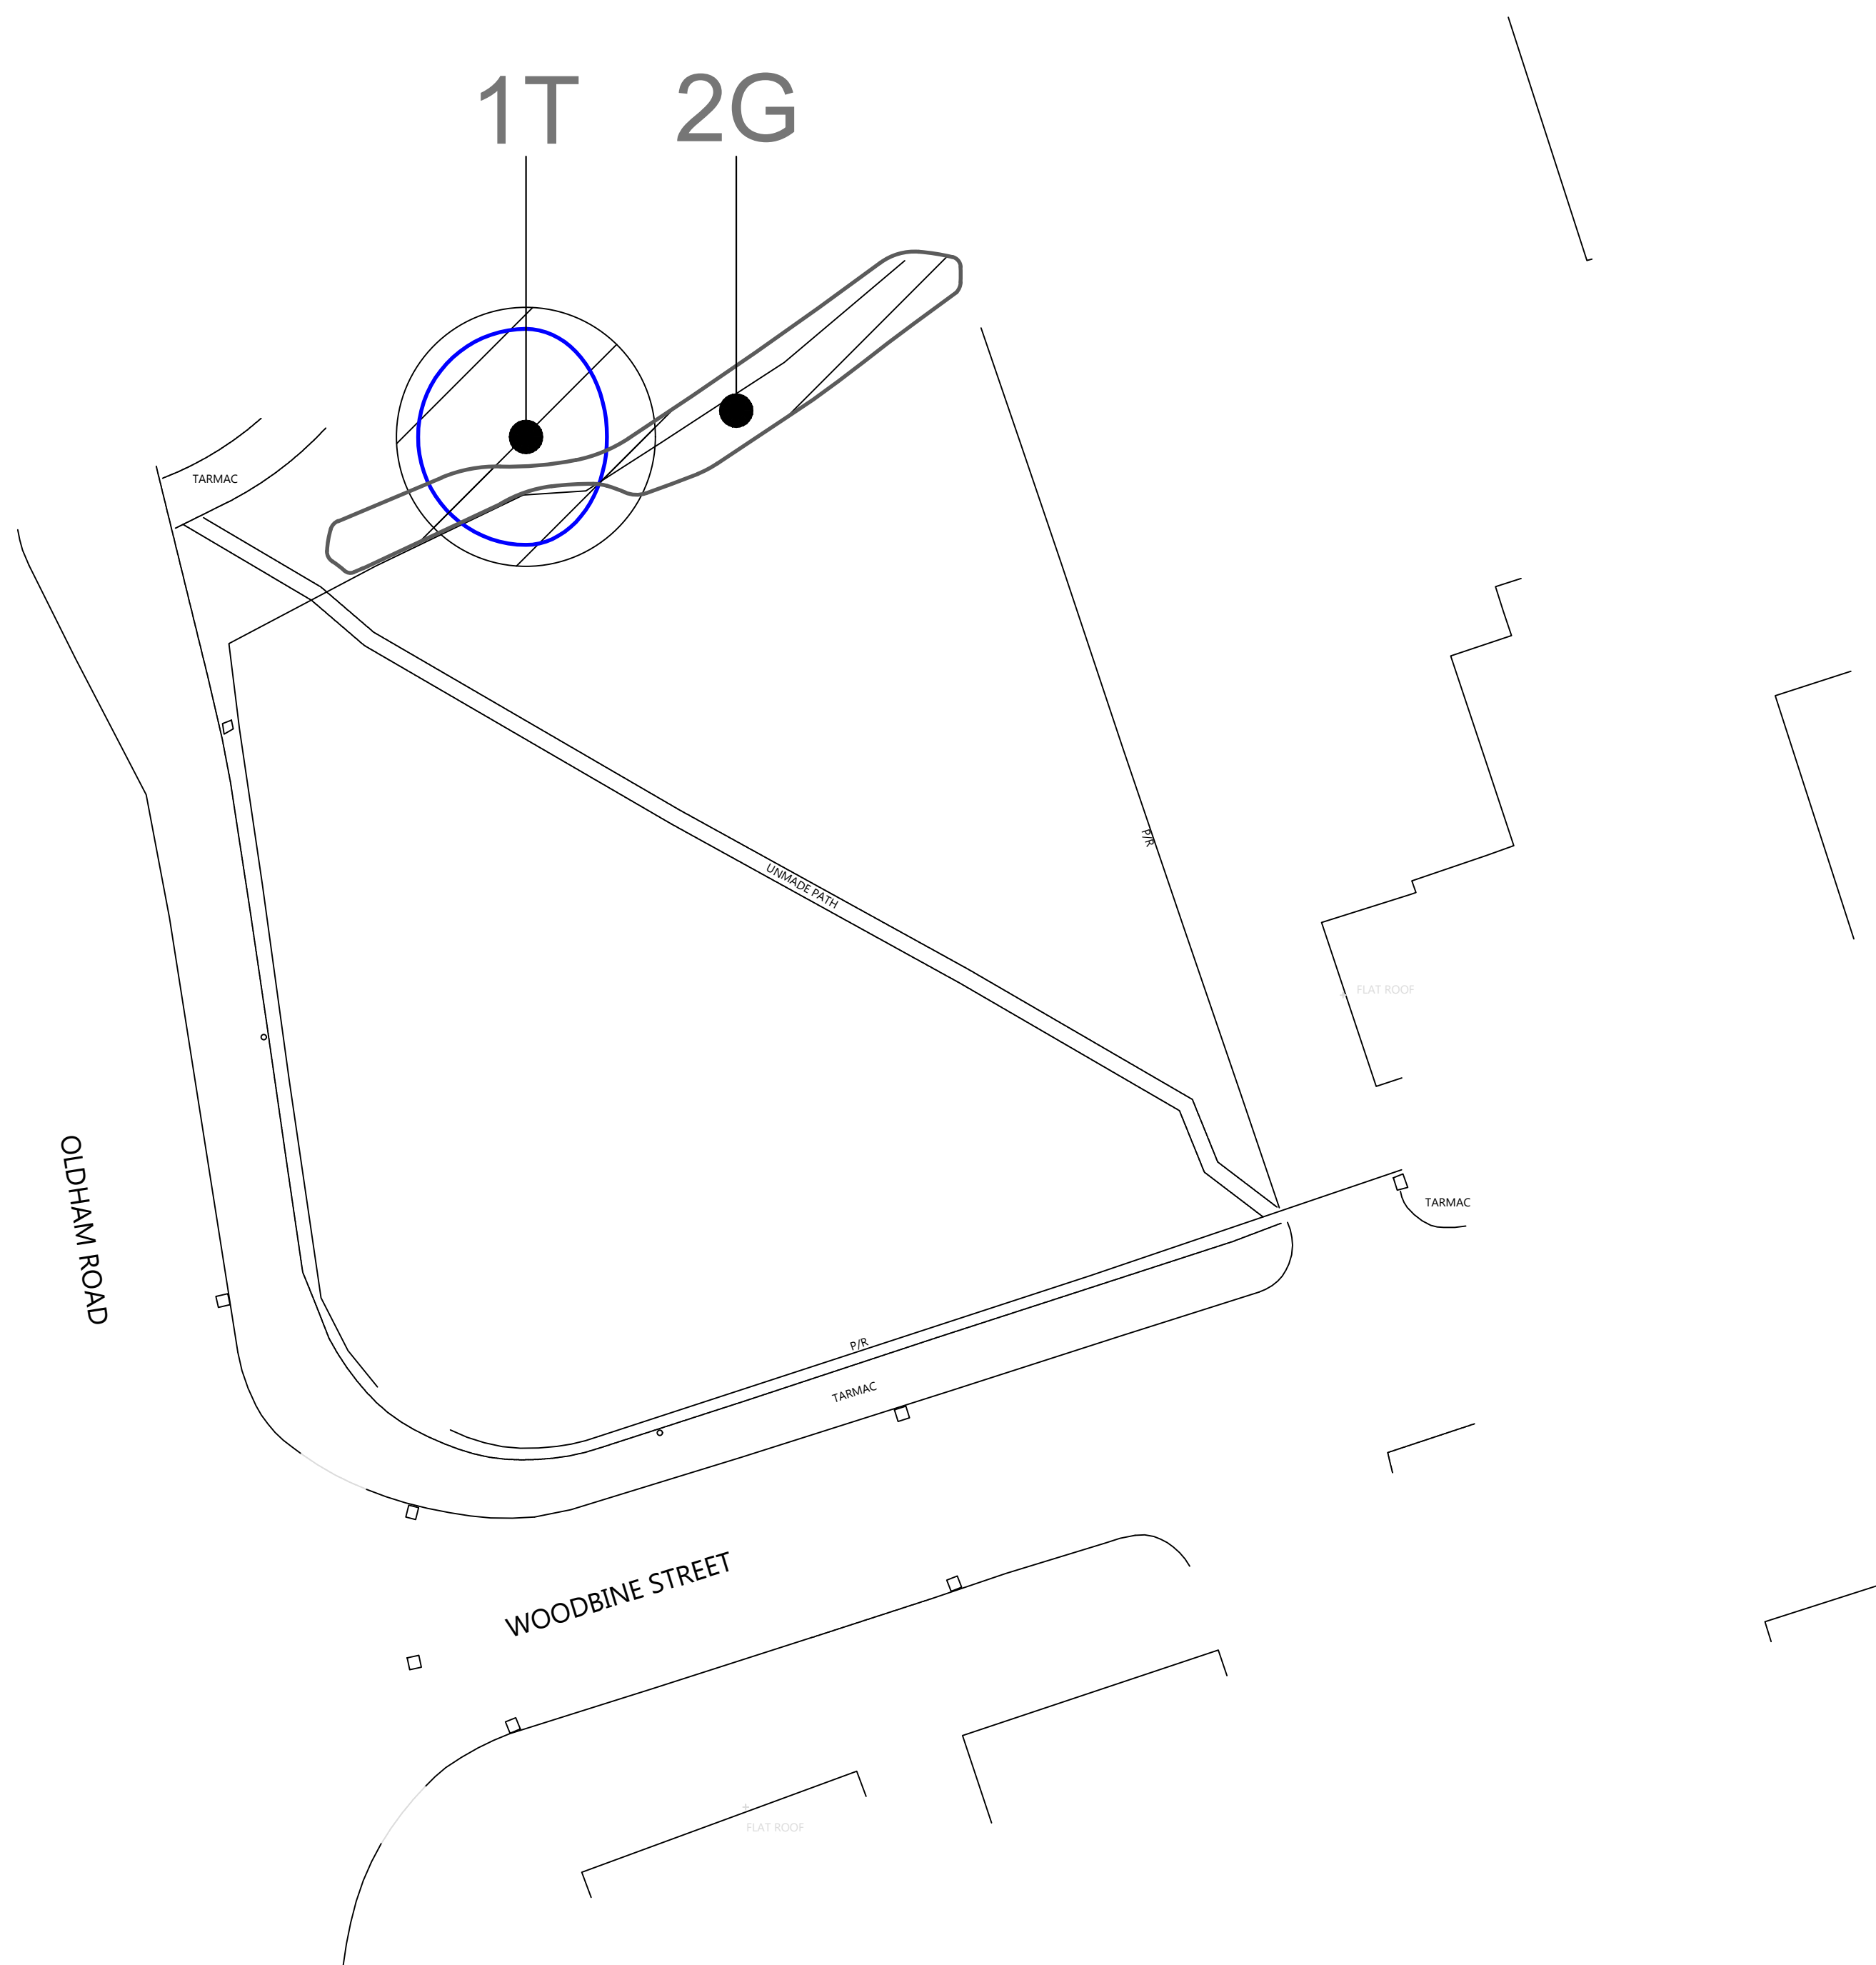


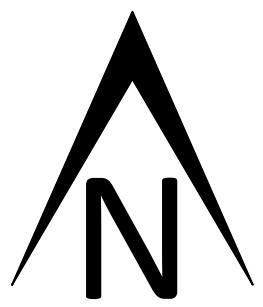

Tree Schedule

Tree Number	Species	RPA Radius	Category
1T	Wild Cherry	4.8m	B1
2G	Cherry Laurel and Snowberry		C3

KEY

	ROOT PROTECTION AREA
	CATEGORY A
	CATEGORY B
	CATEGORY C
	CATEGORY U

No dimension to be scaled from this drawing
© Copyright reserved

Date

Dwn

Rev

Landscape Architecture
Arboriculture

Trevor Bridge Associates Ltd
Ashton Old Baths
Stamford Street West
Ashton-under-Lyne
Lancs OL6 7FW

Tel: 0161-804 2099
E-mail: info@trevorbridge.co.uk

Project

Land at Woodbine Street, Rochdale

Arcon Housing Association

Title

Tree Survey and Root Protection Area

Date

Apr '21

Dwn

MD

Chkd

MG

Scale(s)

1:200
@ A1

Dwg no

6311.01

Rev