
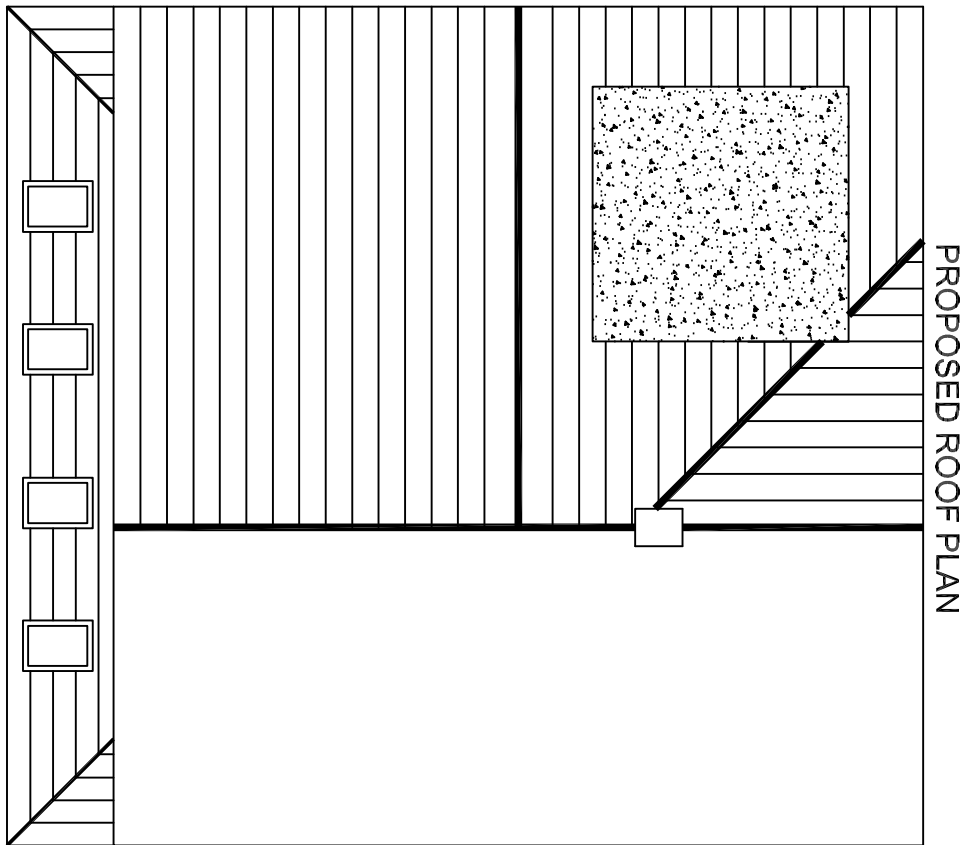
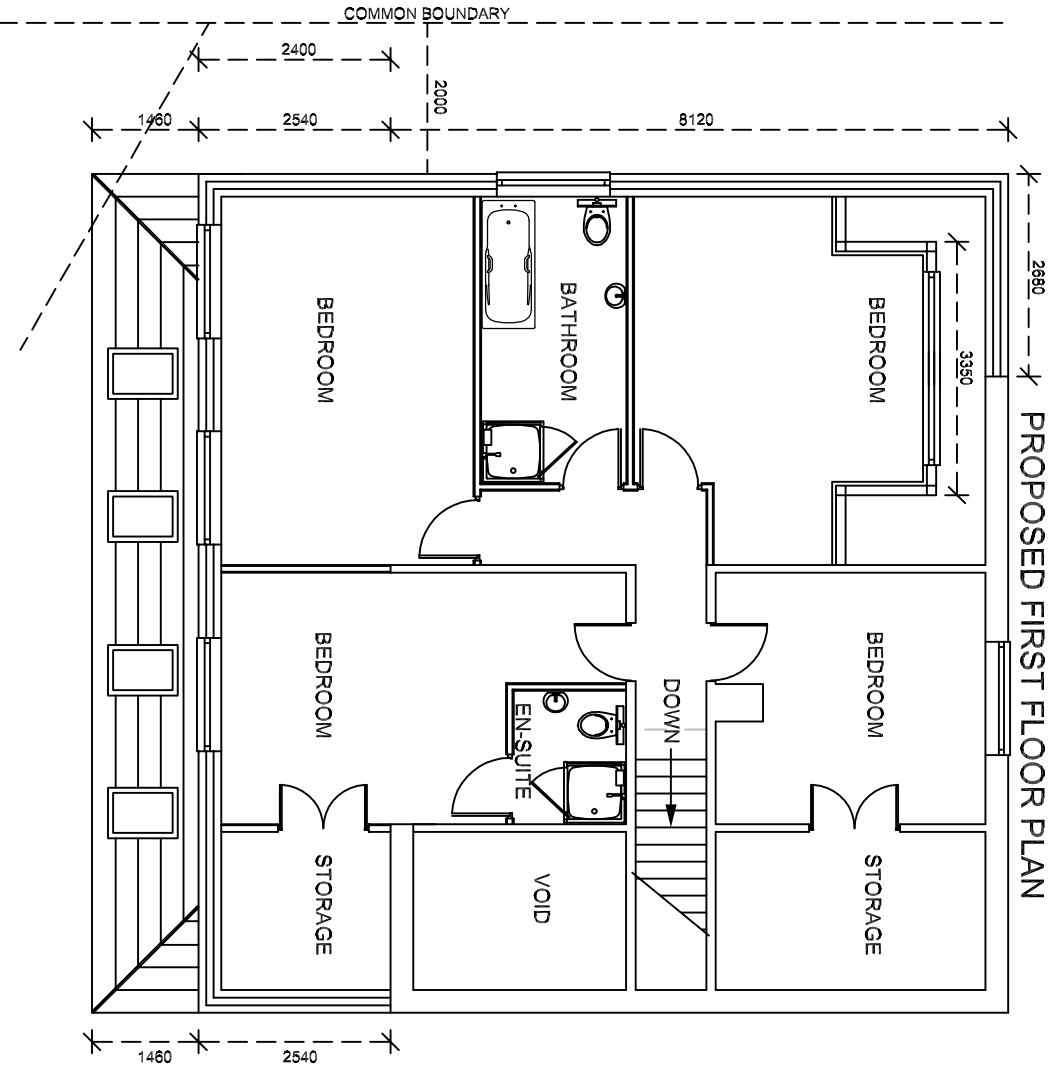
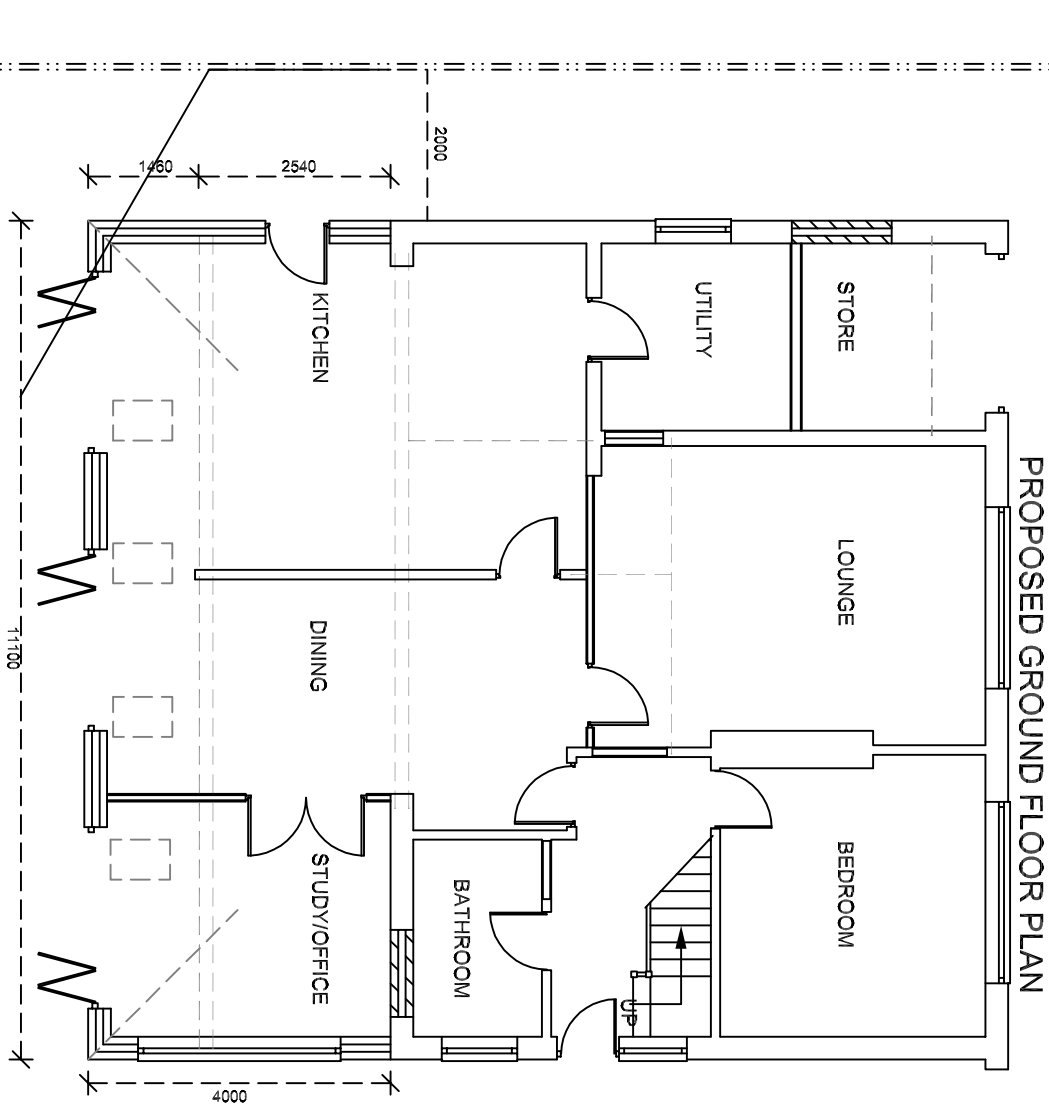
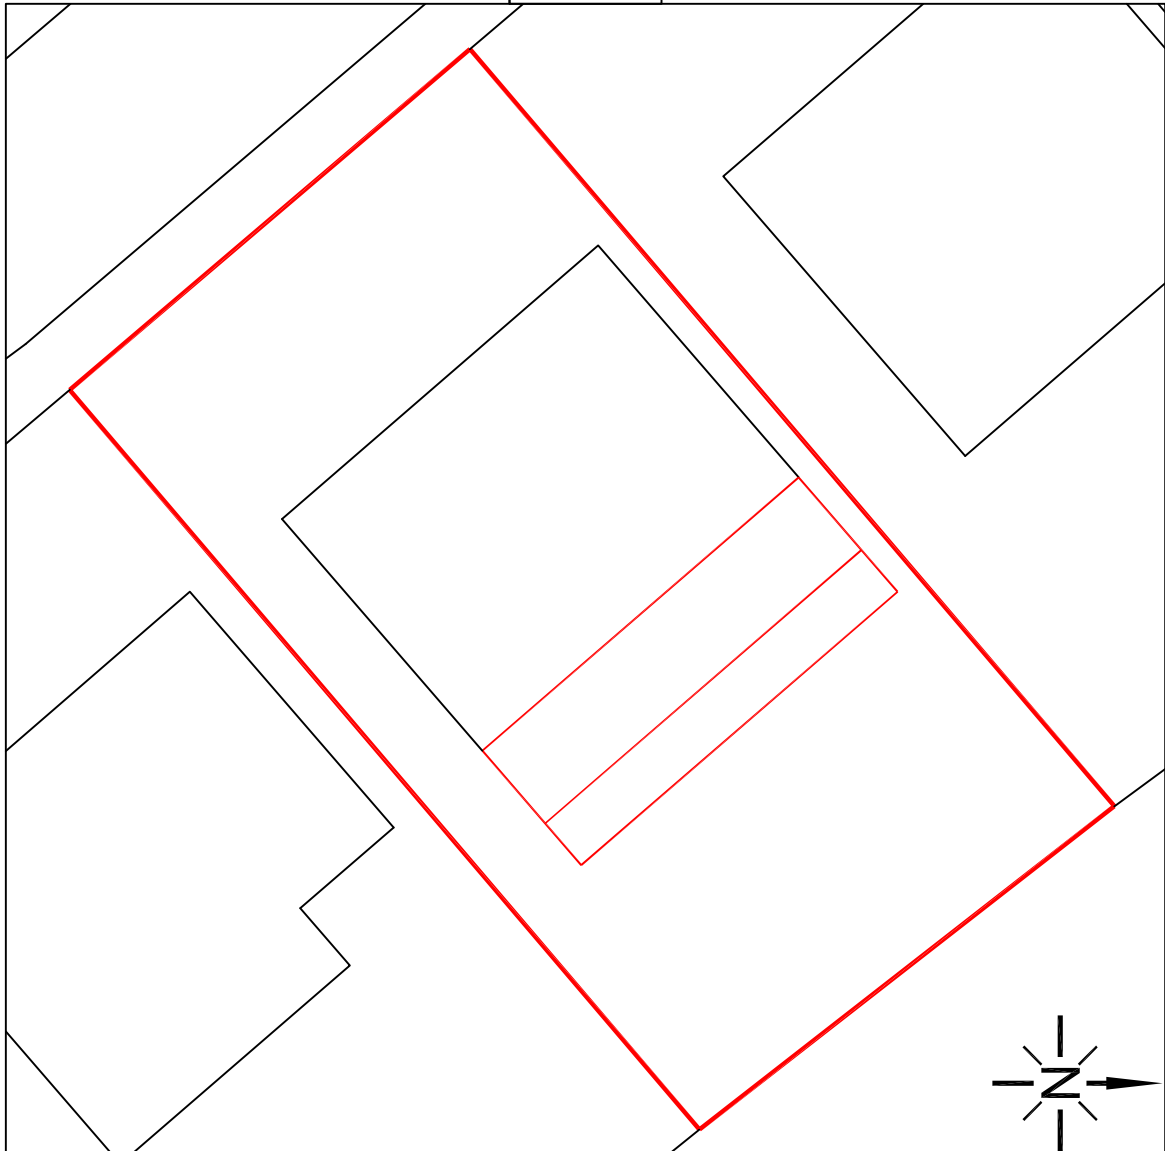
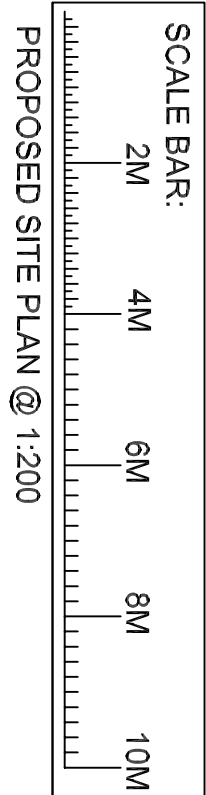
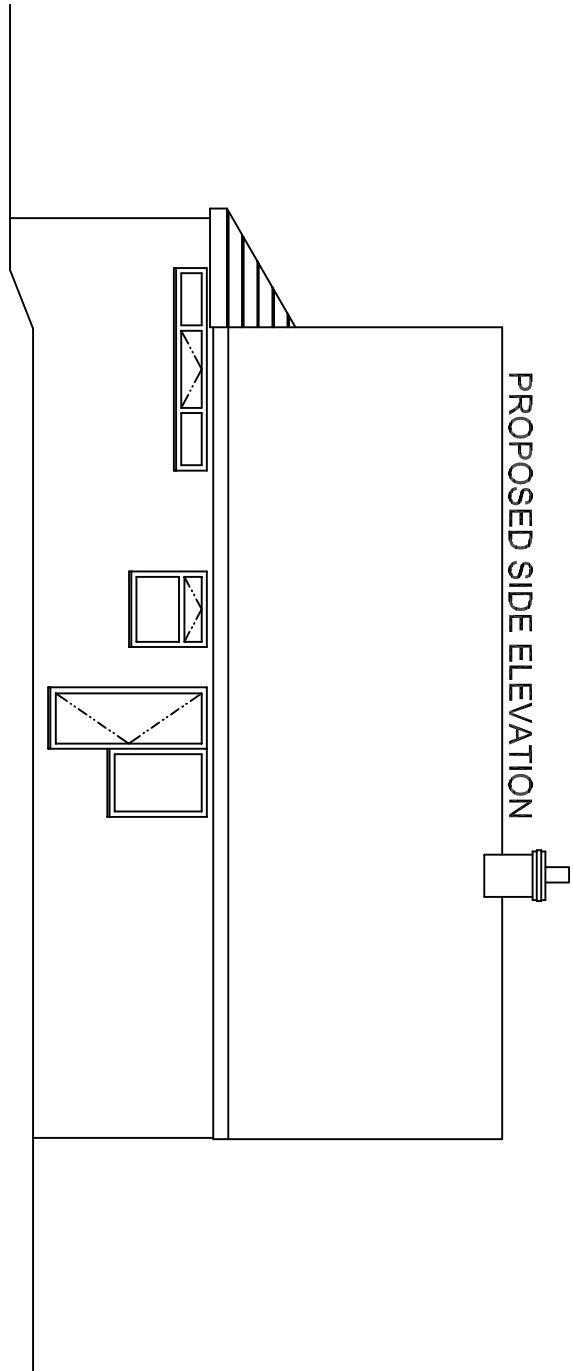


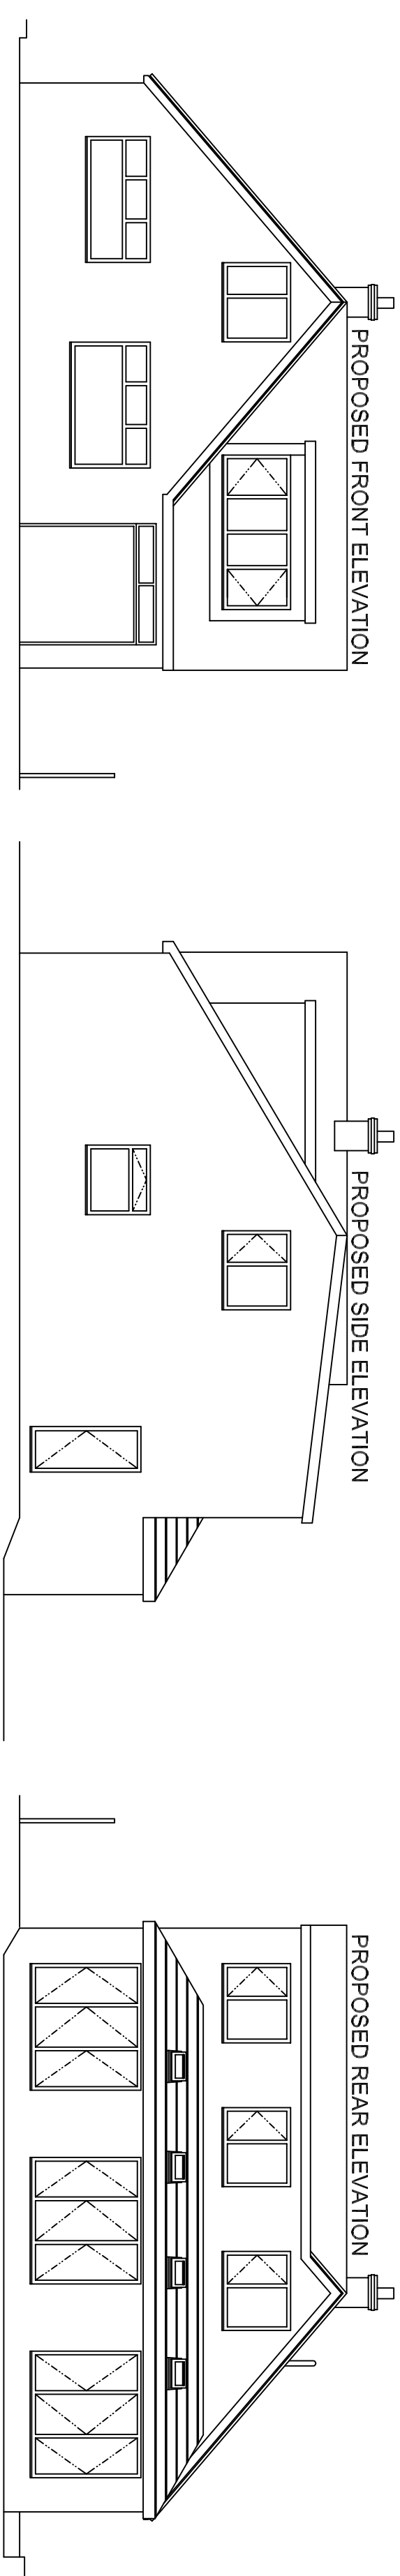

This drawing is supplied for the purpose of obtaining Planning Permission only. Work carried out prior to all necessary Approvals is considered to be at the applicants own risk. The designer is not responsible for any drains, voids or other underground obstructions under or near the site. Notification under the Party Wall Act and the exact boundary location is the responsibility of the client.

DOORS:
UPVC/ALUMINIUM:
WINDOWS:
UPVC: Opaque glazing to any en-suites and bedrooms.
EXTERNAL WALL FINISH: EXTENSION - Facing brick to match existing.
ROOF FINISH: EXTENSION - Tiles to match existing in terms of colour and texture.
EXTERNAL WALL FINISH: DORMER - Vertical hung tiles.
ROOF FINISH: DORMER - Fireglass or Firestone rubber cover.

SLW DESIGNS

Tel: 0161-678 2055
Mob: 07796-617845
e-mail: brian.slwdesigns@talktalk.net
ADDRESS: 62 BIRCHFIELD DRIVE
SCOTCHDALE
OL16 9NY

PROJECT: TWO STOREY SIDE/REAR AND SINGLE STOREY REAR EXTENSION.
DRAWING: SLW/RK/02 PROPOSED Rev1
SCALE: 1:100 @ A2
DATE: 09/12/2022

SCALE BAR:
1M 2M 3M 4M 5M

This drawing is Copyright of SLW Designs and must not be reproduced or passed to any other parties or used for any other purpose without prior consent.