

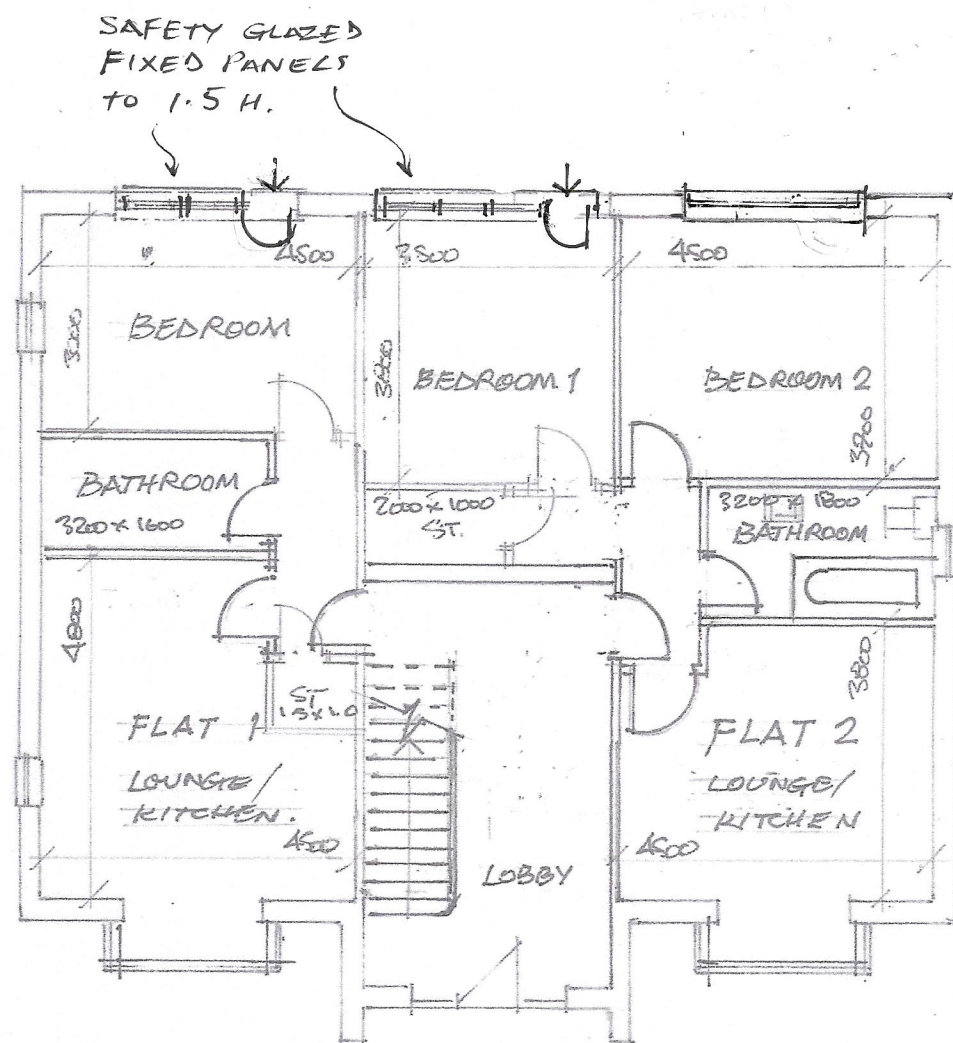


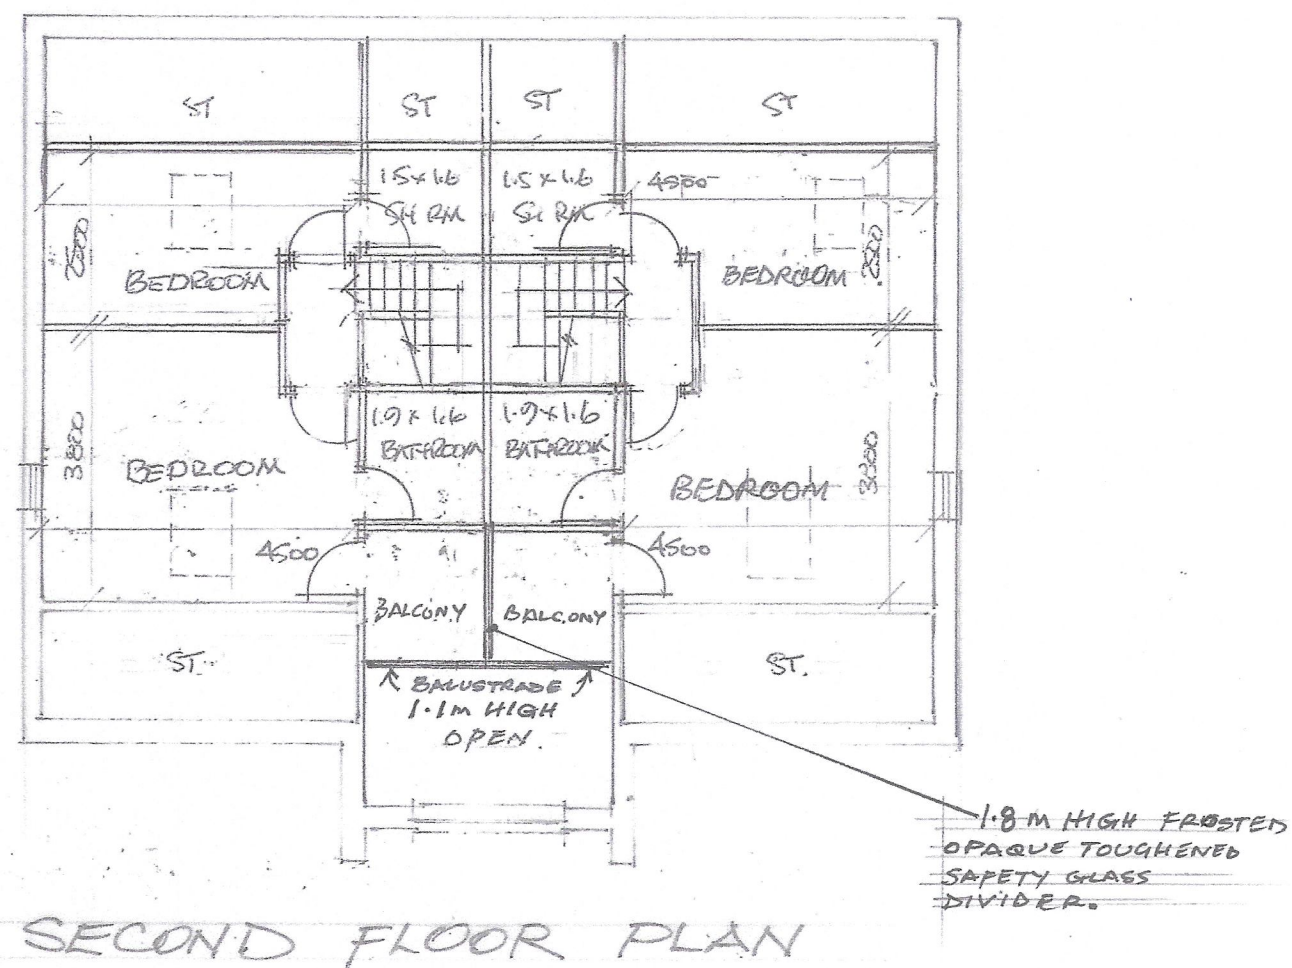

FLAT 1 45M² - 1 BED
FLAT 2 61M² - 2 BED

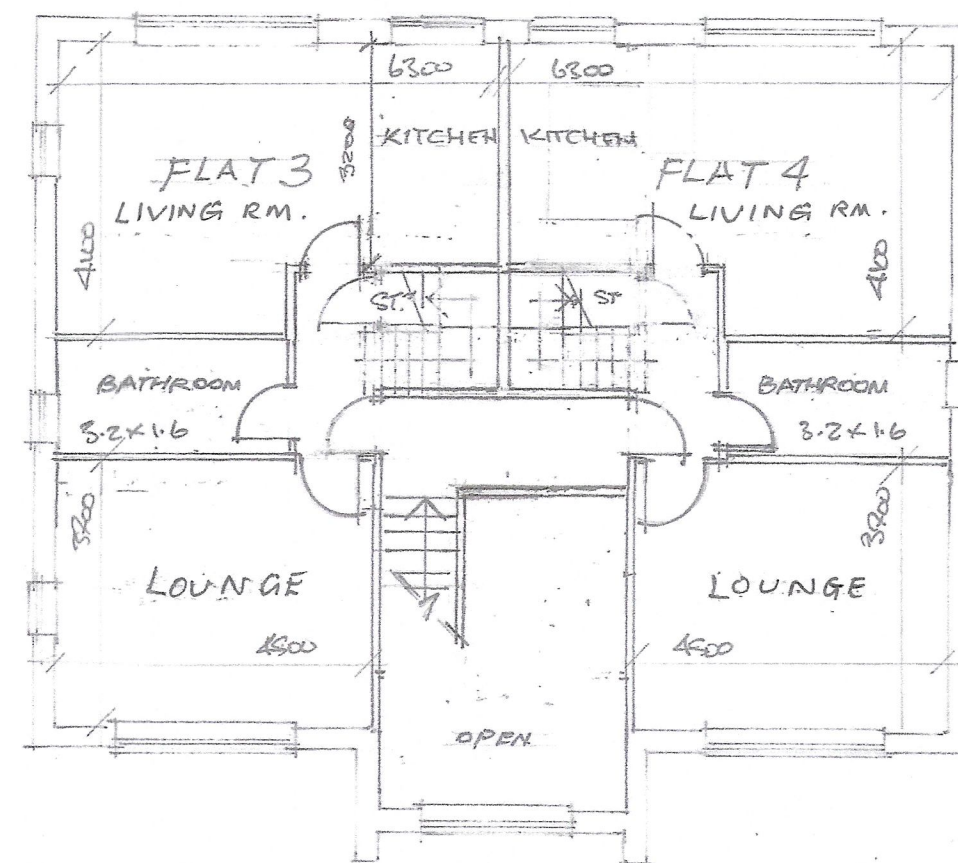

FLAT 3 90M² - 2 BED
FLAT 4 90M² - 2 BED

SCALE 1:100 @ A2



CLIENT	
MR. A. KHAN 15, WORCESTER STREET ROCHDALE OL11 3QE	
JOB TITLE	
PROPOSED A NO. SELF-CONTAINED FLATS	
DRAWING TITLE	
PLANS AS PROPOSED	
HOLBOROW + ORMESHER LIMITED architectural & interior design COMPANY ADDRESS: 15 OVERTON CLOSE MIDDLEWICH CHESHIRE CW10 0PZ PHONE: 0770 834 939	
ISSUE	ORIGINAL 1 2 3 4 5 6 7
REVISION	A B C D E F
DATE	28/03/03 28/03/03 28/03/03
DRAWN	AA DD DE GE GH GI
CHECKED	
APPROVED	
SCALE	1:100 AT A2
DRAWING NUMBER	2343/24/03 F