


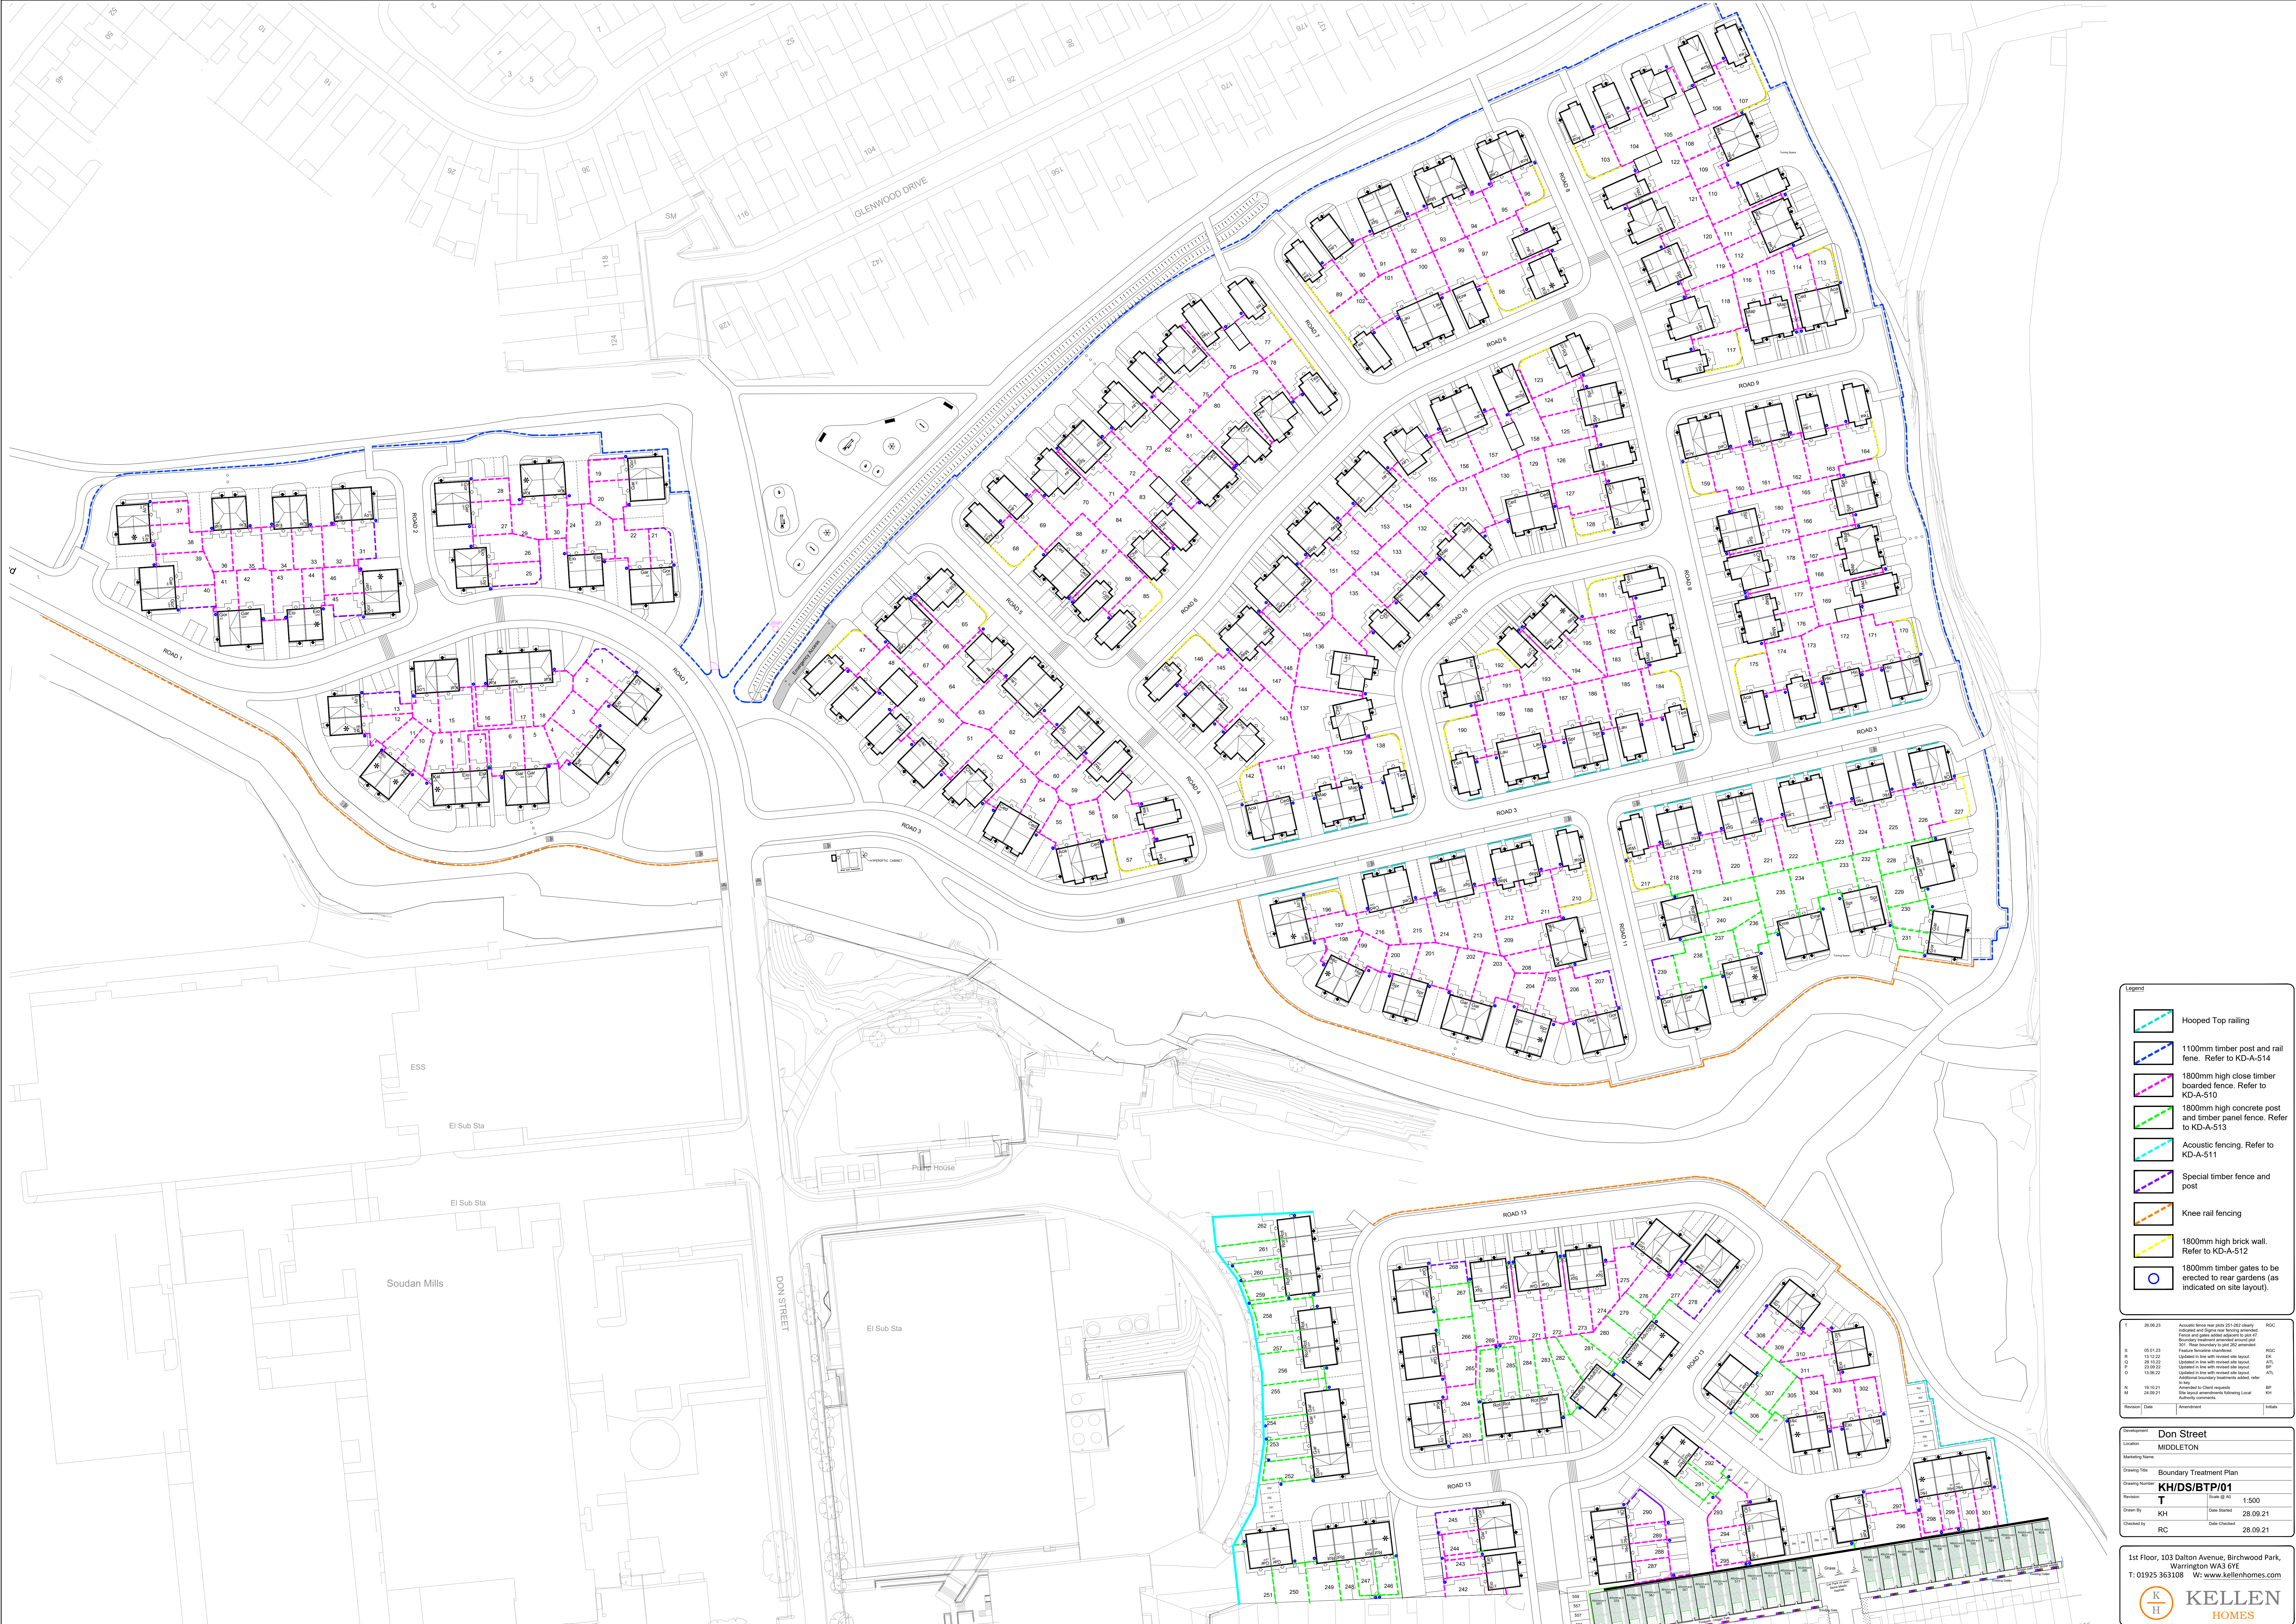

- Legend
- Hooped Top railing
 - 1100mm timber post and rail fence. Refer to KD-A-514
 - 1800mm high close timber boarded fence. Refer to KD-A-510
 - 1800mm high concrete post and timber panel fence. Refer to KD-A-513
 - Acoustic fencing. Refer to KD-A-511
 - Special timber fence and post
 - Knee rail fencing
 - 1800mm high brick wall. Refer to KD-A-512
 - 1800mm timber gates to be erected to rear gardens (as indicated on site layout)

T	26.04.23	Acoustic fence new posts 151/260 clearly installed and 20mm new fencing amended. Fence and gates added adjacent to plot 17. Boundary treatment amended to round plot 162. Round plot 162 amended.	RUC
S	05.01.23	Finalise boundary to plot 162 amended.	RUC
R	13.12.22	Updated in line with revised site layout.	EA
Q	26.10.22	Updated in line with revised site layout.	AT
P	23.09.22	Updated in line with revised site layout.	BP
O	15.06.22	Updated in line with revised site layout. Additional boundary treatments added, refer to key	ATL
N	19.10.21	Approved to Client request.	BP
M	24.09.21	Site layout amendments following Local Authority comments.	KH
Revision	Date	Amendment	Initials

Development	Don Street
Location	MIDDLETON
Marking Name	
Drawing Title	Boundary Treatment Plan
Drawing Number	KH/DS/BTP/01
Revision	T
Scale	1:500
Drawn By	KH
Date Started	28.09.21
Checked by	RC
Date Checked	28.09.21

1st Floor, 103 Dalton Avenue, Birchwood Park,
Warrington WA3 6YE
T: 01925 363108 W: www.kellenhomes.com

