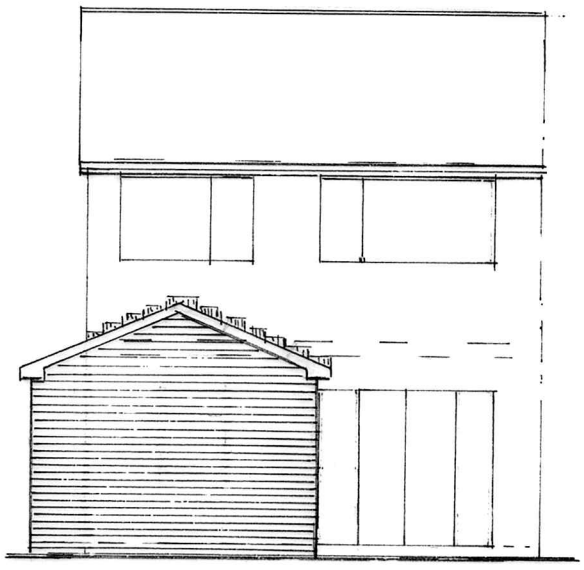

REAR ELEVATION
(PROPOSED)

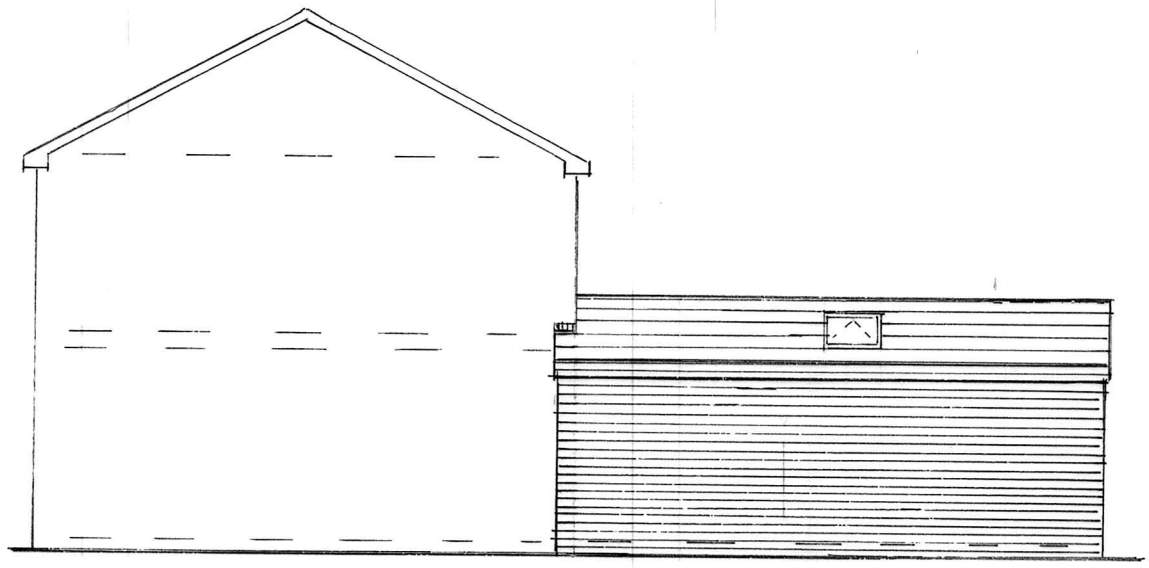

SIDE ELEVATION
(PROPOSED)

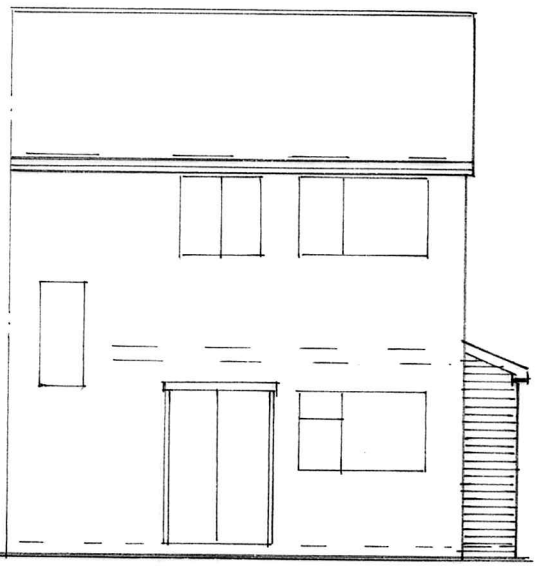

FRONT ELEVATION
(PROPOSED)

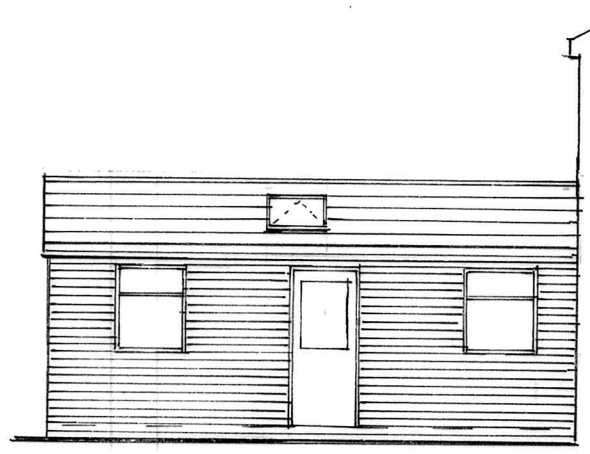

SIDE ELEVATION
(PROPOSED)

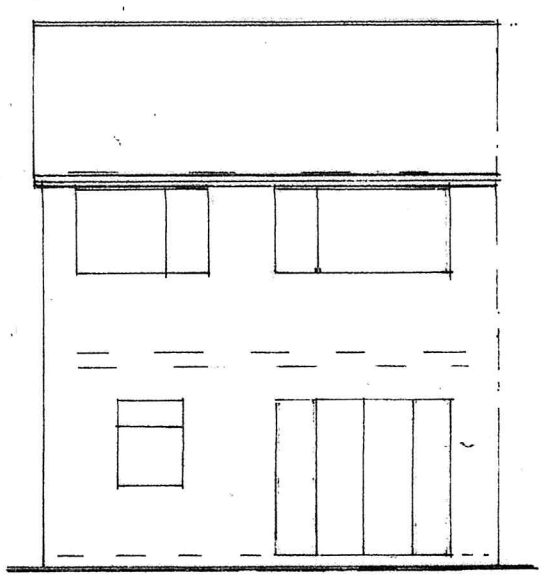

REAR ELEVATION
(EXISTING)

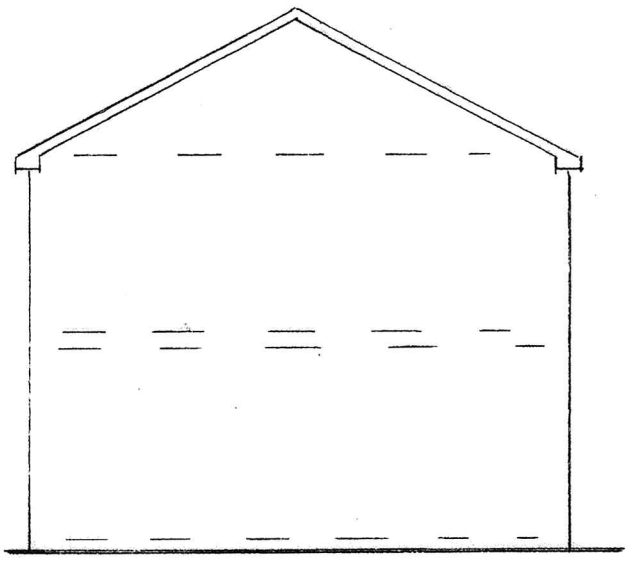

SIDE ELEVATION
(EXISTING)

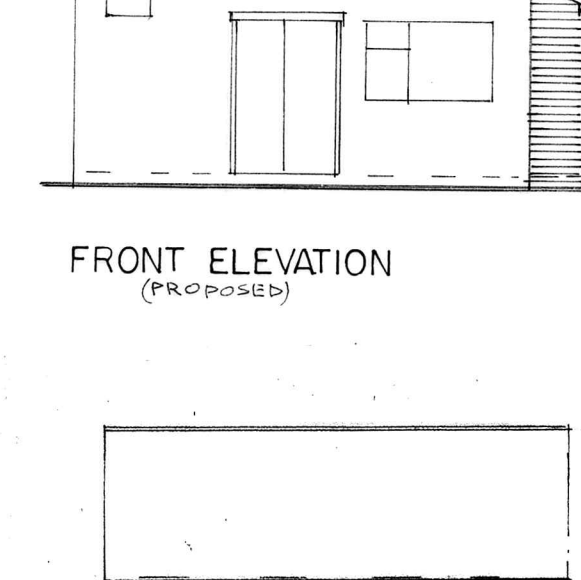

FRONT ELEVATION
(EXISTING)

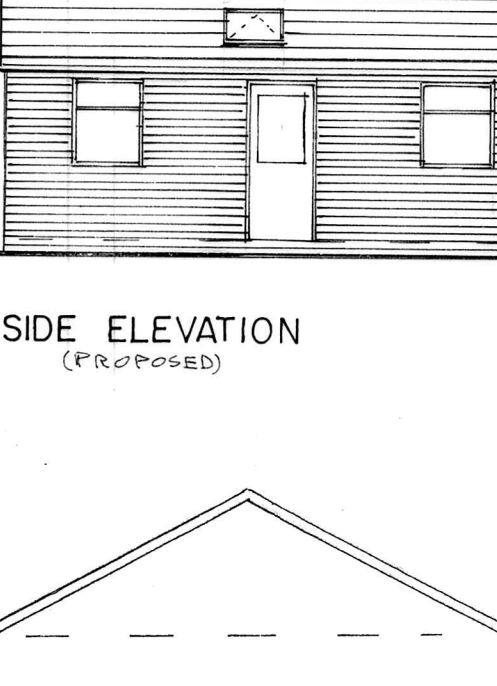

G. F PLAN
(EXISTING)

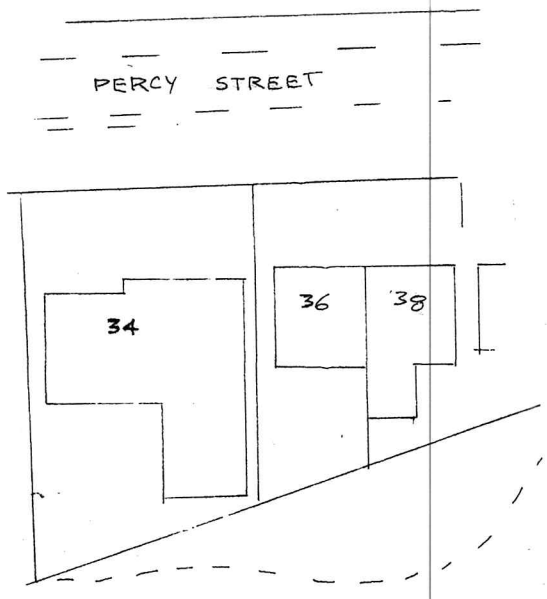

SITE PLAN SCALE 1:500
(EXISTING)

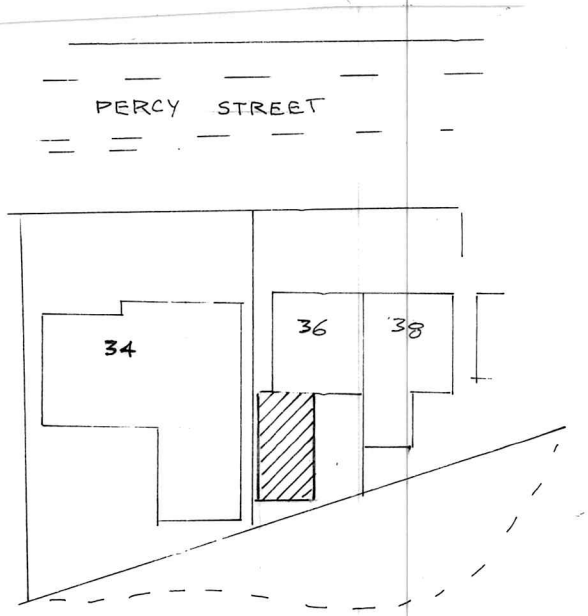

SITE PLAN SCALE 1:500
(PROPOSED)

BUILDING DESIGN SERVICES
M. FAROOQ
6 Stock Close, Shawclough, Rochdale OL12 6BB
Tel: 01706 712231 Mob: 07967605763

PROPOSED SINGLE STOREY REAR EXTENSION AT 36 PERCY STREET ROCHDALE OL16 5LF

For: Mr KAMRAN NAZIR

Plan	*Scale 1:100*	**1664 /1**
Elevation	*Scale 1:100*	

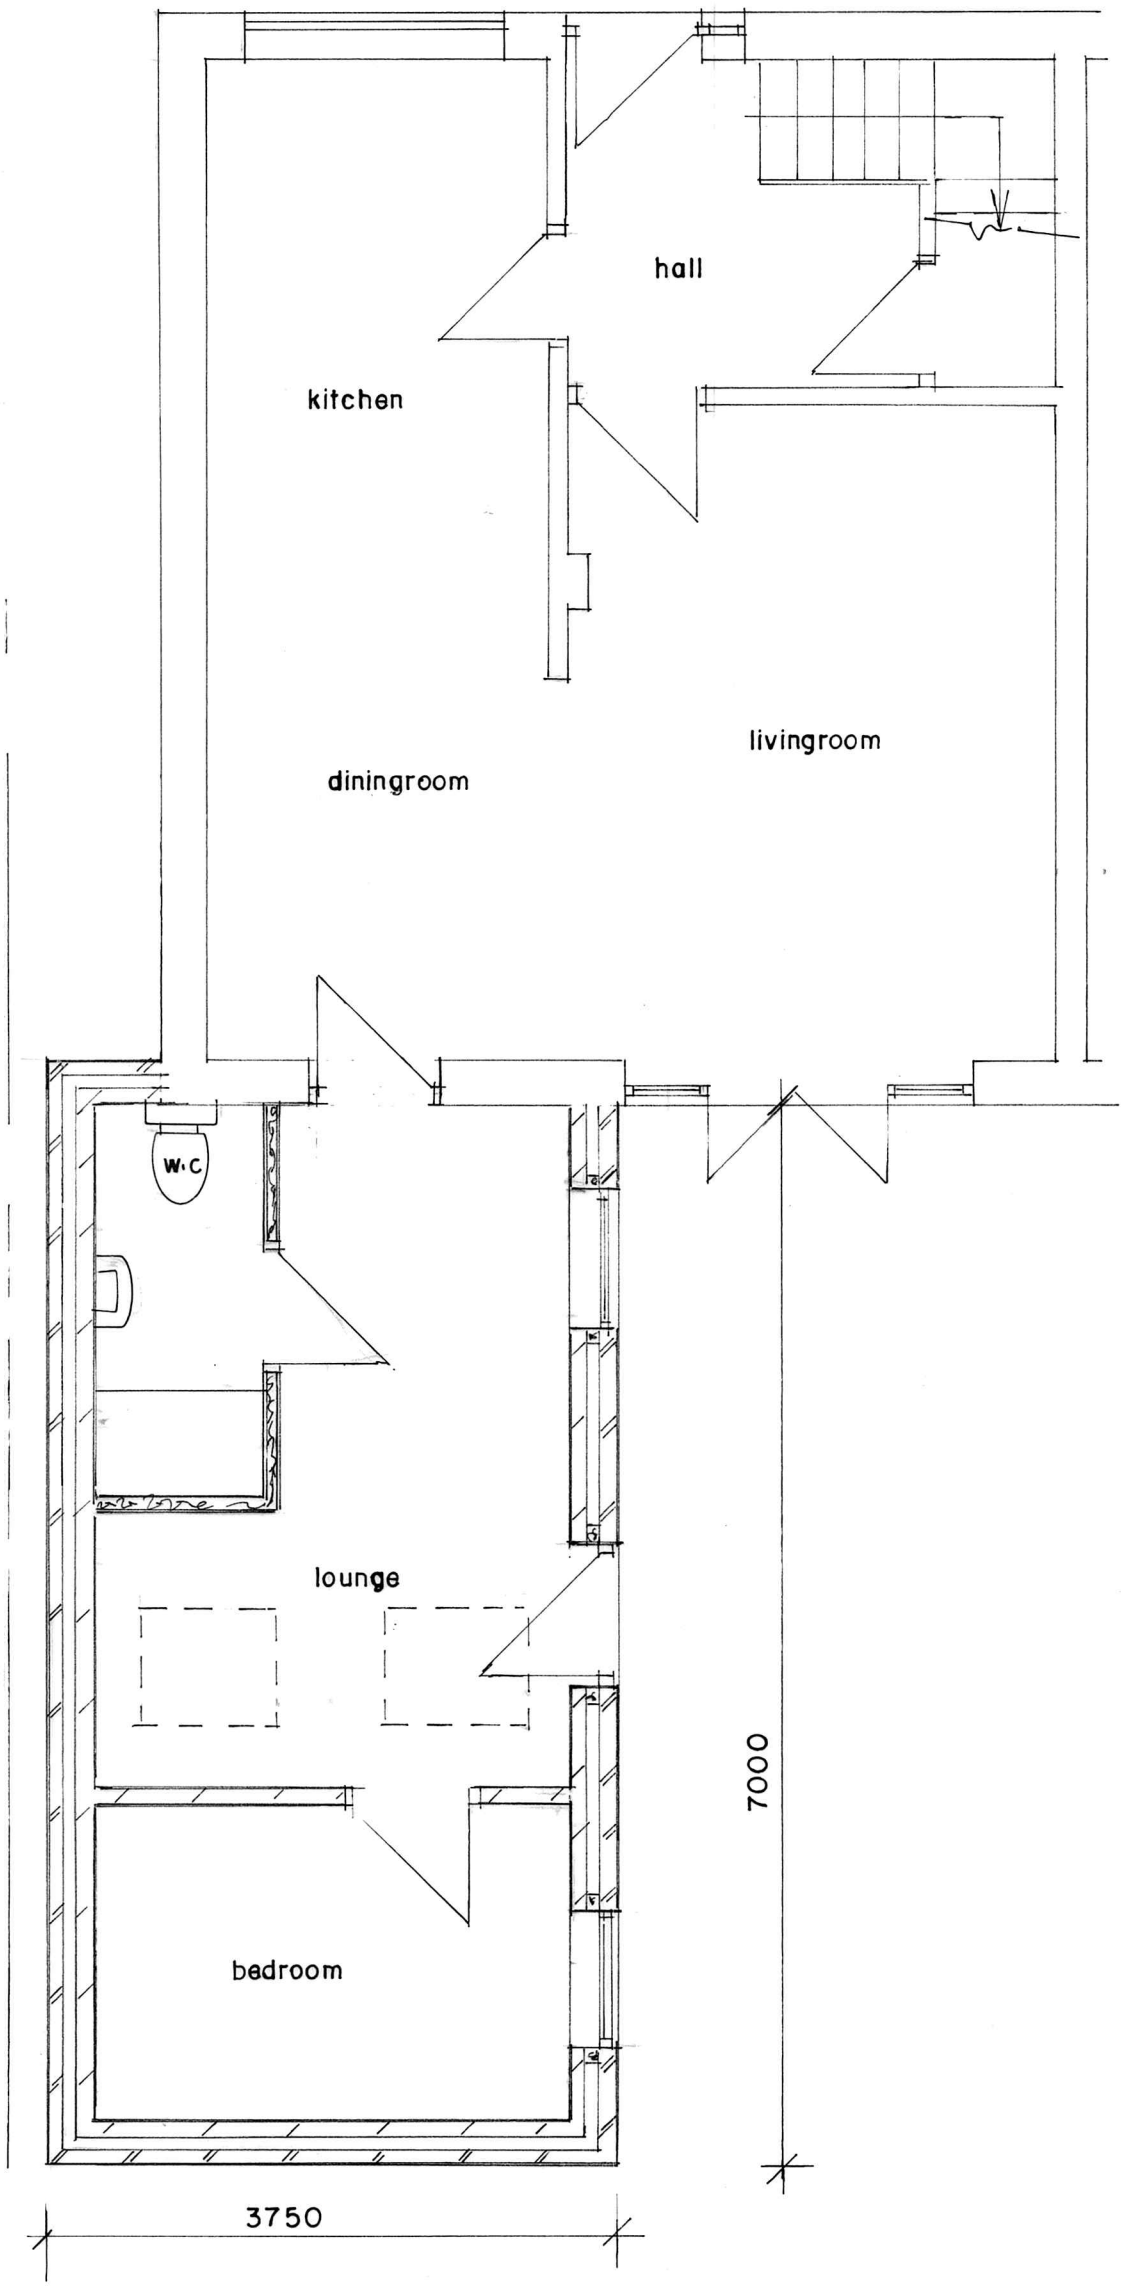

GROUND FLOOR PLAN

BUILDING DESIGN SERVICES
M. FAROOQ
6 Stock Close, Shawclough, Rochdale OL12 6BB
Tel: 01706 712231 Mob: 07967605763

PROPOSED SINGLE STOREY REAR EXTENSION AT 36 PERCY STREET ROCHDALE OL16 5LF

For: Mr KAMRAN NAZIR

Plan *Scale 1:50* **1664 /2**