




CONTEXT ELEVATION KEY
1:1000 @A1

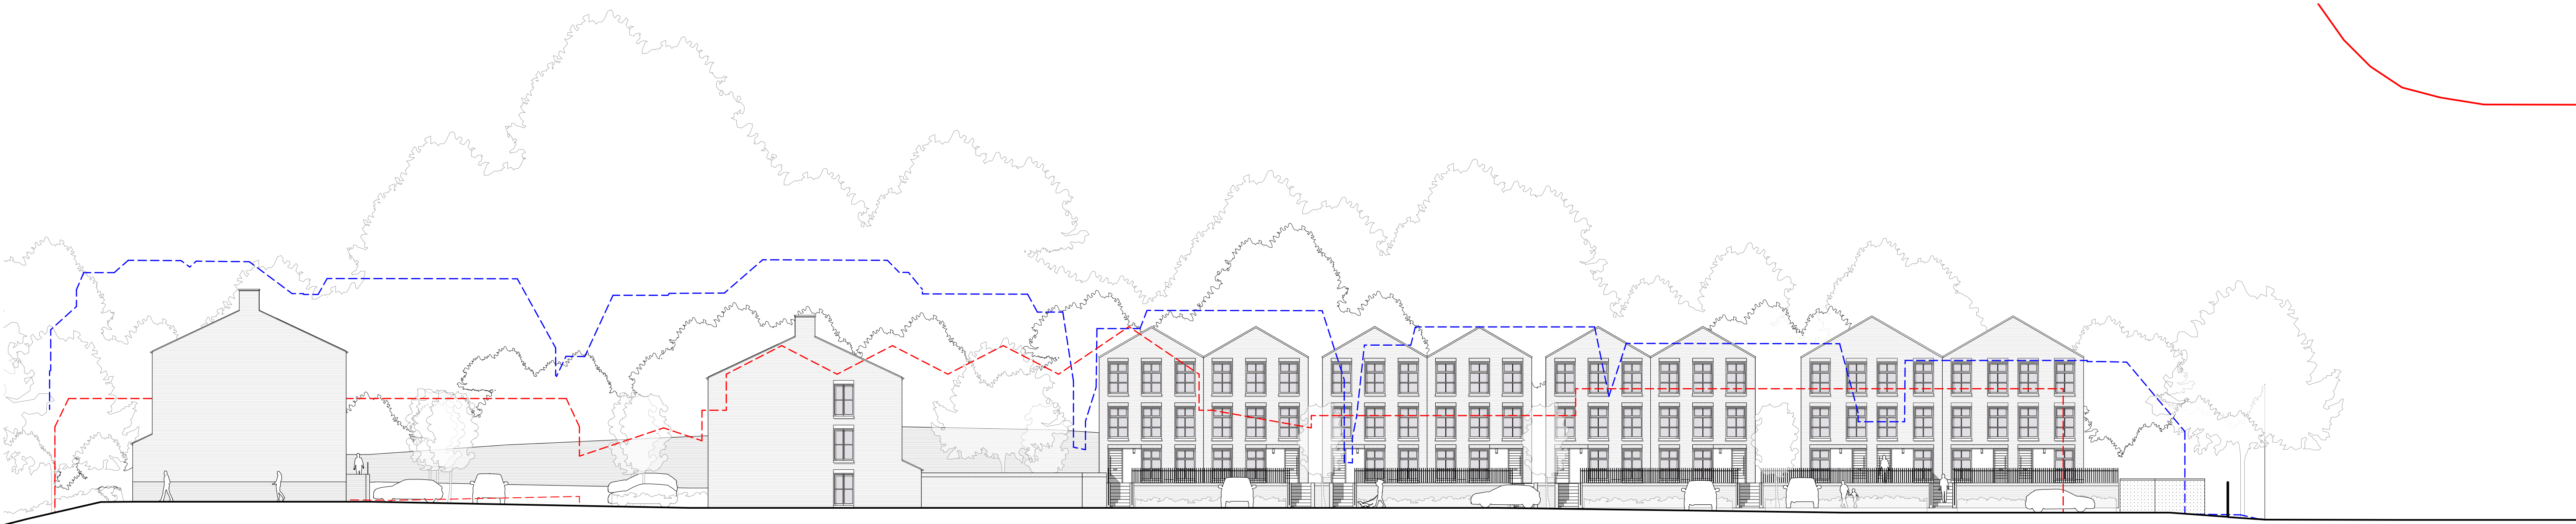

PROPOSED CONTEXT ELEVATION B

1:200 @A1

IMPORTANT NOTES:

REVISION	DATE	DESCRIPTION

CLIENT:
PROJECT: PROPOSED RESIDENTIAL DEVELOPMENT
ADDRESS: TACK LEA WORKS, BURY, BL9 7UA
DRAWING TITLE: PROPOSED CONTEXT ELEVATION B
SCALE: 1:200 @A1
DATE: AUG 2022
DRAWING NO: A645_P_301

OLLIER SMURTHWAITE ARCHITECTS

40 King Street, Manchester, M2 6BA
T 0161 883 0838
F 0161 883 0839
E mail@olliersmurthwaite.com