


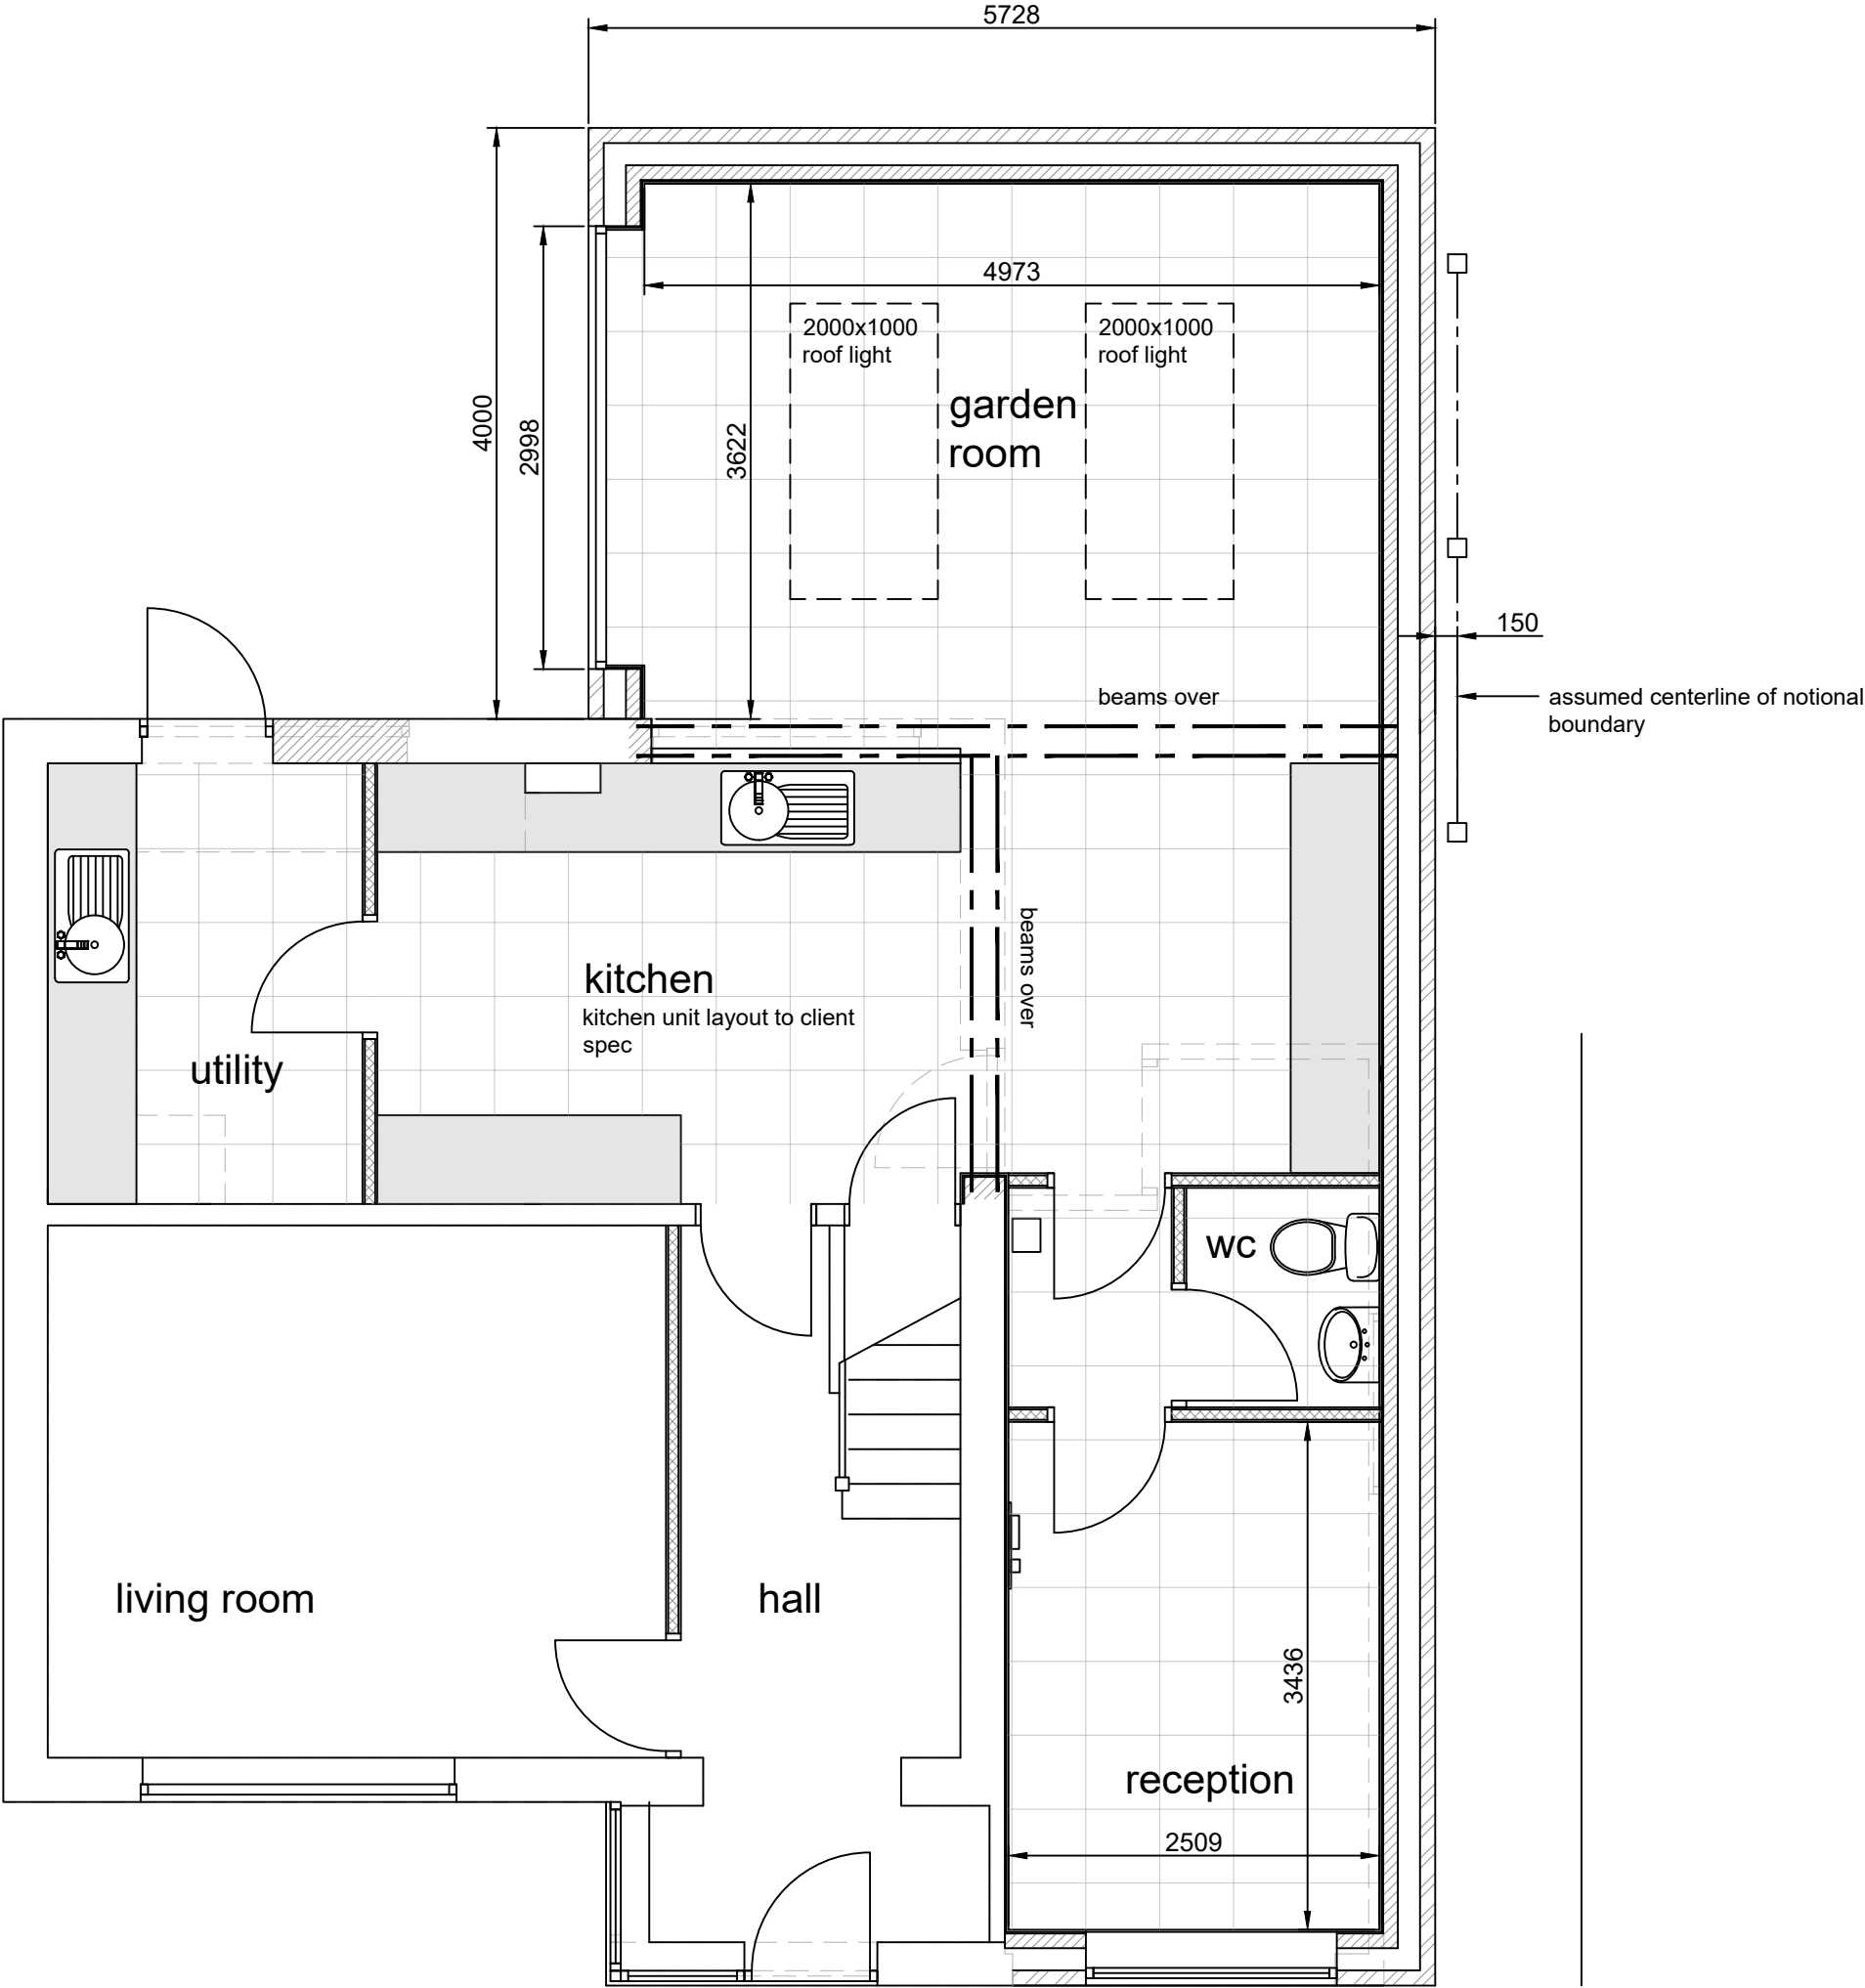

GROUND FLOOR
scale 1-50