


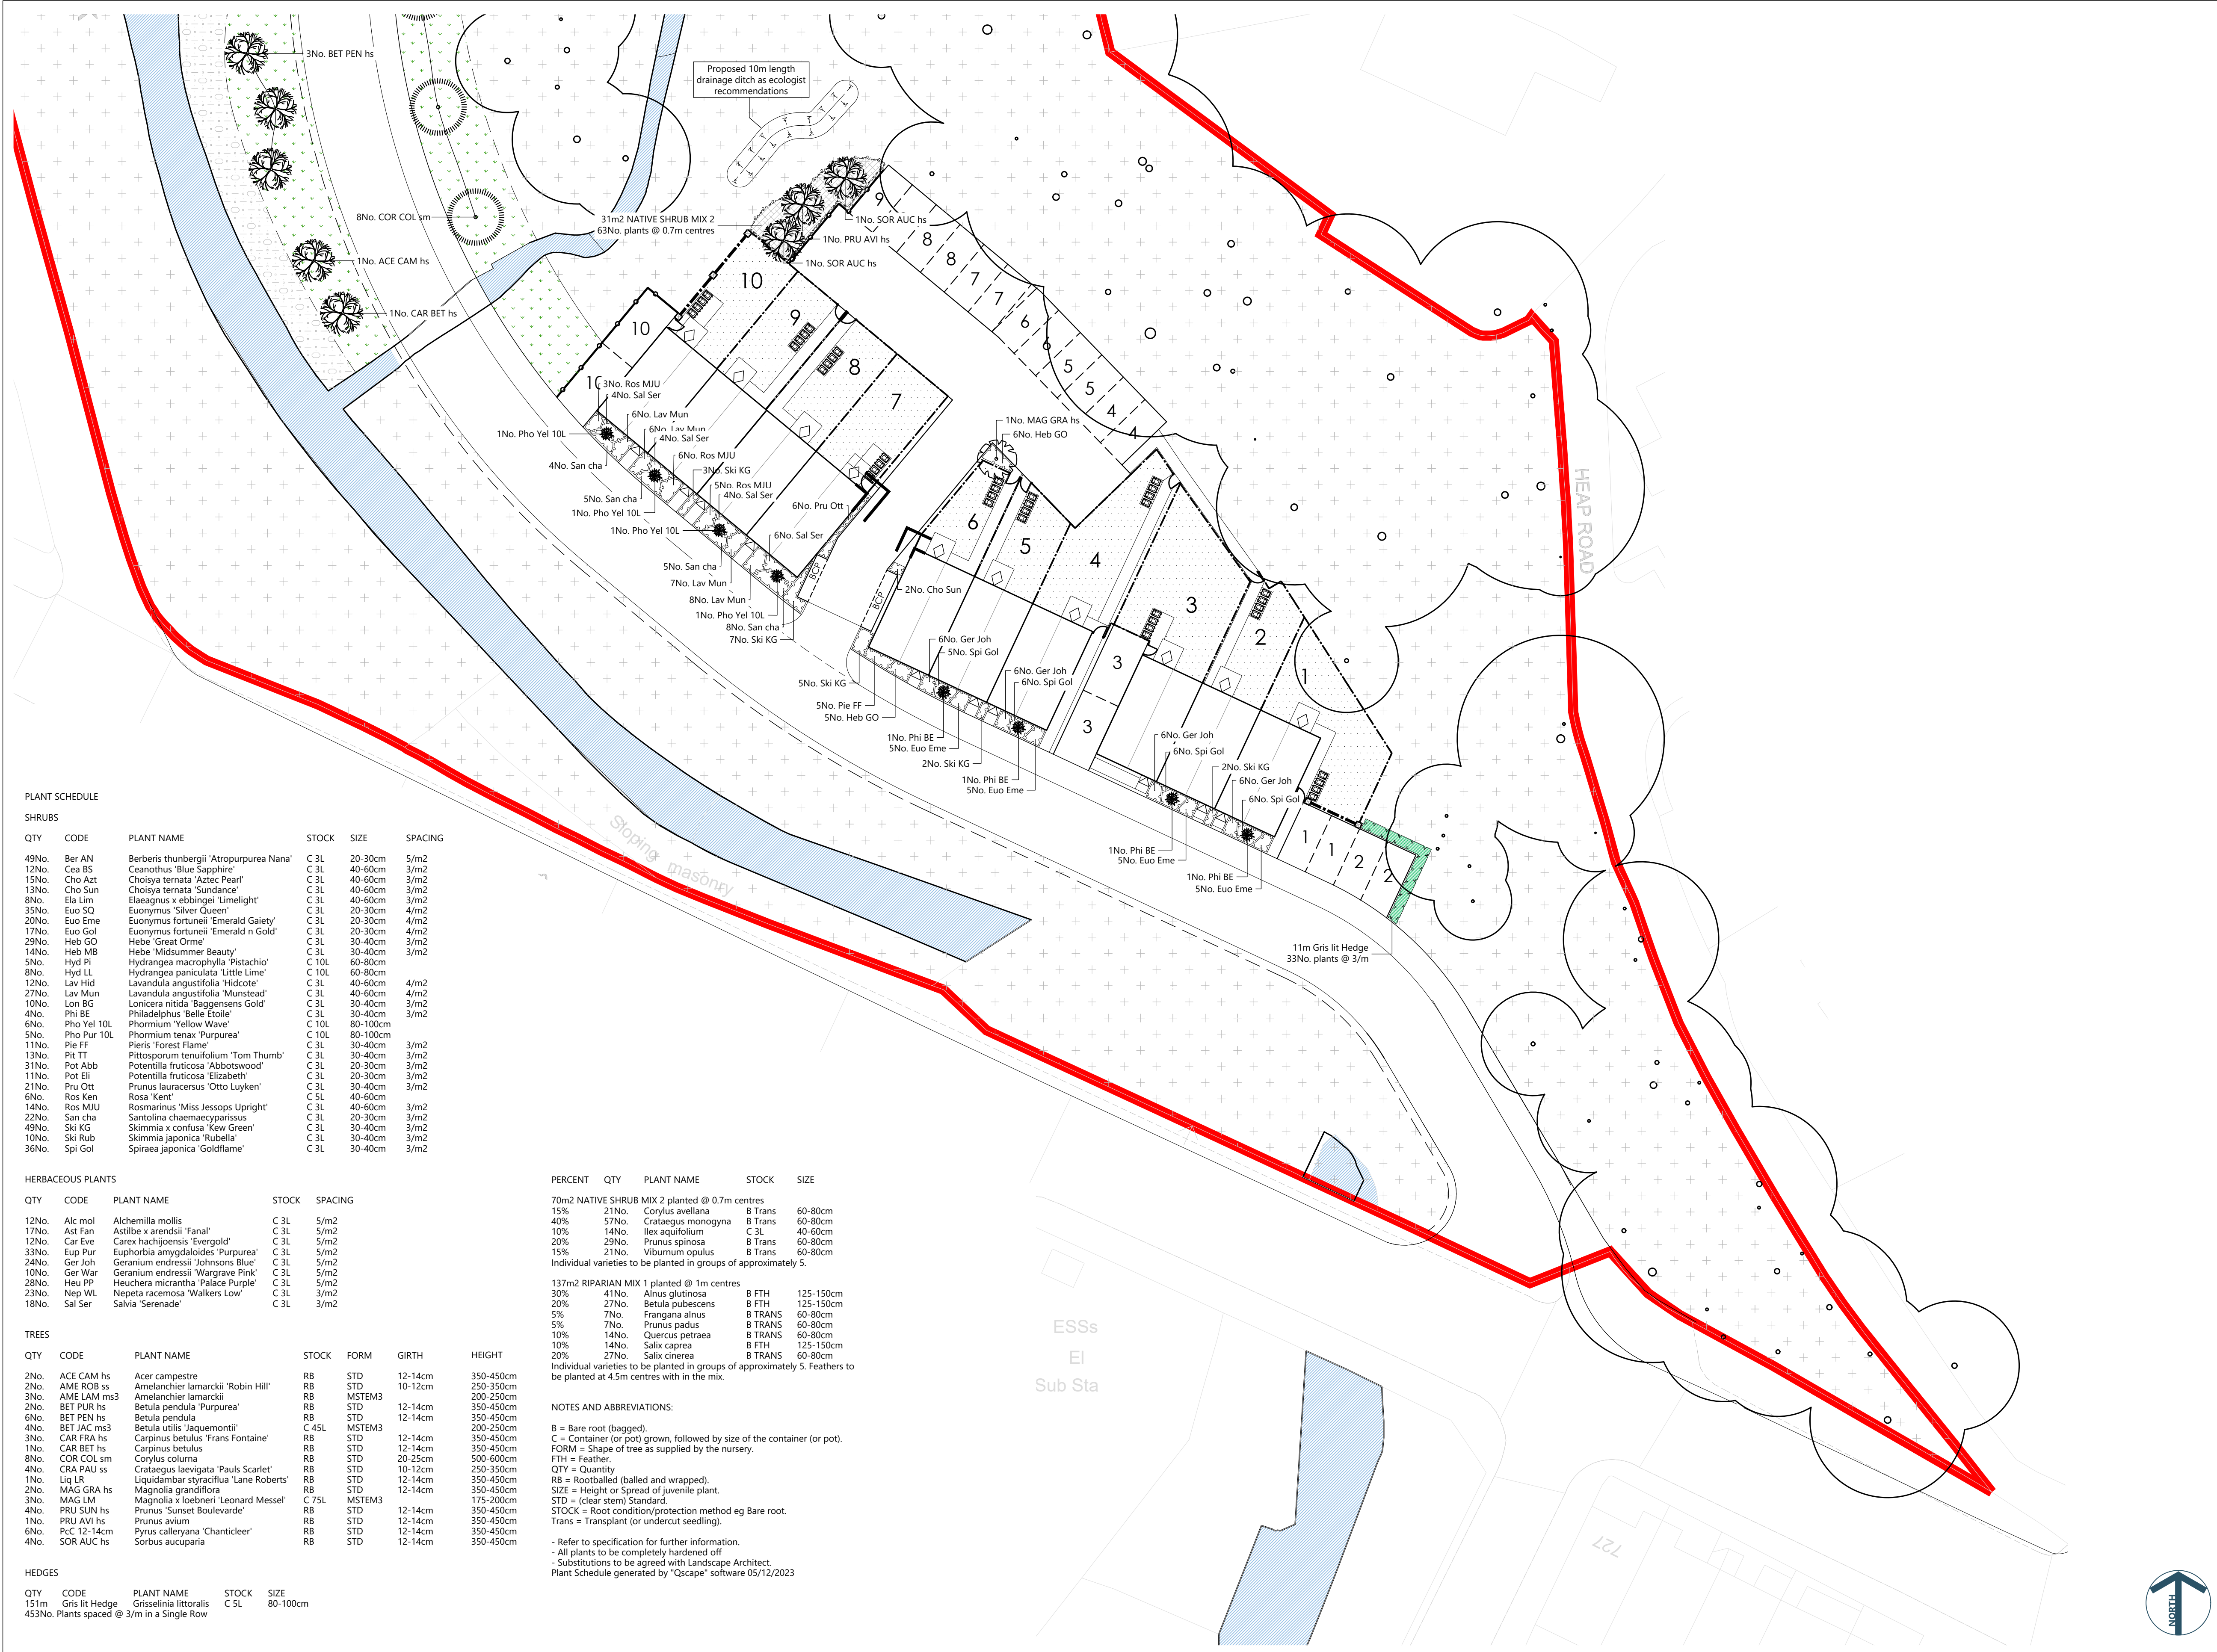

PLANT SCHEDULE

SHRUBS

QTY	CODE	PLANT NAME	STOCK	SIZE	SPACING
49No.	Ber AN	Berberis thunbergii 'Atropurpurea Nana'	C 3L	20-30cm	5/m ²
12No.	Cea BS	Ceanothus 'Blue Sapphire'	C 3L	40-60cm	3/m ²
15No.	Cho Azt	Choisya ternata 'Aztec Pearl'	C 3L	40-60cm	3/m ²
13No.	Cho Sun	Choisya ternata 'Sundance'	C 3L	40-60cm	3/m ²
8No.	Ela Lim	Elaeagnus x ebbingei 'Limeight'	C 3L	40-60cm	3/m ²
35No.	Euo SQ	Euonymus 'Silver Queen'	C 3L	20-30cm	4/m ²
20No.	Euo Eme	Euonymus fortunei 'Emerald Gaiety'	C 3L	20-30cm	4/m ²
17No.	Euo Gol	Euonymus fortunei 'Emerald n Gold'	C 3L	20-30cm	4/m ²
29No.	Heb GO	Hebe 'Great Orme'	C 3L	30-40cm	3/m ²
14No.	Heb MB	Hebe 'Midsummer Beauty'	C 3L	30-40cm	3/m ²
5No.	Hyd Pi	Hydrangea macrophylla 'Pistachio'	C 10L	60-80cm	
8No.	Hyd LL	Hydrangea paniculata 'Little Lime'	C 10L	60-80cm	
12No.	Lav Hid	Lavandula angustifolia 'Hidcote'	C 3L	40-60cm	4/m ²
27No.	Lav Mun	Lavandula angustifolia 'Munstead'	C 3L	40-60cm	4/m ²
10No.	Loni BG	Lonicera nitida 'Baggersens Gold'	C 3L	30-40cm	3/m ²
4No.	Phi BE	Philadelphus 'Belle Etoile'	C 3L	30-40cm	3/m ²
6No.	Pho Yel 10L	Phorium 'Yellow Wave'	C 10L	80-100cm	
5No.	Pho Pur 10L	Phorium tenax 'Purpurea'	C 10L	80-100cm	
11No.	Pie FF	Pieris 'Forest Flame'	C 3L	30-40cm	3/m ²
13No.	Pit TT	Pittosporum tenuifolium 'Tom Thumb'	C 3L	30-40cm	3/m ²
31No.	Pot Abb	Potentilla fruticosa 'Abbotswood'	C 3L	20-30cm	3/m ²
11No.	Pot Eli	Potentilla fruticosa 'Elizabeth'	C 3L	20-30cm	3/m ²
21No.	Pru Ott	Prunus lauracerasus 'Otto Luyken'	C 3L	30-40cm	3/m ²
6No.	Ros Ken	Rosa 'Kent'	C 5L	40-60cm	
14No.	Ros MJU	Rosmarinus 'Miss Jessops Upright'	C 3L	40-60cm	3/m ²
22No.	San cha	Santolina chaemaecyparissus	C 3L	20-30cm	3/m ²
49No.	Ski KG	Skimmia x confusa 'Kew Green'	C 3L	30-40cm	3/m ²
10No.	Ski Rub	Skimmia japonica 'Rubella'	C 3L	30-40cm	3/m ²
36No.	Spi Gol	Spiraea japonica 'Goldflame'	C 3L	30-40cm	3/m ²

HERBACEOUS PLANTS

QTY	CODE	PLANT NAME	STOCK	SPACING
12No.	Alc mol	Alchemilla mollis	C 3L	5/m ²
17No.	Asl Fan	Astilbe x arendsii 'Fanal'	C 3L	5/m ²
12No.	Car Eve	Carex hachijensis 'Evergold'	C 3L	5/m ²
33No.	Eup Pur	Euphorbia amygdaloides 'Purpurea'	C 3L	5/m ²
24No.	Ger Joh	Geranium endressii 'Johnsons Blue'	C 3L	5/m ²
10No.	Ger War	Geranium endressii 'Wargrave Pink'	C 3L	5/m ²
28No.	Heu PP	Heuchera micrantha 'Palace Purple'	C 3L	5/m ²
23No.	Nep WL	Nepeta racemosa 'Walkers Low'	C 3L	3/m ²
18No.	Sal Ser	Salvia 'Serenade'	C 3L	3/m ²

TREES

QTY	CODE	PLANT NAME	STOCK	FORM	GIRTH	HEIGHT
2No.	ACE CAM hs	Acer campestre	RB	STD	12-14cm	350-450cm
2No.	AME ROB ss	Amelanchier lamarckii 'Robin Hill'	RB	STD	10-12cm	250-350cm
3No.	AME LAM ms3	Amelanchier lamarckii	RB	MSTEM3		200-250cm
2No.	BET PUR hs	Betula pendula 'Purpurea'	RB	STD	12-14cm	350-450cm
4No.	BET PEN hs	Betula pendula	RB	STD	12-14cm	350-450cm
4No.	BET JAC ms3	Betula utilis 'Jaquemontii'	C 45L	MSTEM3		200-250cm
3No.	CAR FRA hs	Carpinus betulus 'Frans Fontaine'	RB	STD	12-14cm	350-450cm
1No.	CAR BET hs	Carpinus betulus	RB	STD	12-14cm	350-450cm
8No.	COR COL sm	Corylus colurna	RB	STD	20-25cm	500-600cm
4No.	CRA PAU ss	Crataegus laevigata 'Pauls Scarlet'	RB	STD	10-12cm	250-350cm
1No.	LIQ LR	Liquidambar styraciflua 'Lane Roberts'	RB	STD	12-14cm	350-450cm
2No.	MAG GRA hs	Magnolia grandiflora	RB	STD	12-14cm	350-450cm
3No.	MAG LM	Magnolia x loebneri 'Leonard Messel'	C 75L	MSTEM3		175-200cm
4No.	PRU SUN hs	Prunus 'Sunset Boulevard'	RB	STD	12-14cm	350-450cm
1No.	PRU AVI hs	Prunus avium	RB	STD	12-14cm	350-450cm
6No.	PCC 12-14cm	Pyrus calleryana 'Chanticleer'	RB	STD	12-14cm	350-450cm
4No.	SOR AUC hs	Sorbus aucuparia	RB	STD	12-14cm	350-450cm

HEDGES

QTY	CODE	PLANT NAME	STOCK	SIZE
151m	Gris lit Hedge	Grisselinia littoralis	C 5L	80-100cm
453No.	Plants spaced @ 3/m in a Single Row			

PERCENT	QTY	PLANT NAME	STOCK	SIZE
70m ² NATIVE SHRUB MIX 2 planted @ 0.7m centres				
15%	21No.	Corylus avellana	B Trans	60-80cm
40%	57No.	Crataegus monogyna	B Trans	60-80cm
10%	14No.	Ilex aquifolium	C 3L	40-60cm
20%	29No.	Prunus spinosa	B Trans	60-80cm
15%	21No.	Viburnum opulus	B Trans	60-80cm

137m ² RIPARIAN MIX 1 planted @ 1m centres				
30%	41No.	Alnus glutinosa	B FTH	125-150cm
20%	27No.	Betula pubescens	B FTH	125-150cm
5%	7No.	Frangana alnus	B TRANS	60-80cm
5%	7No.	Prunus padus	B TRANS	60-80cm
10%	14No.	Quercus petraea	B TRANS	60-80cm
10%	14No.	Salix caprea	B FTH	125-150cm
20%	27No.	Salix cinerea	B TRANS	60-80cm

Individual varieties to be planted in groups of approximately 5. Feathers to be planted at 4.5m centres with in the mix.

NOTES AND ABBREVIATIONS:

- B = Bare root (bagged).
- C = Container (or pot) grown, followed by size of the container (or pot).
- FORM = Shape of tree as supplied by the nursery.
- FTH = Feather.
- QTY = Quantity.
- RB = Rootballed (balled and wrapped).
- SIZE = Height or Spread of juvenile plant.
- STD = (clear stem) Standard.
- STOCK = Root condition/protection method eg Bare root.
- Trans = Transplant (or undercut seedling).
- Refer to specification for further information.
- All plants to be completely hardened off.
- Substitutions to be agreed with Landscape Architect.
- Plant Schedule generated by 'Qscape' software 05/12/2023

Legend:

Existing Trees retained

Proposed Medium Ornamental Tree
Girth: 12-14cm/ Heavy Standard
Height: 3.5-4.5m high
Fixings: Single tree stake and rubber ties

Proposed Small Ornamental Tree
Girth: 10-12cm/ Selected Standard or Multi-stem
Height: 2-3m high
Fixings: Single tree stake and rubber ties

Proposed Native Tree
Girth: 12-14cm/ Heavy Standard
Height: 3.5-4.5m high
Fixings: Single tree stake and rubber ties

Proposed Native Shrub mix
Girth: 12-14cm/ Heavy Standard
Height: 60-80cm
Stock: Bare root stock
Other: Spiral guards and single cane

Proposed Riparian mix
Density: 1 p/m²
Height: 100-125cm/ Feathers
Stock: Bare root stock
Other: Spiral guards and single cane

Proposed Shrub planting
Density: 3-5 p/m²
Stock: 3L containers

Proposed Specimen Shrubs
Size: 80-100cm
Stock: 10L container

Proposed Grass (front gardens)
To be turfed

Proposed Grass (back gardens)
To client specification

Proposed Species Rich Grassland

Existing Woodland retained

FOR PLANTING NOTES REFER TO DRAWING N002-LA-PL-00-001

Notes:

Please do not scale from this drawing, either paper or electronic copies.

All final measurements must be checked on site by the contractor.


If there are any discrepancies noted in relation to dimensions or scale, please notify the Landscape Architect.

All works are to be carried out in accordance with the latest British Standards and/ or Codes of Practice unless otherwise stated.

This drawing is the property of DAC Landscape Architecture Ltd and must not be copied or reproduced in any way, whole or in part without the permission of the client or DAC Landscape Architecture Ltd. Copyright © of DAC Landscape Architecture Ltd.



Location Plan:

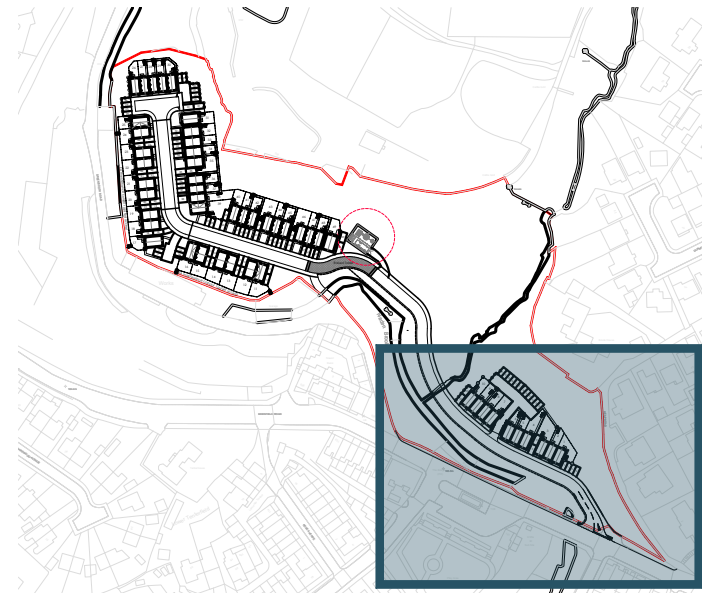

Client:
Stonebond Properties

Project:
Norden, Rochdale

Title:
Detailed Planting Plan: 4 of 4

Status: For Approval
Date: 05-12-2023

Drawing No: N002-LA-PL-00-004
Revision: P2

Scale: 1:250
Paper Size: A1
Drawn by: DC

Revision Notes:

Rev	Initials	Description
P2	DC	Minor amends to tree positions in line with retaining walls
P1	DC	First issue

Date

05/12/23
05/12/23

