





North Elevation Copy 3
1 : 100



South Elevation
1 : 100

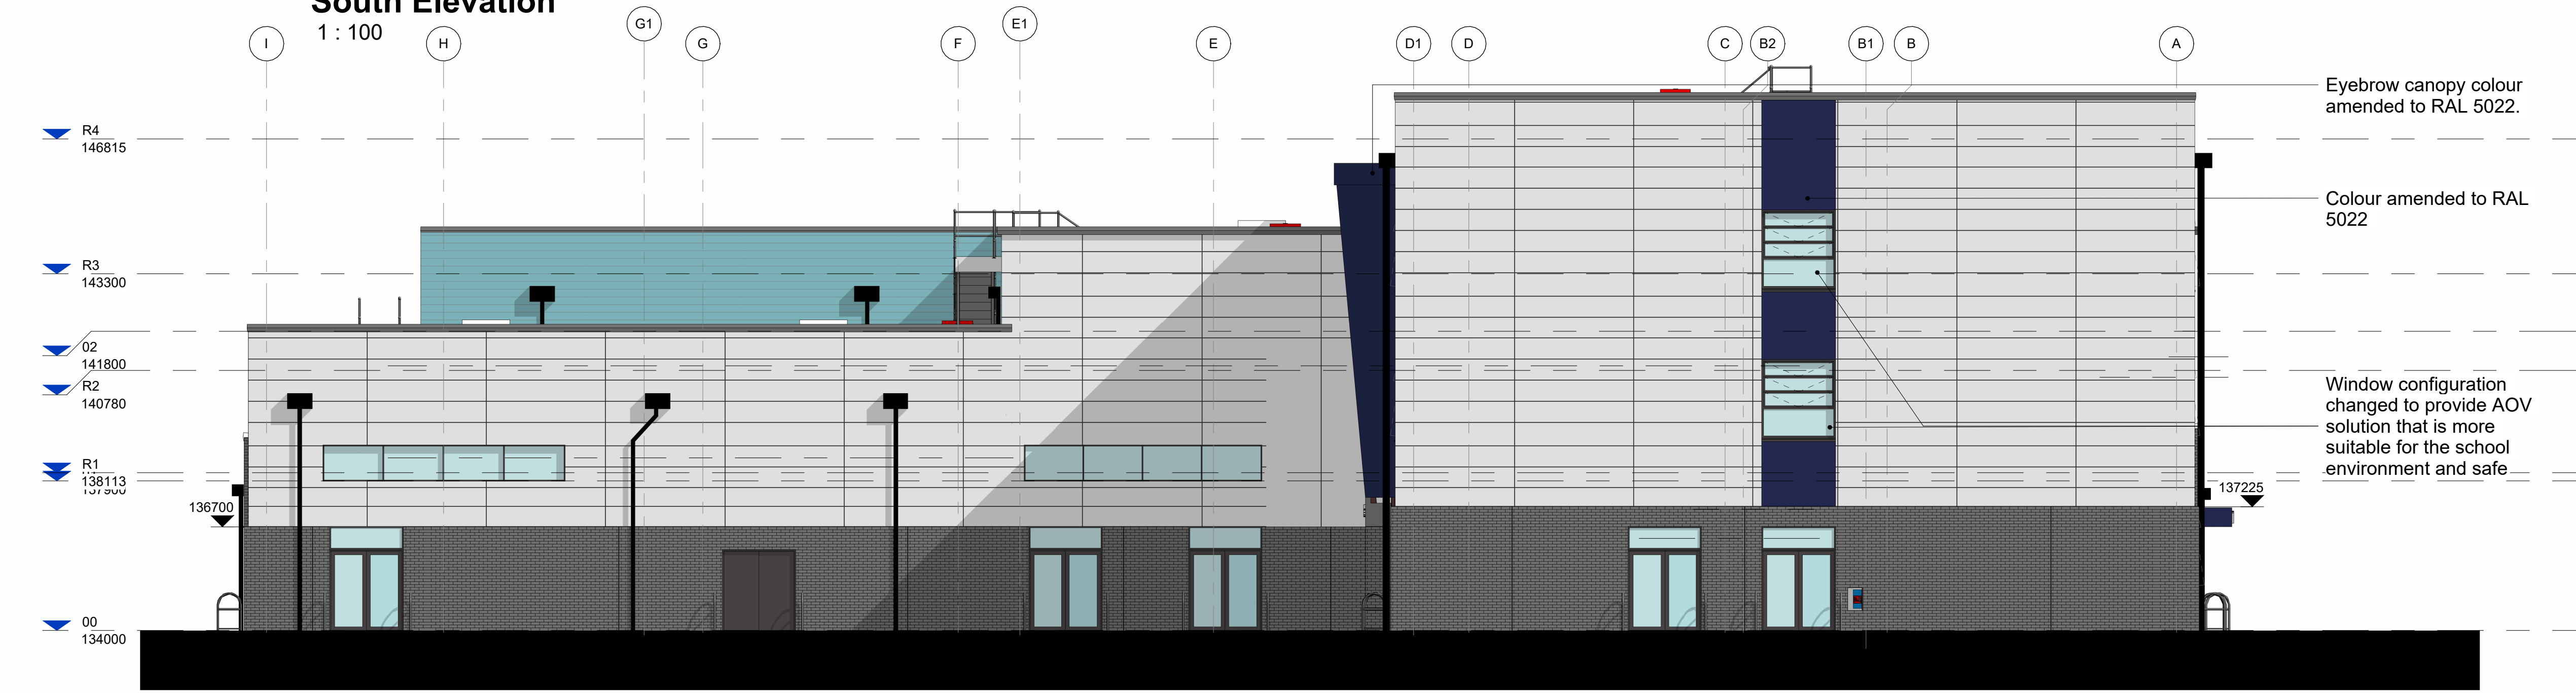

East Elevation
1 : 100

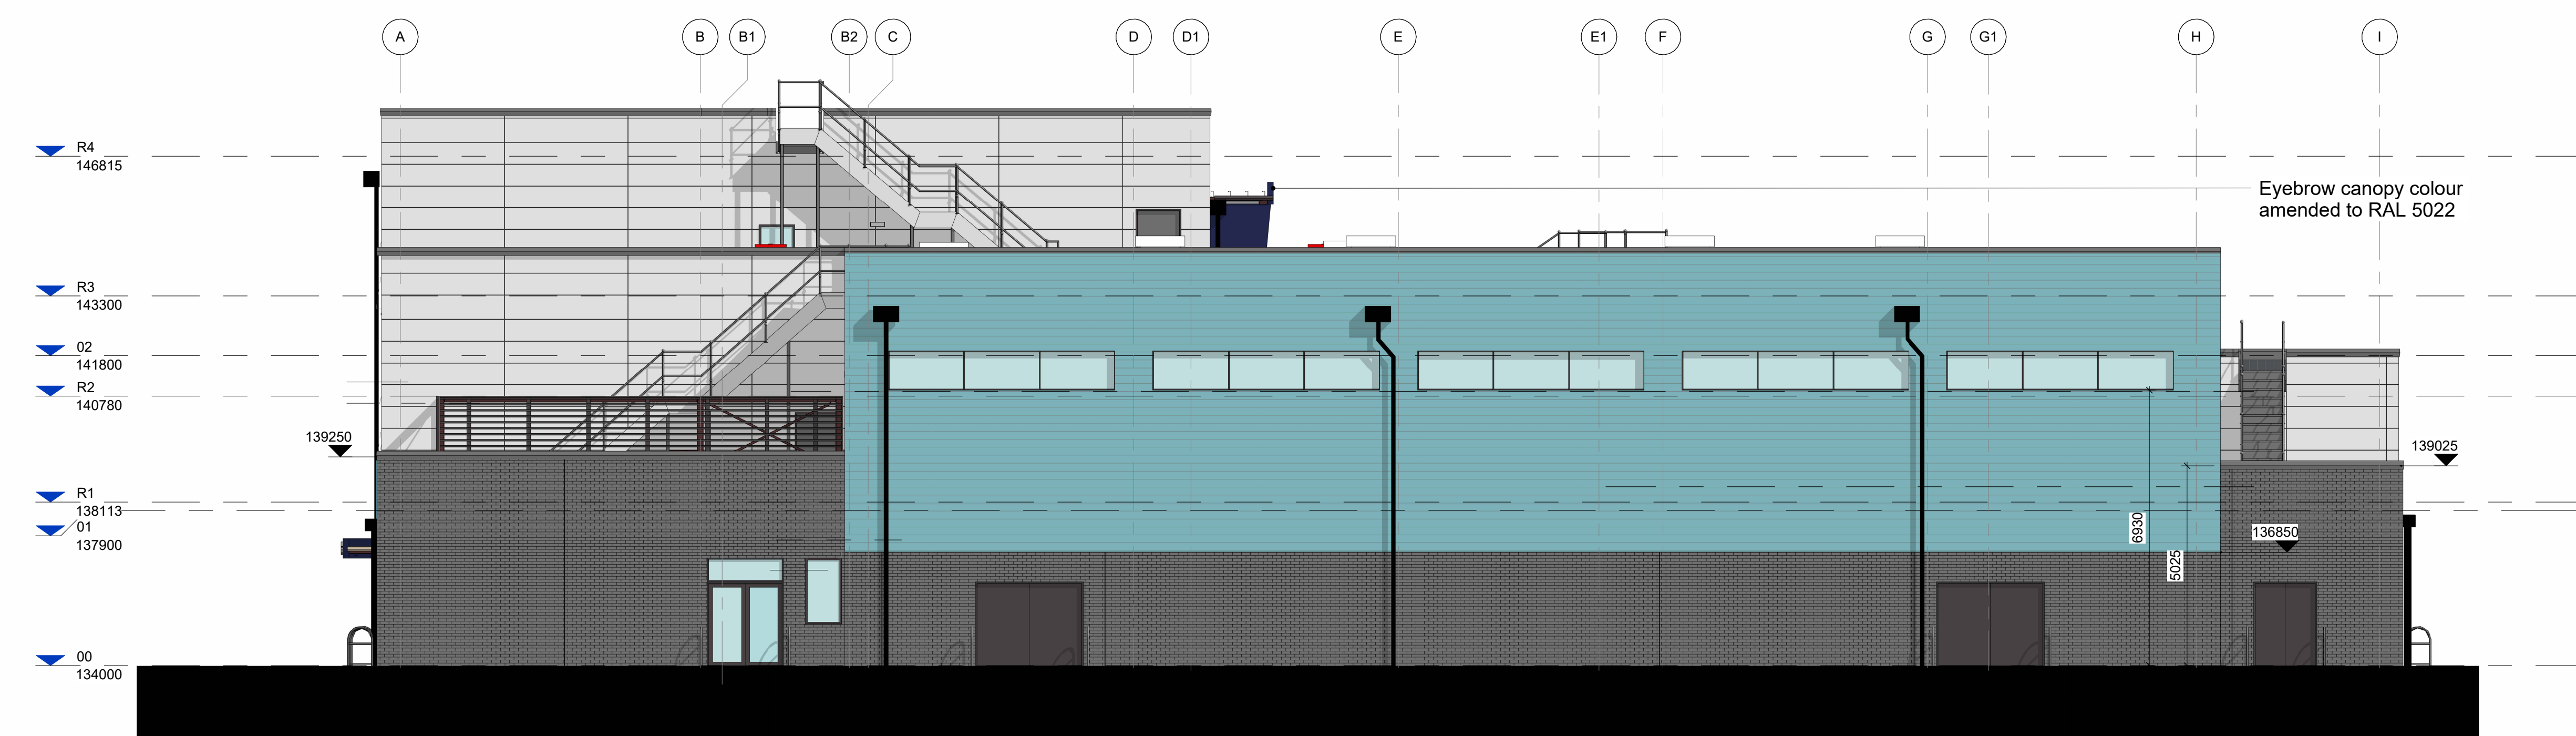

West Elevation
1 : 100

- Brickwork**
NBS: F10/110A
- Porcelain (PW141)**
Equitone cladding
NBS: H92/120B
- Tata Trisobuild System**
C32 Micro Rib profile
Patina RAL 1807025
NBS: H31/120A
- Tata Trisobuild System**
C32 Micro Rib profile
Grey RAL 7012
NBS: H31/120B
- Colour cladding cassette**
Purple RAL 5022
NBS: H31/120C

