
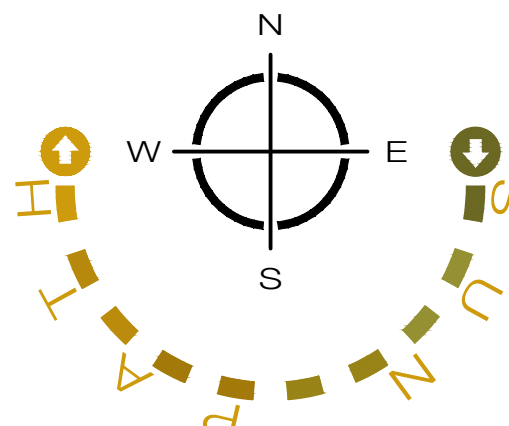


REVISIONS			
P 01	30/05/22	PSL	BLG
FIRST ISSUE			
P 02	06/06/22	PSL	BLG
J2 BUILDING AND CAR PARK REVISED			
P 03	13/06/22	PSL	BLG
REVISED TO LATEST BUILDING ARRANGEMENT			
NEW SUB STATIONS ADDED			
P 04	28/06/22	PSL	BLG
UNIT J1 YARD ENTRANCE REVISED TO FACILITATE PROPOSED LEVELS			
P 05	07/07/22	PSL	BLG
EVCP REVISED TO 20% PROVISION			
PLANNING APPLICATION BOUNDARY ADDED			
EXISTING PUBLIC SEWER INDICATED TO SOUTH OF PLOT J			
CYCLE PARKING PROVISION REVISED TO BREEAM REQUIREMENTS			
PLANNING ISSUE			
P 06	21/07/22	PSL	BLG
EVCP REVISED TO 10% PROVISION			
B2 PARKING INDICATED ON YARDS			
NEW BUND ARRANGEMENT INDICATED ADJACENT SE BOUNDARY			
P 07	18/11/22	PSL	BLG
REVISED TO LATEST BUILDING ARRANGEMENT			
P 08	09/03/23	AG	BLG
UNIT J2 CAR PARK AREA ALTERED			
P 09	24/03/23	PSL	BLG
SITE ENTRANCES REVISED TO SUIT BWB PROPOSALS			

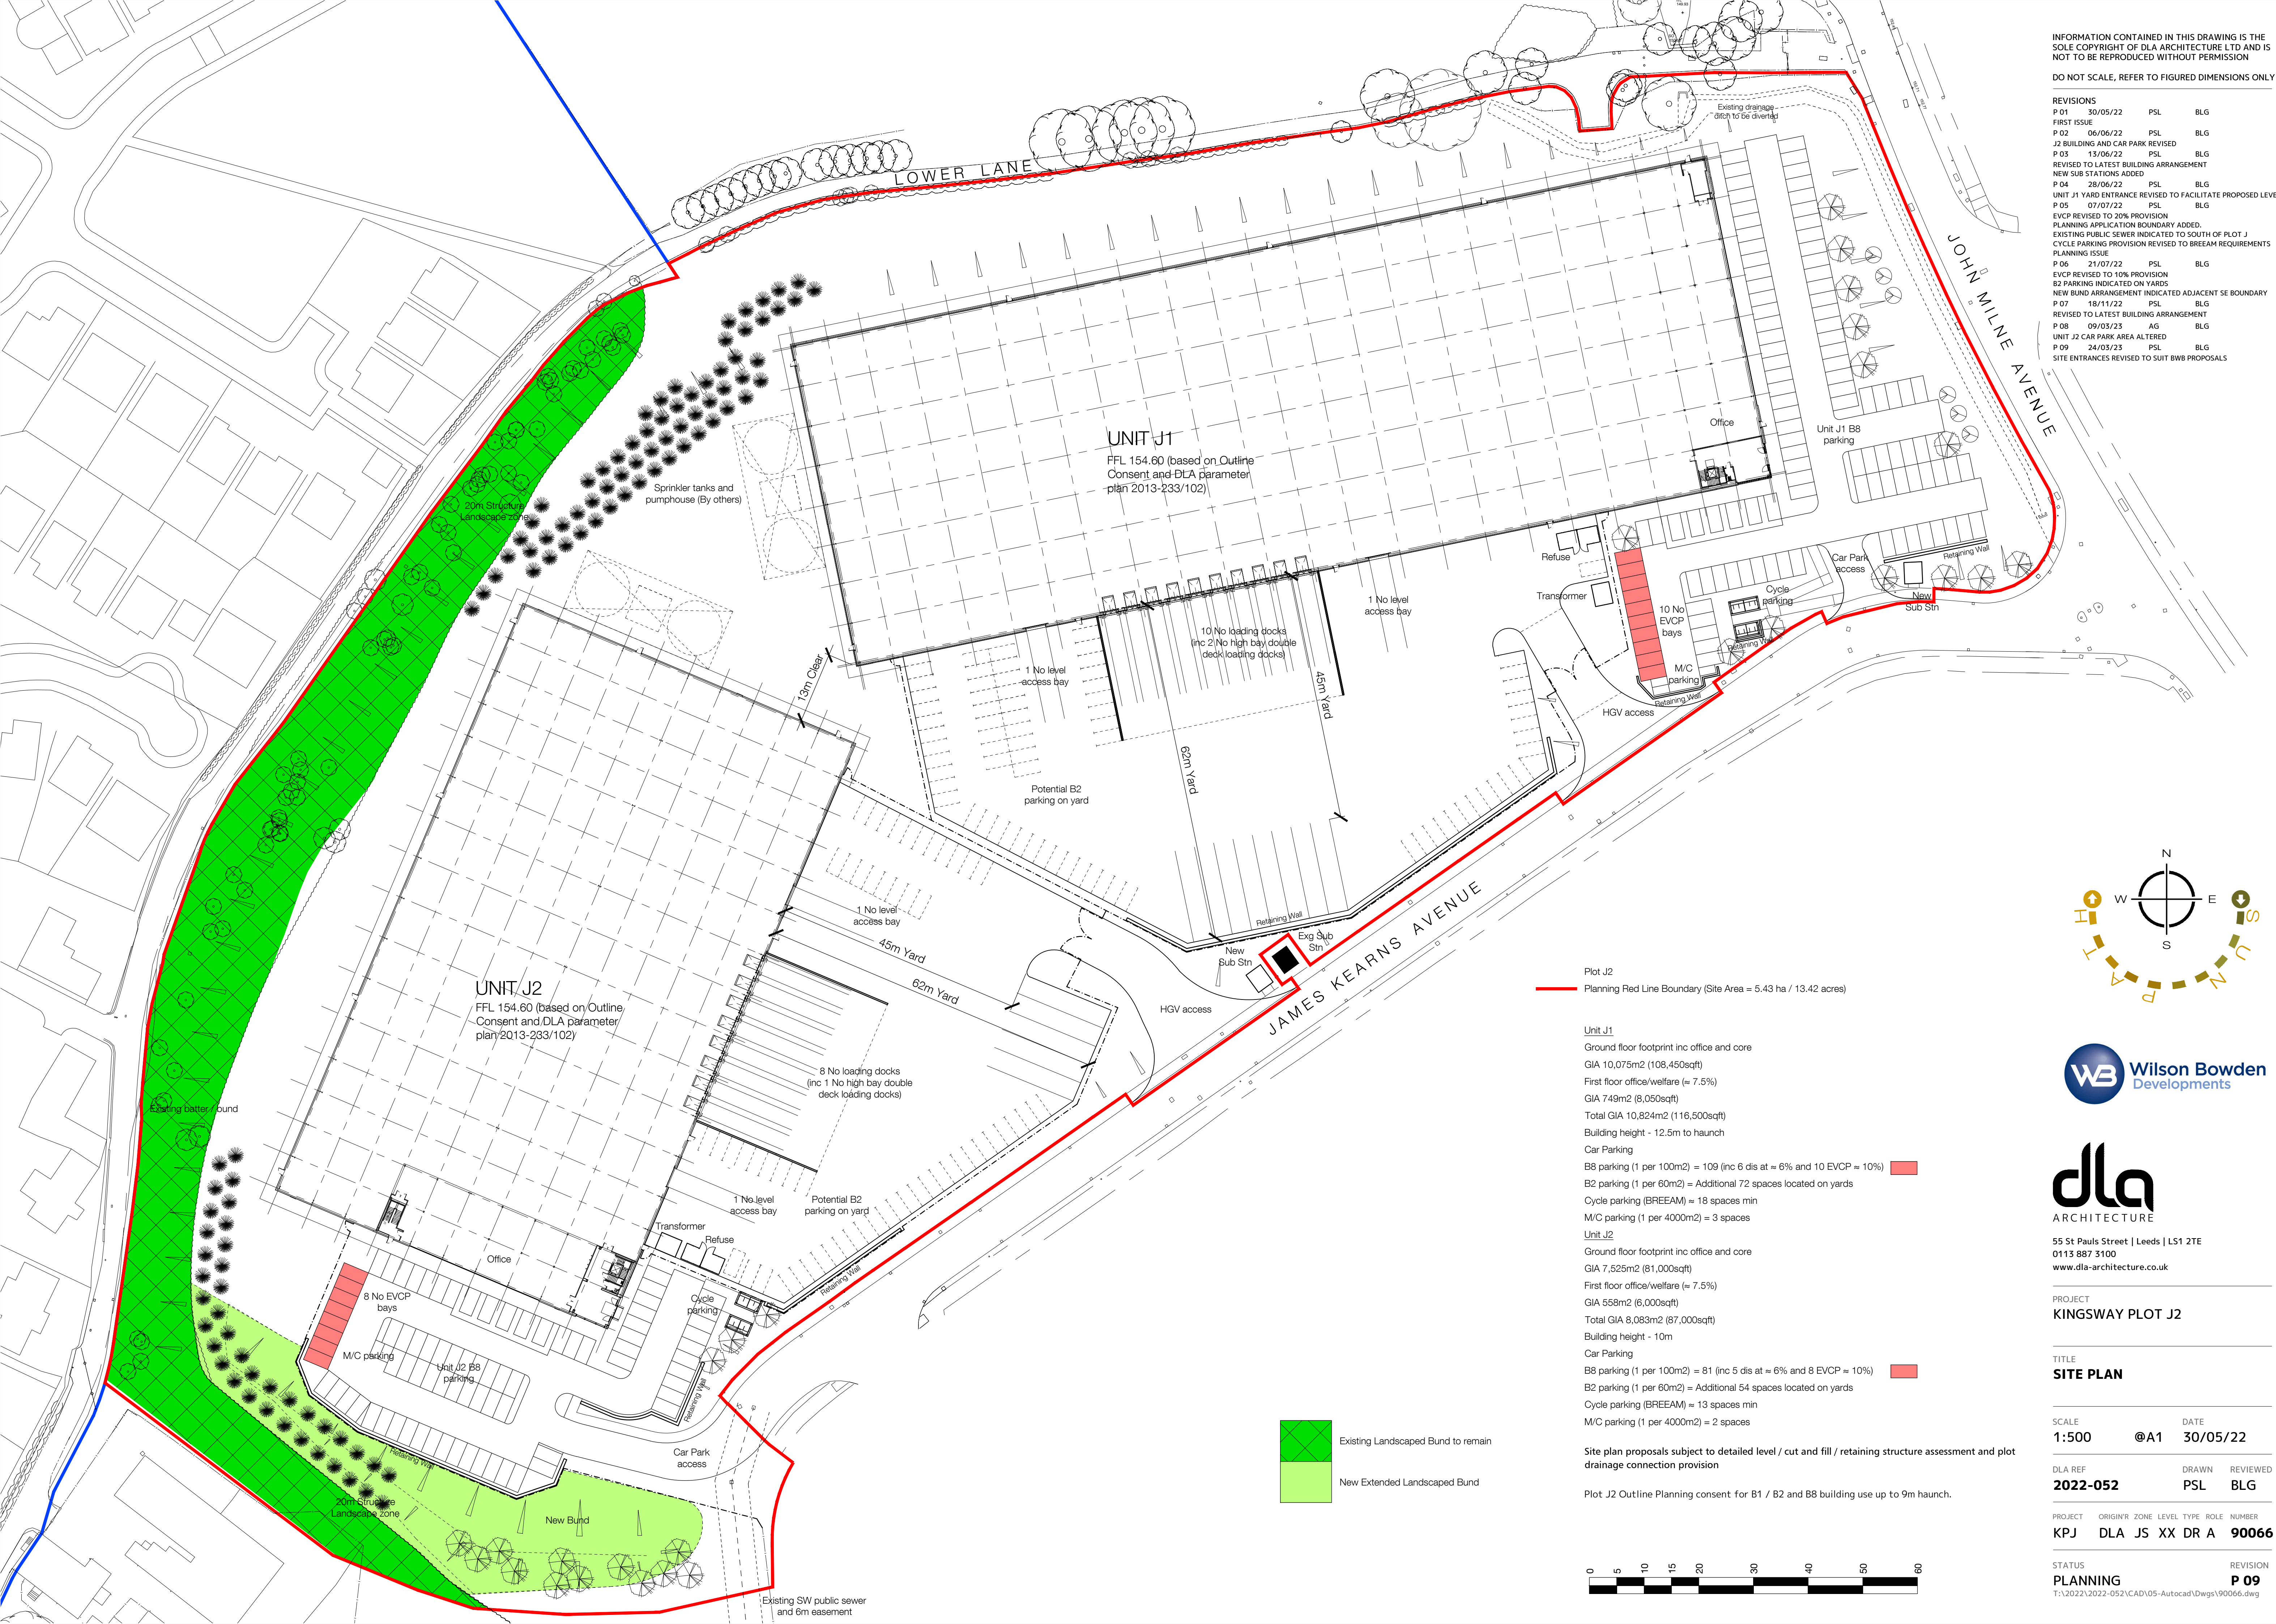

PROJECT
KINGSWAY PLOT J2

TITLE
SITE PLAN

SCALE
1:500

DATE
30/05/22

DLA REF
2022-052

DRAWN
PSL

REVIEWED
BLG

PROJECT
KPJ

ORIGIN'R
DLA

ZONE
JS

LEVEL
XX

TYPE
DR

ROLE
A

NUMBER
90066

STATUS
PLANNING

REVISION
P 09

T:\2022\2022-052\CAD\05-Autocad\Drawings\90066.dwg