


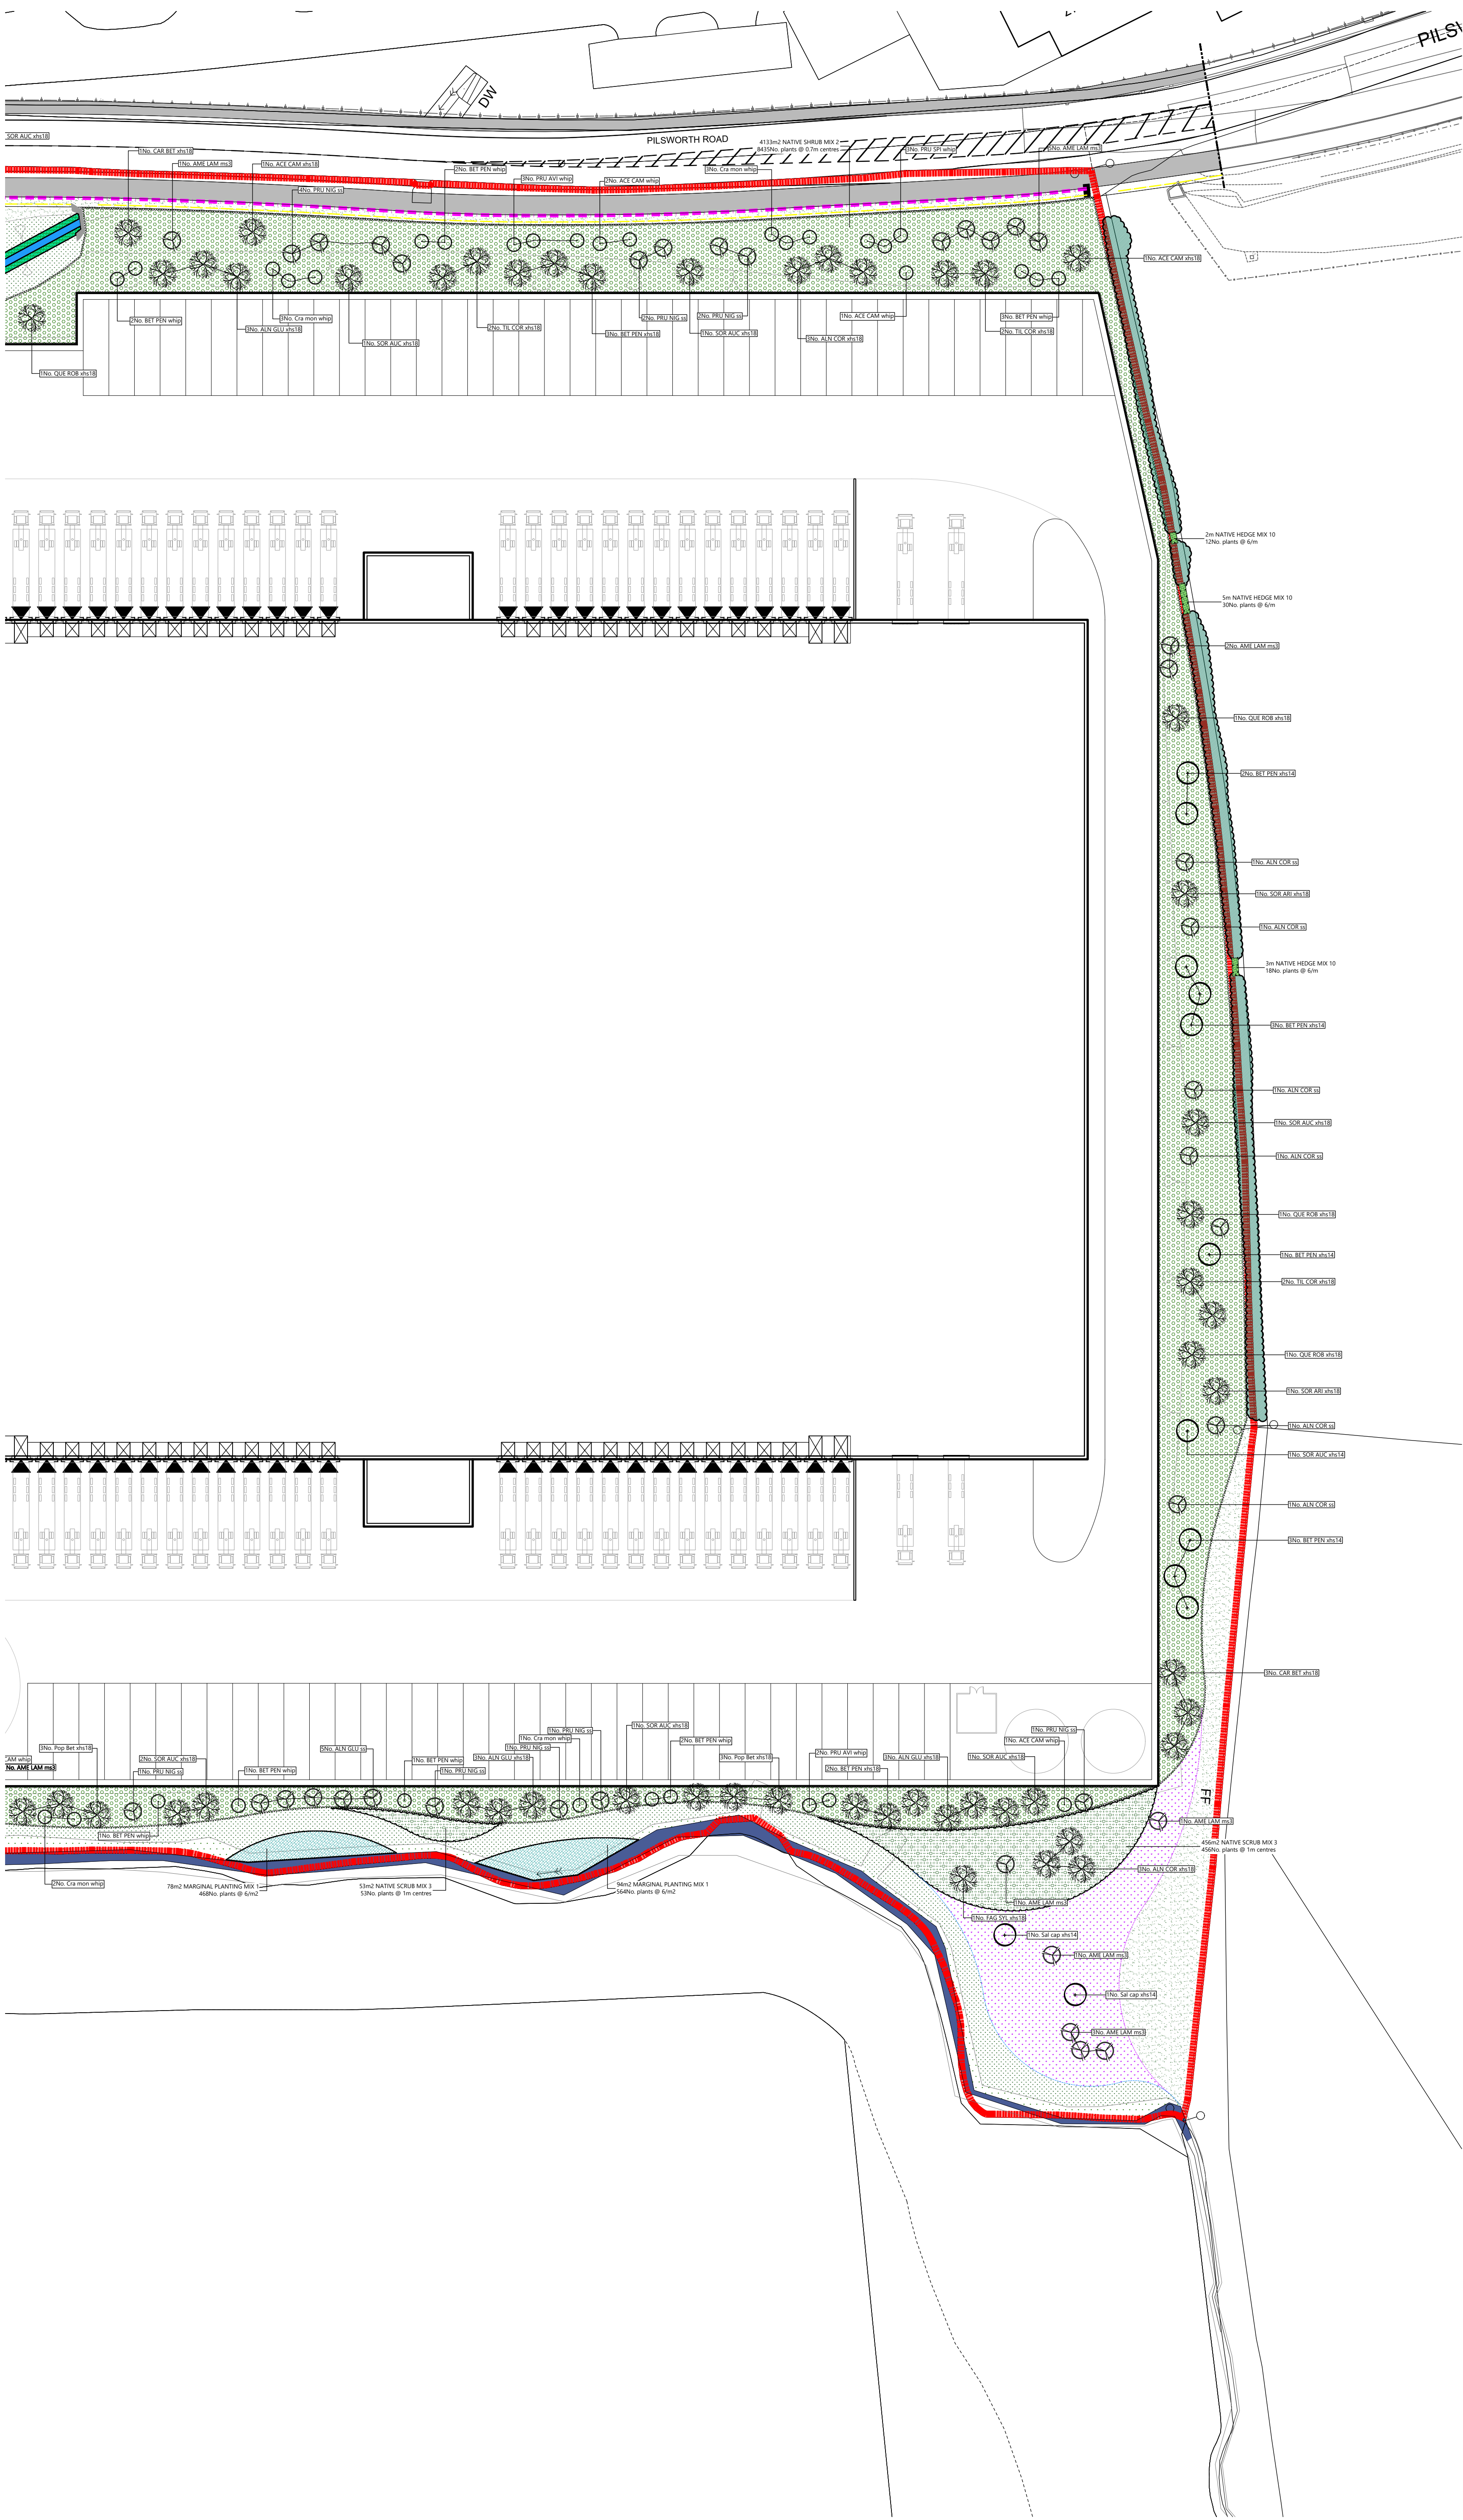

Notes:
Please do not scale from this drawing, either paper or electronic copies.
All final measurements must be checked on site by the contractor.
If there are any discrepancies noted in relation to dimensions or scale, please notify the Landscape Architect.
All works are to be carried out in accordance with the latest British Standards and/or Codes of Practice unless otherwise stated.
This drawing is the property of DAC Landscape Architecture Ltd and must not be copied or reproduced in any way, whole or in part without the permission of the client or DAC Landscape Architecture Ltd. Copyright © of DAC Landscape Architecture Ltd.

Legend:

- Existing trees and hedging retained
- Proposed avenue trees
Height: 500-600cm with 2m clear stem
Girth: 20-25cm/ Semi Mature
- Proposed native tree
Height: 400-500cm
Girth: 18-20cm/ Extra Heavy Standard
- Proposed medium tree
Height: 400-500cm with 2 metre clear stem
Girth: 10-12cm or 12-14cm/ Standard or Heavy Standard
- Proposed specimen tree (raised planter)
Height: 200-300cm with minimum 3 leaders
Stock: 50L container
- Proposed shrub planting
Stock: 3 to 5L container Density: 3-4 p/m²
Feature specimens: 10-12L
- Proposed native shrub mix
Stock: 60-80cm, bare root stock
Density: 2 p/m²
Whips 100-125cm secured with single stake and spiral guard
- Proposed native scrub
Stock: 60-80cm, bare root stock
Density: 1 p/m²
- Proposed marginal aquatic planting
Stock: 60-80cm, bare root stock
Density: 1 p/m²
- Proposed groundcover shrub mix
Density: 3 p/m²
- Proposed neutral grassland
- Proposed wildflower meadow
- Proposed reinforced embankment
- Proposed pre-planted coir rolls
- Proposed wetland seed
- Existing ground retained (adjacent to the southern watercourse)

Location Plan:

Revision Notes:

Rev	Initials	Description	Date
P1	DC	First issue	05/12/24

Client:
South Heywood Commercial Ltd

Project:
Plot 3, South Heywood

Title:
Detailed Planting Plan: 2 of 2

Status:
For Approval

Date:
05-12-2024

Drawing No:
117-DAC-PL-003

Revision:
P1

Scale:
1:500

Paper Size:
A1

Drawn by:
DC

LANDSCAPE ARCHITECTURE
Email: info@dacla.co.uk
Tel: 07973823834
Website: www.dacla.co.uk

REFER TO DRAWING 117-DAC-PL-004 FOR PLANT SCHEDULE AND NOTES