


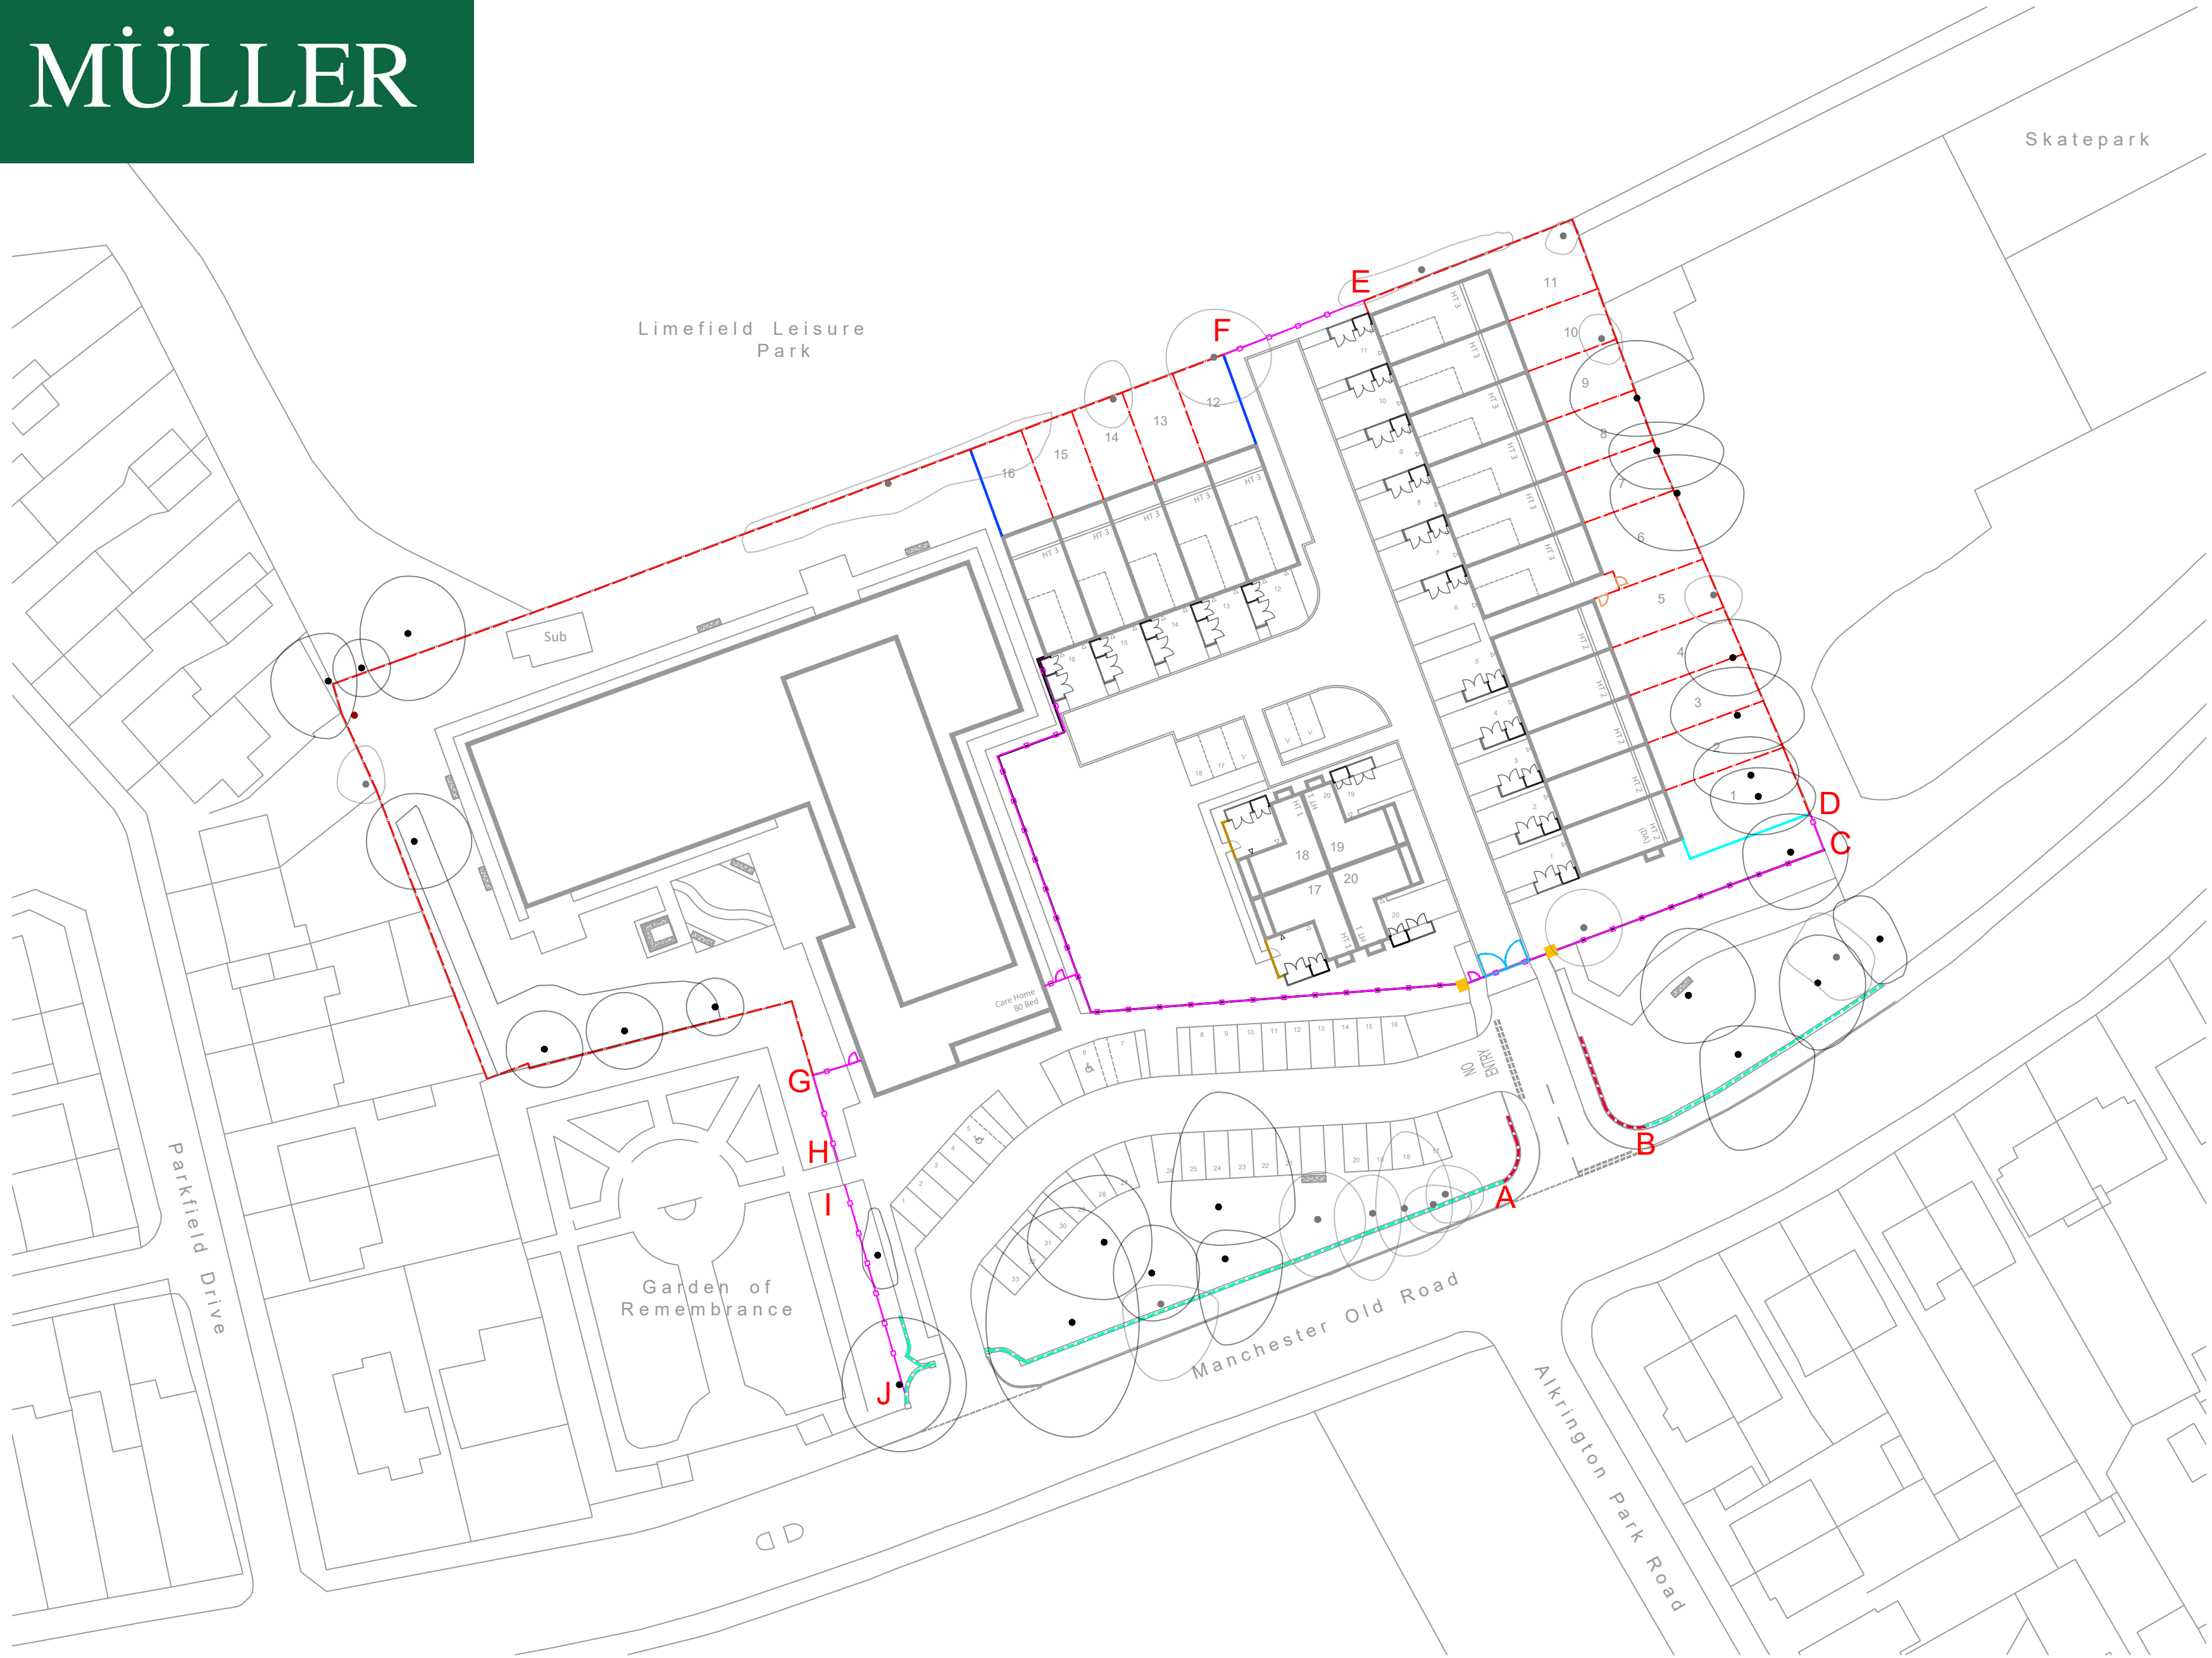

LEGEND



Denotes 1.8m Closeboard Fence
(Exact specification to be agreed by condition)



Denotes 1.8m Screen Wall
(Exact specification to be agreed by condition)



Denotes 1.8m Screen Wall
(Exact specification to be agreed by condition)




Denotes 0.6m Brick Wall
(Exact specification to be agreed by condition)



Denotes existing wall to be retained



Denotes wall to be constructed using
stone from existing wall proposed for removal

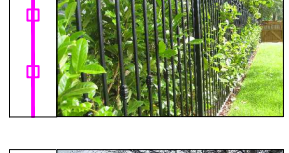

Denotes 1.8m railing
(Exact specification to be agreed by condition)



Denotes new pillars to be constructed using stone
from existing wall proposed for removal



Denotes 1.8m Timber Gate




Denotes 1.8m metal gate to match railings



Denotes electric gated access to match railings

Perimeter Boundary Treatment:

- A - B Proposed site access (section of existing wall to be removed)
- B - C As existing
- C - D 1.8m Railings
- D - E 1.8m Closeboard fence
- E - F 1.8 Railings
- F - G 1.8m Closeboard fence
- G - H 1.8 Railings
- H - I Ramped access to Garden of Remembrance
- I - J 1.8 Railings
- J - A As existing

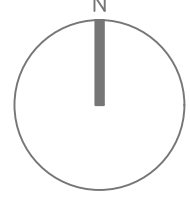

Client:
MÜLLER
PROPERTY GROUP

Project Name:
Parkfield House
Project Number:
01-123-0012
Project Status:
Stage 3 - Spatial Coordination

Project Address:
Parkfield House,
Manchester Old Road,
Middleton
Date:
13.03.2023

Drawing Title:
Boundary Treatment Plan
Drawing Number:
MPG.PH.BTP.01
Drawn By:
RS
Scale:
1:500
@A2
Rev:



Winnington Hall,
Chorlton, Leam, Northwich,
Cheshire, CH4 4JG
01606 654983
C.Breathery@archi-escape.net
www.archi-escape.net

