


COPYRIGHT OF THIS DRAWING IS VESTED IN BPM ARCHITECTURAL AND IT MUST NOT BE COPIED OR REPRODUCED WITHOUT WRITTEN CONSENT. FIGURED DIMENSIONS ONLY ARE TO BE TAKEN FROM THIS DRAWING. DO NOT SCALE OFF THIS DRAWING. ... IN NO DOUBT ARE ALL CONTRACTORS MUST VISIT THE SITE AND BE RESPONSIBLE FOR TAKING AND CHECKING ALL DIMENSIONS RELATIVE TO THE WORK.
BPM ARCHITECTURAL ARE TO BE ADVISED OF ANY VARIATION BETWEEN DIMENSIONS AND SITE CONDITIONS. ELECTRONIC DATA DRAWINGS ISSUED AS REF ONLY AND SHOULD NOT BE INTERPRETED FOR MEASUREMENT. ALL DIMENSIONS AND LEVELS SHOULD BE READ ONLY FROM THESE VALUES STATED IN TEXT, ON THE DRAWINGS.

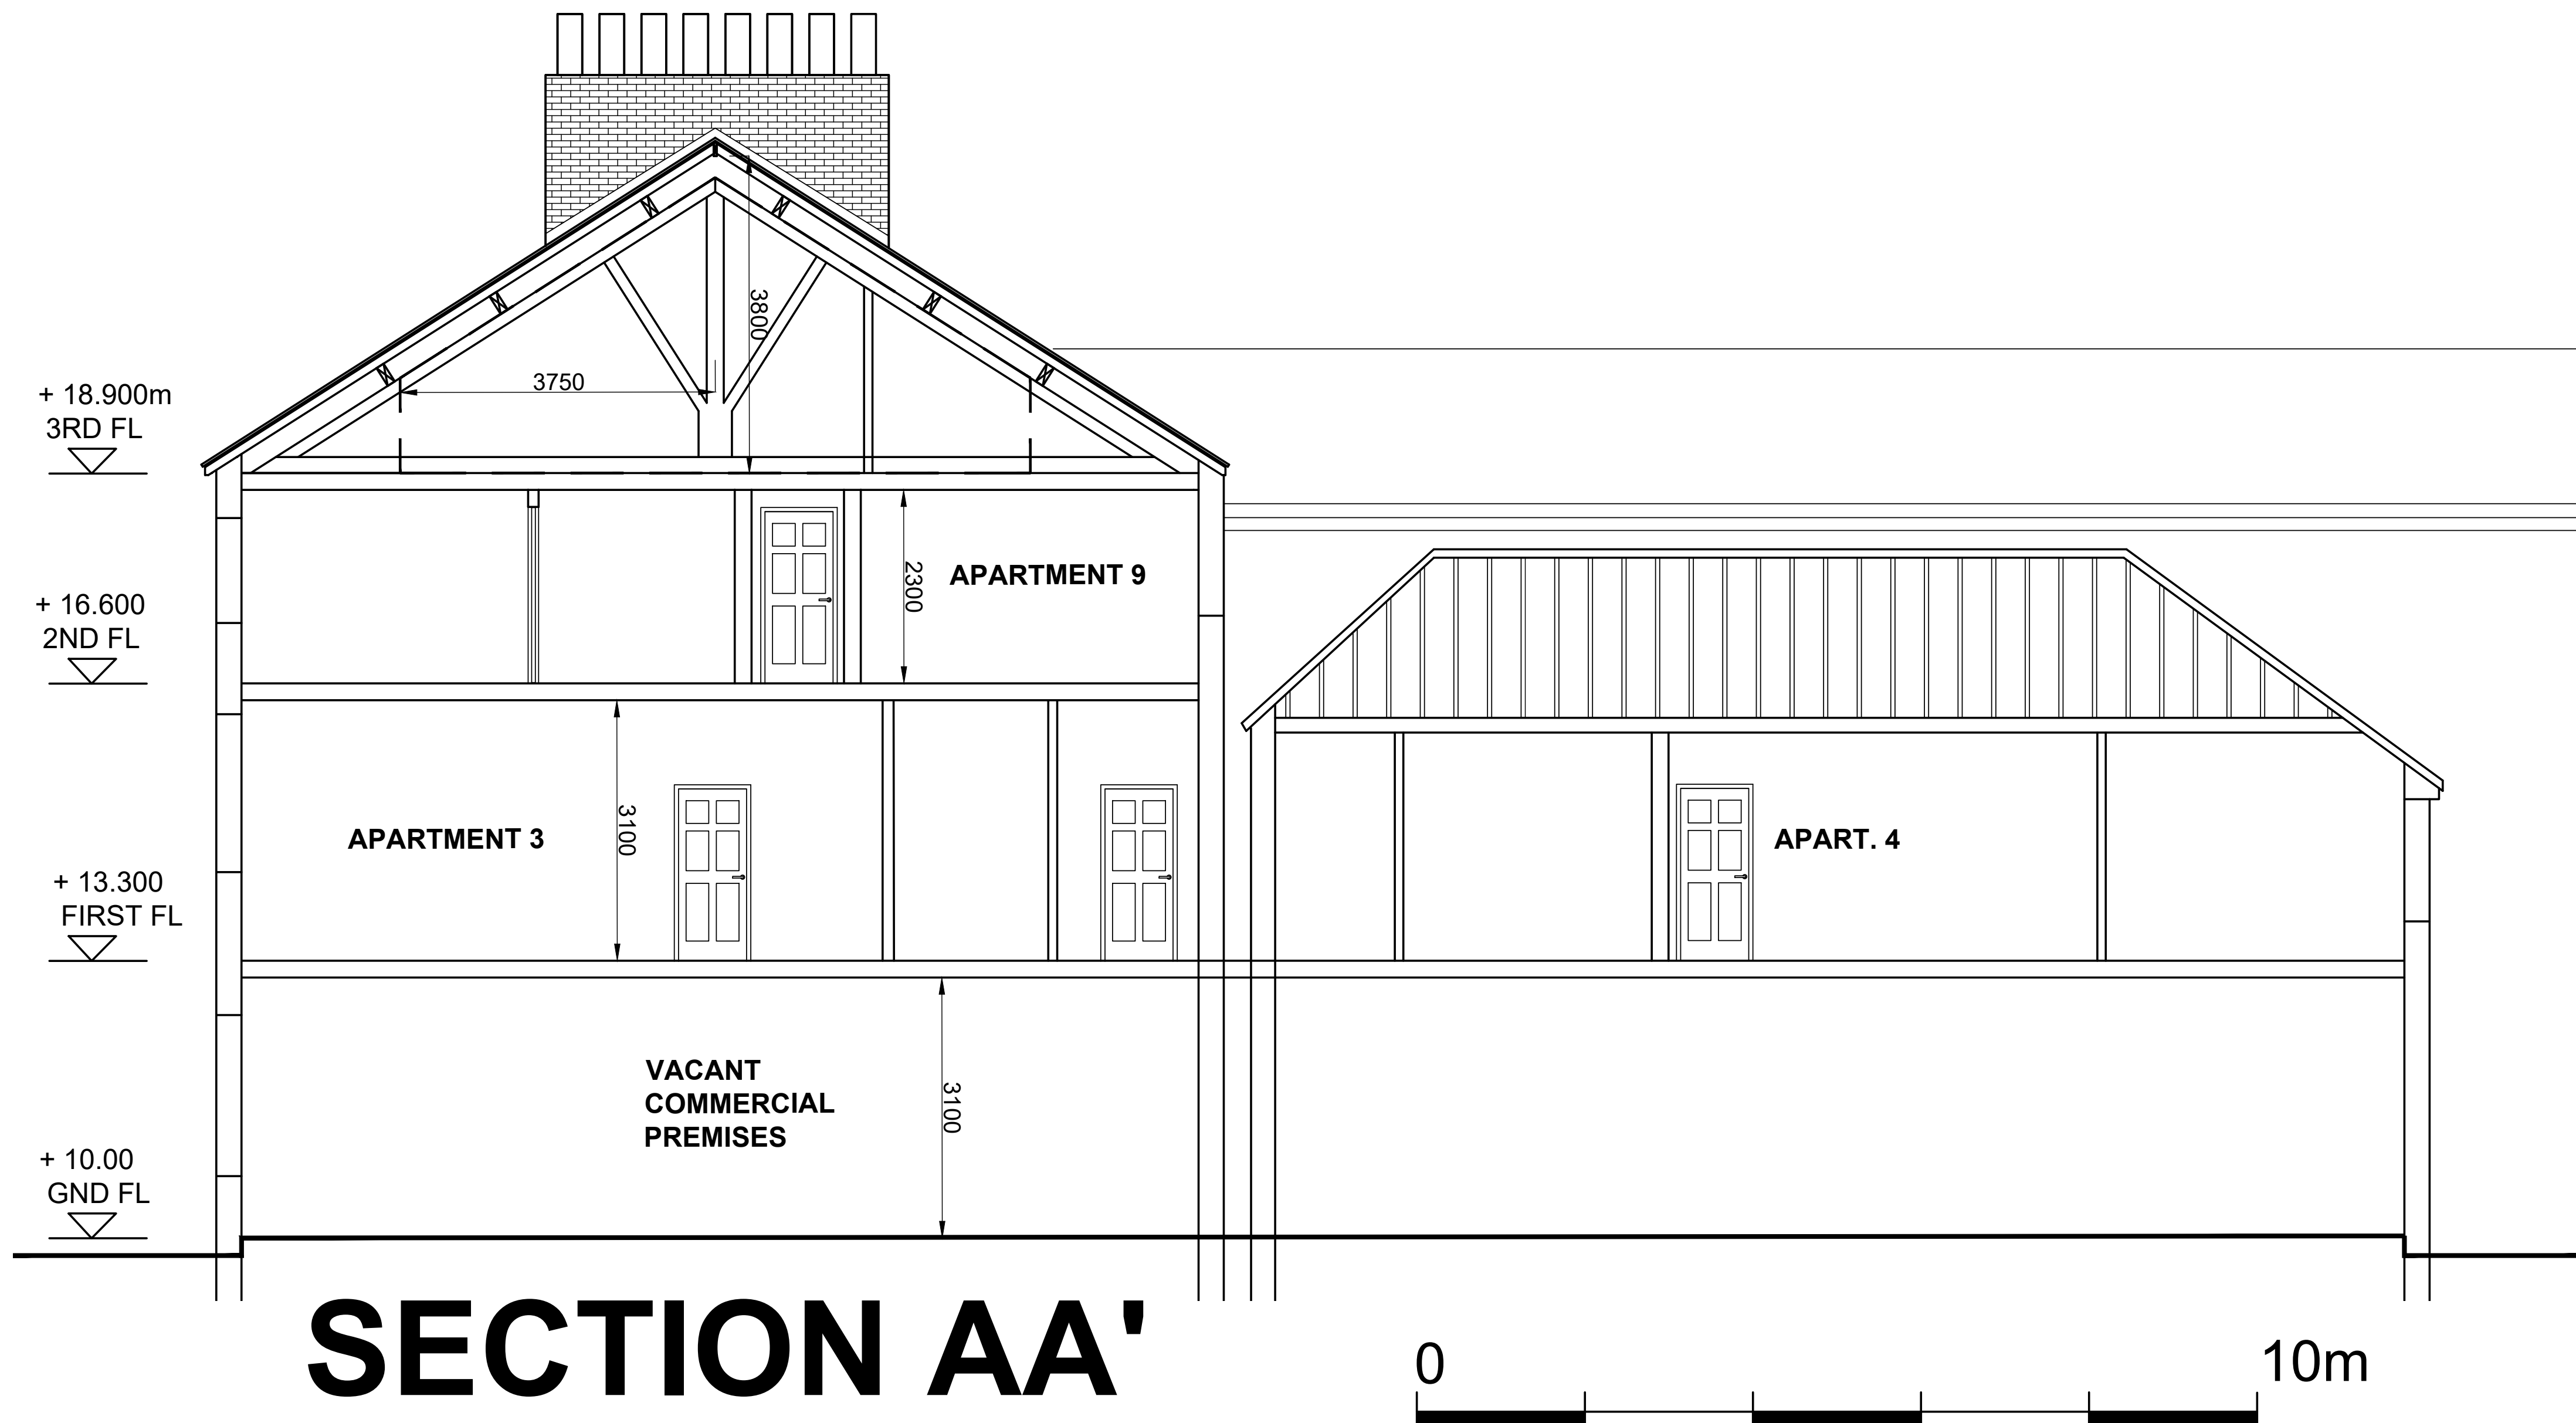

A 080525 LOFT AMENDED

REV:	DATE:	DETAILS:
------	-------	----------

BM ARCHITECTURAL DESIGNS
APARTMENT 8
224 GREAT CLOWES STREET
MANCHESTER M7 2ZS
TEL: 07415 493002

PROJECT: PROPOSED APARTMENTS AT
1 DRAKE STREET,
ROCHDALE OL16 1RE

CLIENT: CASSEL AND FLETCHER PROPERTY
MANAGEMENT LTD.

TITLE: PROPOSED CROSS SECTION AA'

SCALE: 1:50@A1 DATE: 01/ 2025

STATUS: PLANNING DRAWN: BM

DRAWING NO: BM/0125/DRAKE/ PL11 REV: A