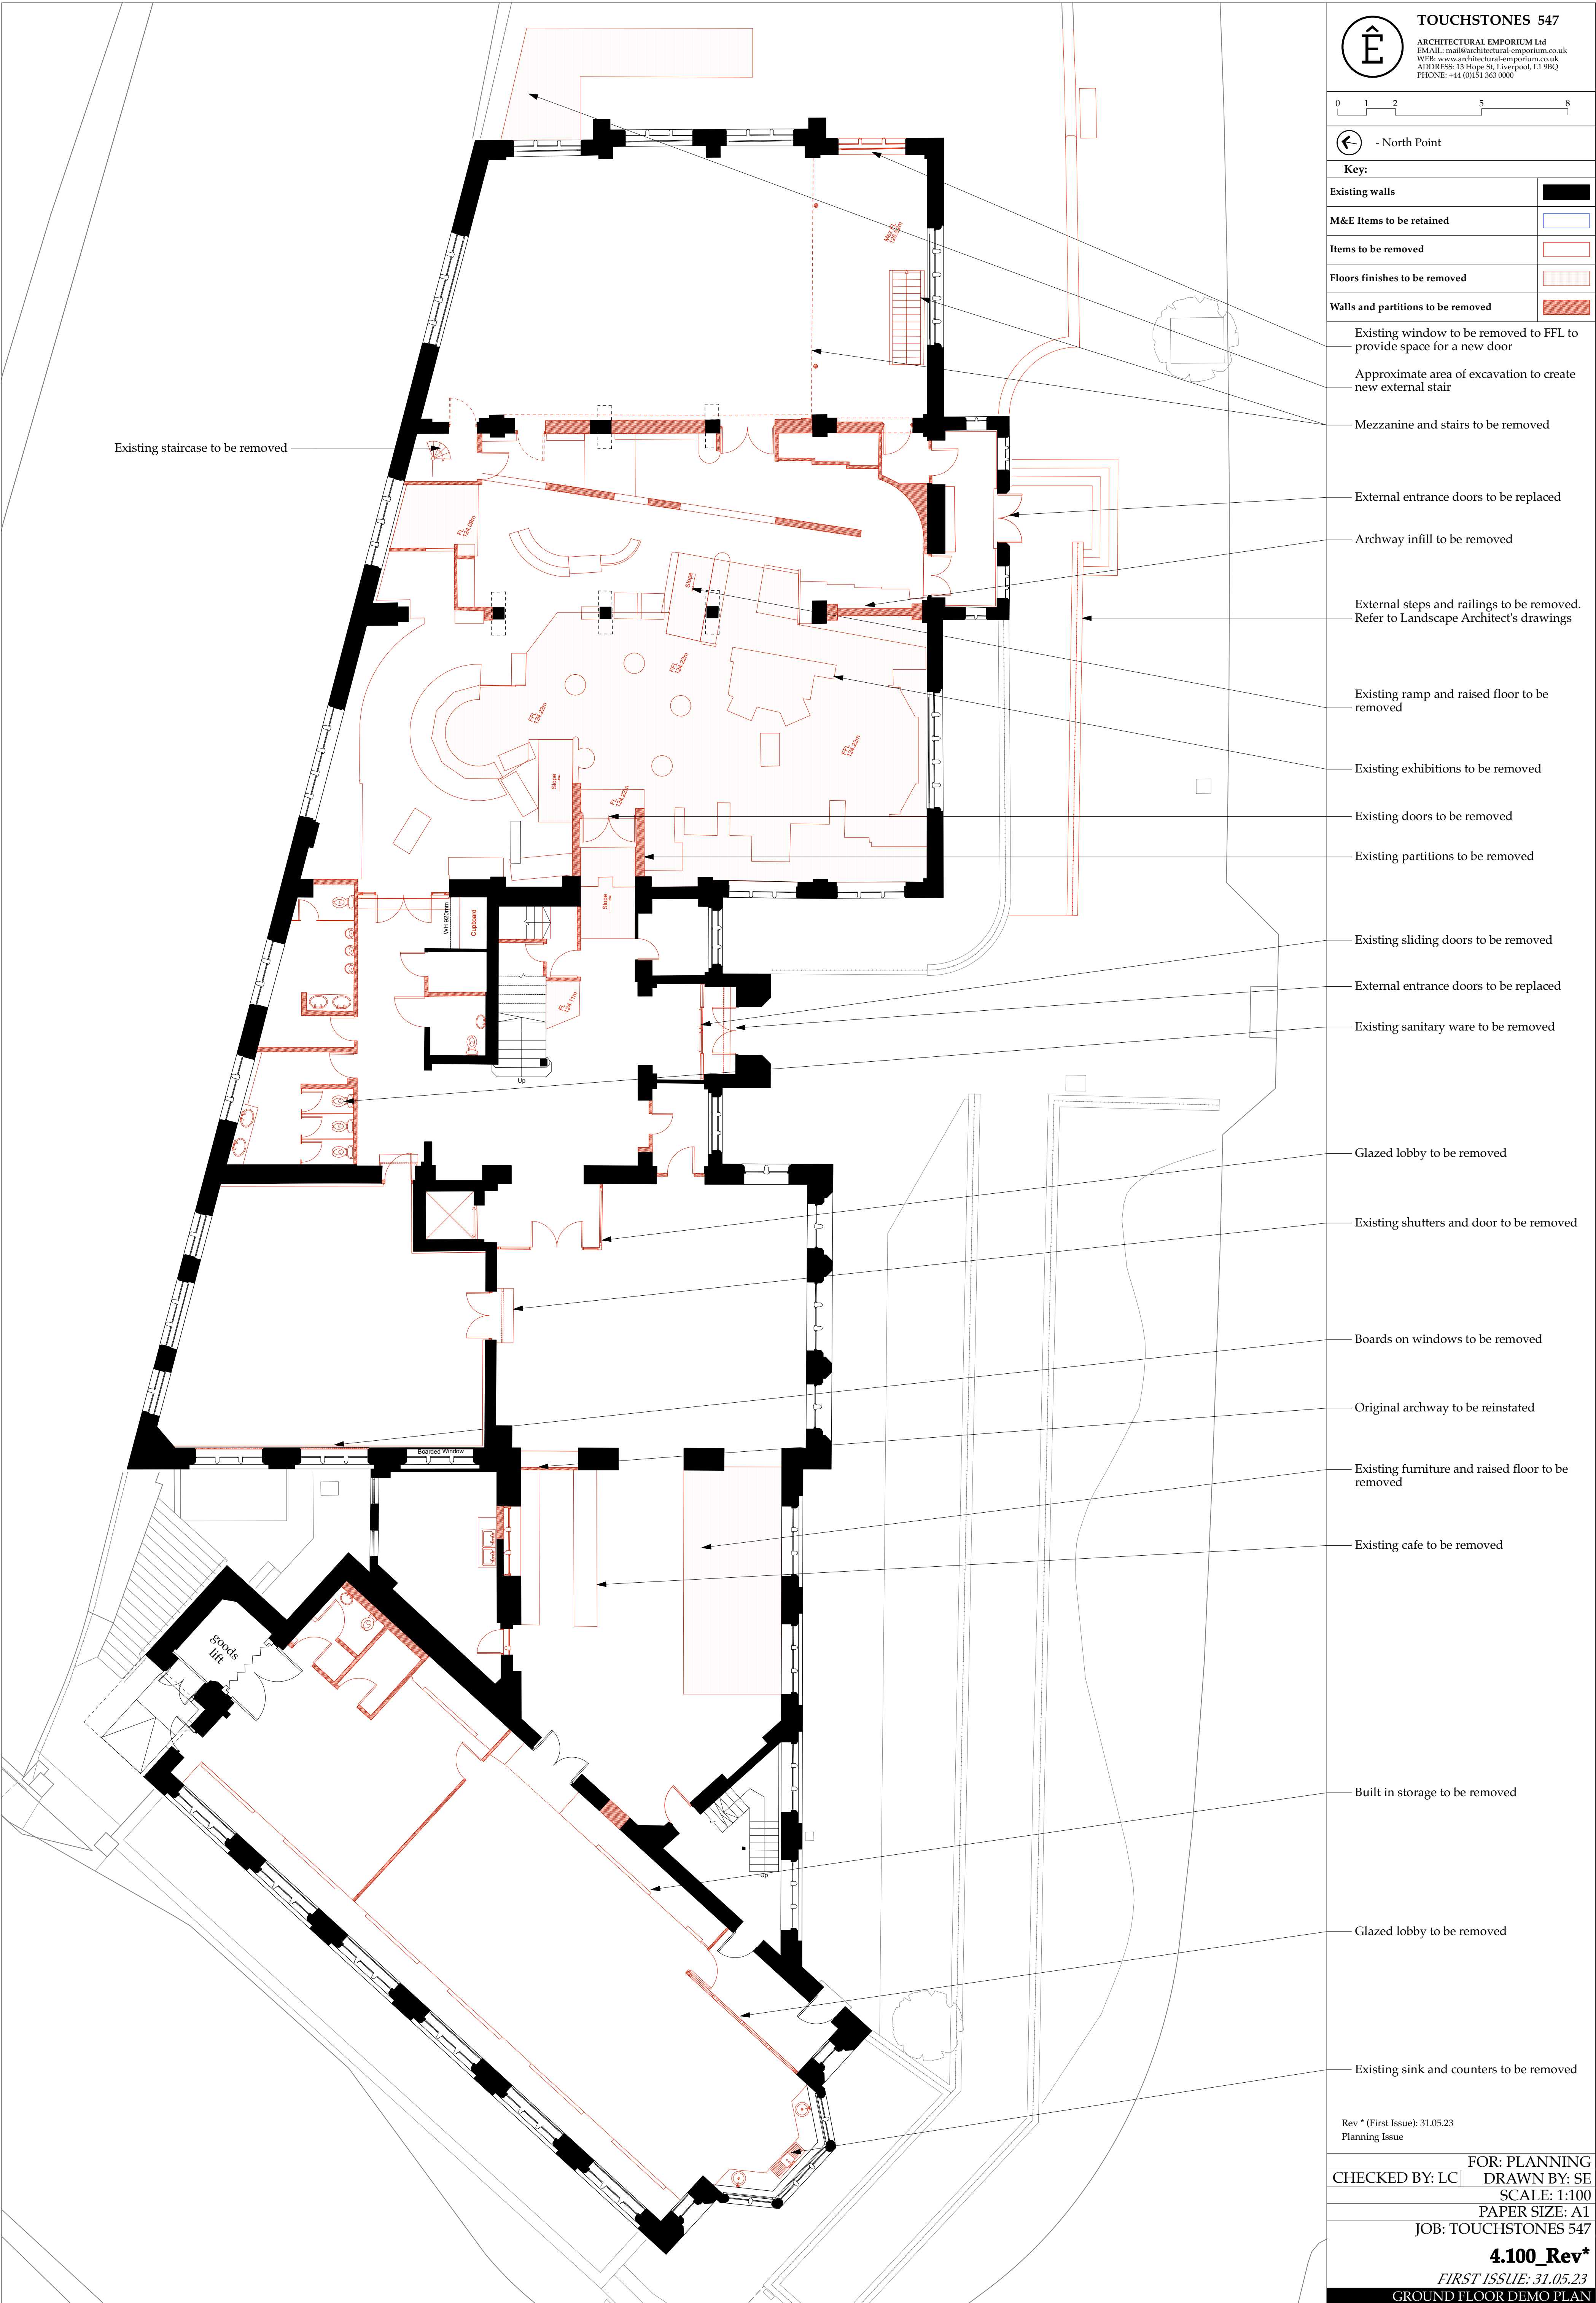


TOUCHSTONES 547

ARCHITECTURAL EMPORIUM Ltd  
EMAIL: mail@architectural-emporium.co.uk  
WEB: www.architectural-emporium.co.uk  
ADDRESS: 13 Hope St, Liverpool, L1 9BQ  
PHONE: +44 (0)151 363 0000

0 1 2 5 8

← - North Point

Key:

Existing walls

M&E Items to be retained

Items to be removed

Floors finishes to be removed

Walls and partitions to be removed

Existing window to be removed to FFL to provide space for a new door

Approximate area of excavation to create new external stair

Mezzanine and stairs to be removed

External entrance doors to be replaced

Archway infill to be removed

External steps and railings to be removed. Refer to Landscape Architect's drawings

Existing ramp and raised floor to be removed

Existing exhibitions to be removed

Existing doors to be removed

Existing partitions to be removed

Existing sliding doors to be removed

External entrance doors to be replaced

Existing sanitary ware to be removed

Glazed lobby to be removed

Existing shutters and door to be removed

Boards on windows to be removed

Original archway to be reinstated

Existing furniture and raised floor to be removed

Existing cafe to be removed

Built in storage to be removed

Glazed lobby to be removed

Existing sink and counters to be removed

Rev \* (First Issue): 31.05.23  
Planning Issue

FOR: PLANNING

CHECKED BY: LC DRAWN BY: SE

SCALE: 1:100

PAPER SIZE: A1

JOB: TOUCHSTONES 547

4.100\_Rev\*

FIRST ISSUE: 31.05.23

GROUND FLOOR DEMO PLAN