
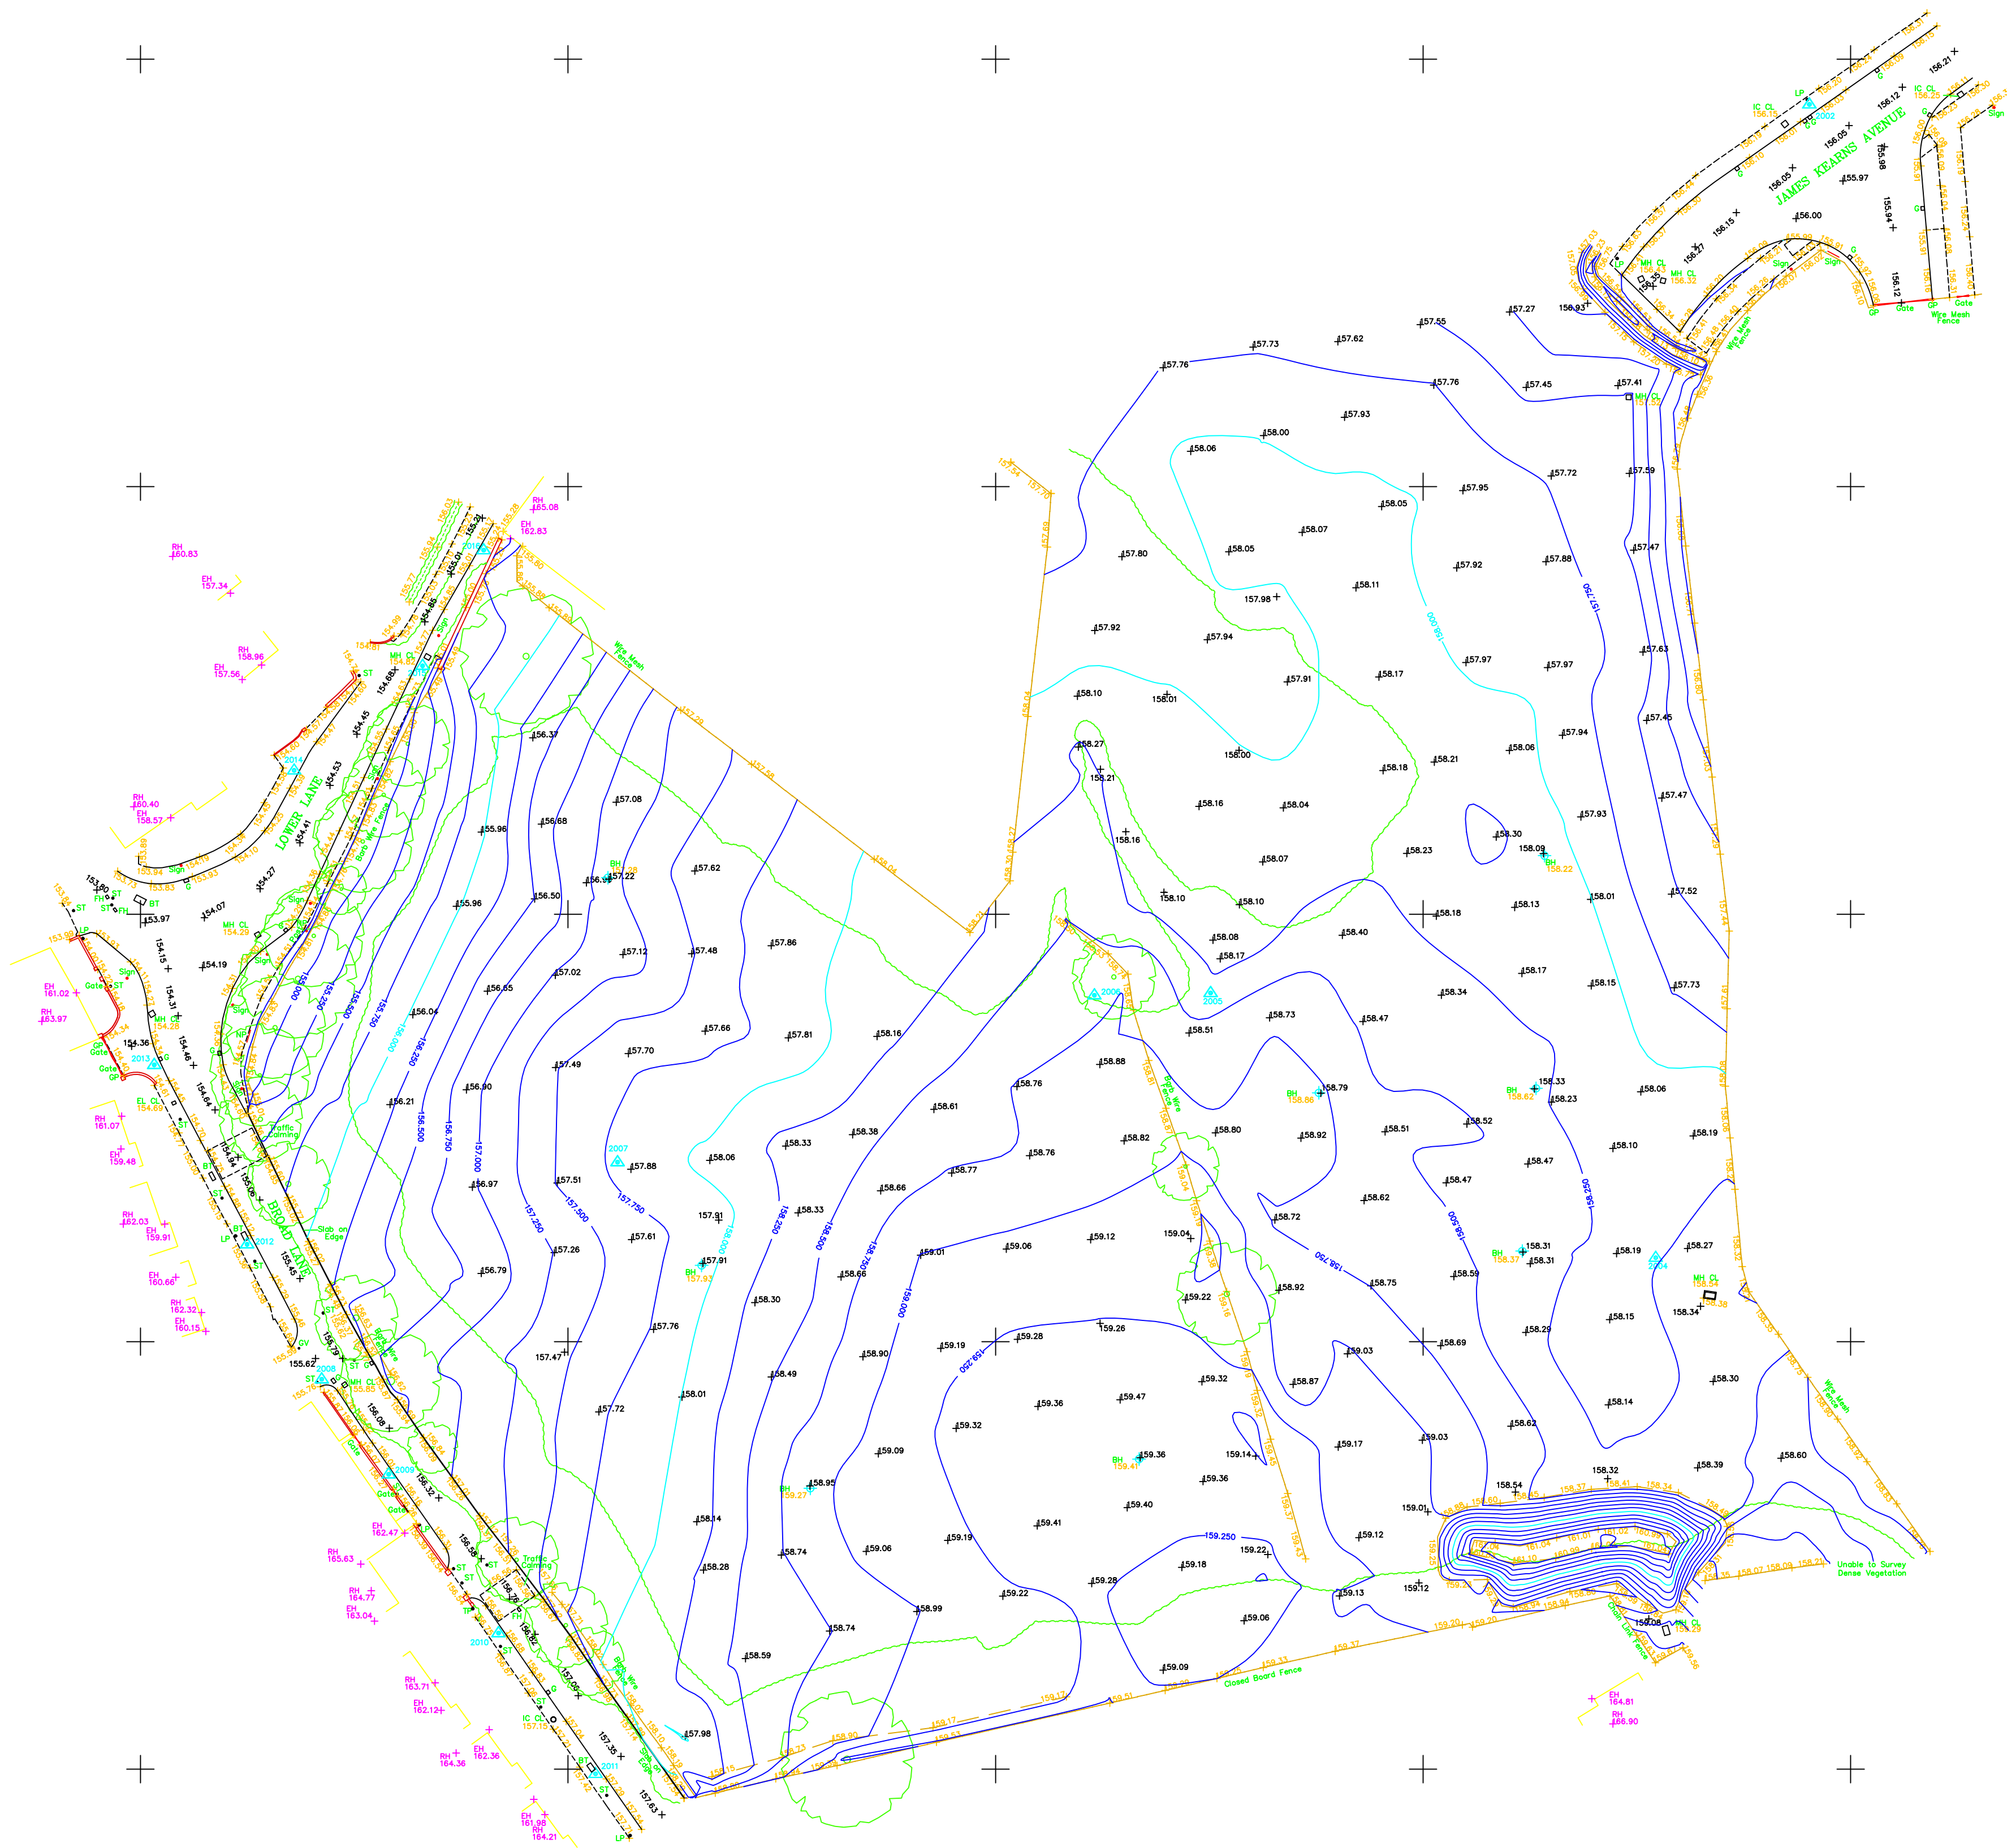


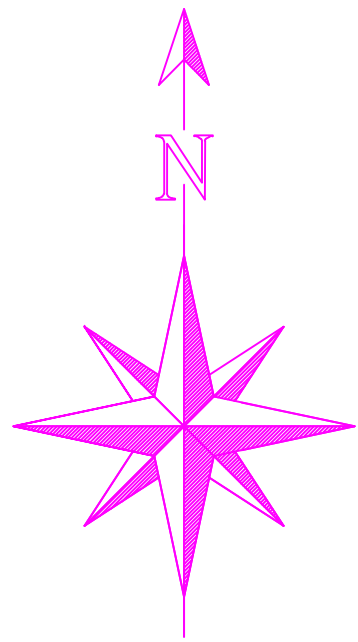

STN	EASTING	NORTHING	HEIGHT
2001	391257.931	411388.300	157.060
2002	391295.175	411344.715	156.167
2003	391272.978	411310.620	157.459
2004	391277.208	411293.818	158.276
2005	391295.175	411344.715	156.166
2006	391223.149	411220.789	158.453
2007	391211.557	411240.580	158.680
2008	391125.794	411220.999	157.879
2009	391129.059	411184.485	156.187
2010	391141.876	411163.914	156.795
2011	391153.201	411149.446	157.416
2012	391110.471	411211.586	155.255
2013	391101.614	411235.373	154.436
2014	391117.969	411266.818	154.558
2015	391132.992	411279.045	154.766
2016	391140.138	411292.580	155.141

LEGEND

- CONTROL STATIONS
- MANHOLE
- BUSH
- TREE
- DROP KERB
- EMBANKMENT
- OVERHEAD ELECTRICITY LINE
- OVERHEAD TELEPHONE LINE
- FOOTPATH
- FENCE
- HEDGE
- FOLIAGE
- DITCH
- VERGE
- EXISTING BUILDING
- MAIN CONTOUR
- CONTOUR
- SW SEWER
- FW SEWER

Disclaimer
Man Entry to sewers has not been undertaken. Depths, Pipe sizes etc are measured from the ground. All sewers and inverts to be checked prior to any works commencing on site. Geomatics Surveys Limited are not responsible for manholes, services, information not surveyed which may have an impact on site development.
Boundaries shown are physical and may not represent legally conveyed ownership.

REV	DATE	DESCRIPTION	BY	APP.
-----	------	-------------	----	------

A	05.05.20	Boundaries surveyed as requested.	MRW	
---	----------	-----------------------------------	-----	--

Survey Information
The Survey is related to Ordnance Survey National Grid and Datum, using GPS. A central location for OSNG Grid is Survey Station '2002'. The Scale Factor is 1.0000000.

Geomatics Surveys Ltd
LAND SURVEYORS AND CONSULTING ENGINEERS
Bank House, The paddock
Wilmslow Road
Handforth
Cheshire
SK9 3HQ
Tel/Fax: - 01625 521405
Email: info@geomaticsurveys.co.uk
Web: www.geomaticsurveys.co.uk

Client
DAVID WILSON HOMES

Project Title
**PROPOSED DEVELOPMENT
BROAD LANE
ROCHDALE**

Drawing Title
TOPOGRAPHICAL SURVEY

Drawn	Checked	Surveyed Date
MRW	IRH	22/06/2018
Date	Scale	Sheet No.
25/06/2018	1:500 @ A1	SHEET 1 OF 1
Dwg. No.	Rev	
02043/01	A	

Copyright © Geomatic Surveys Limited 2020