


Legend

Collection point

Route of bins from dwelling

Bin storage area

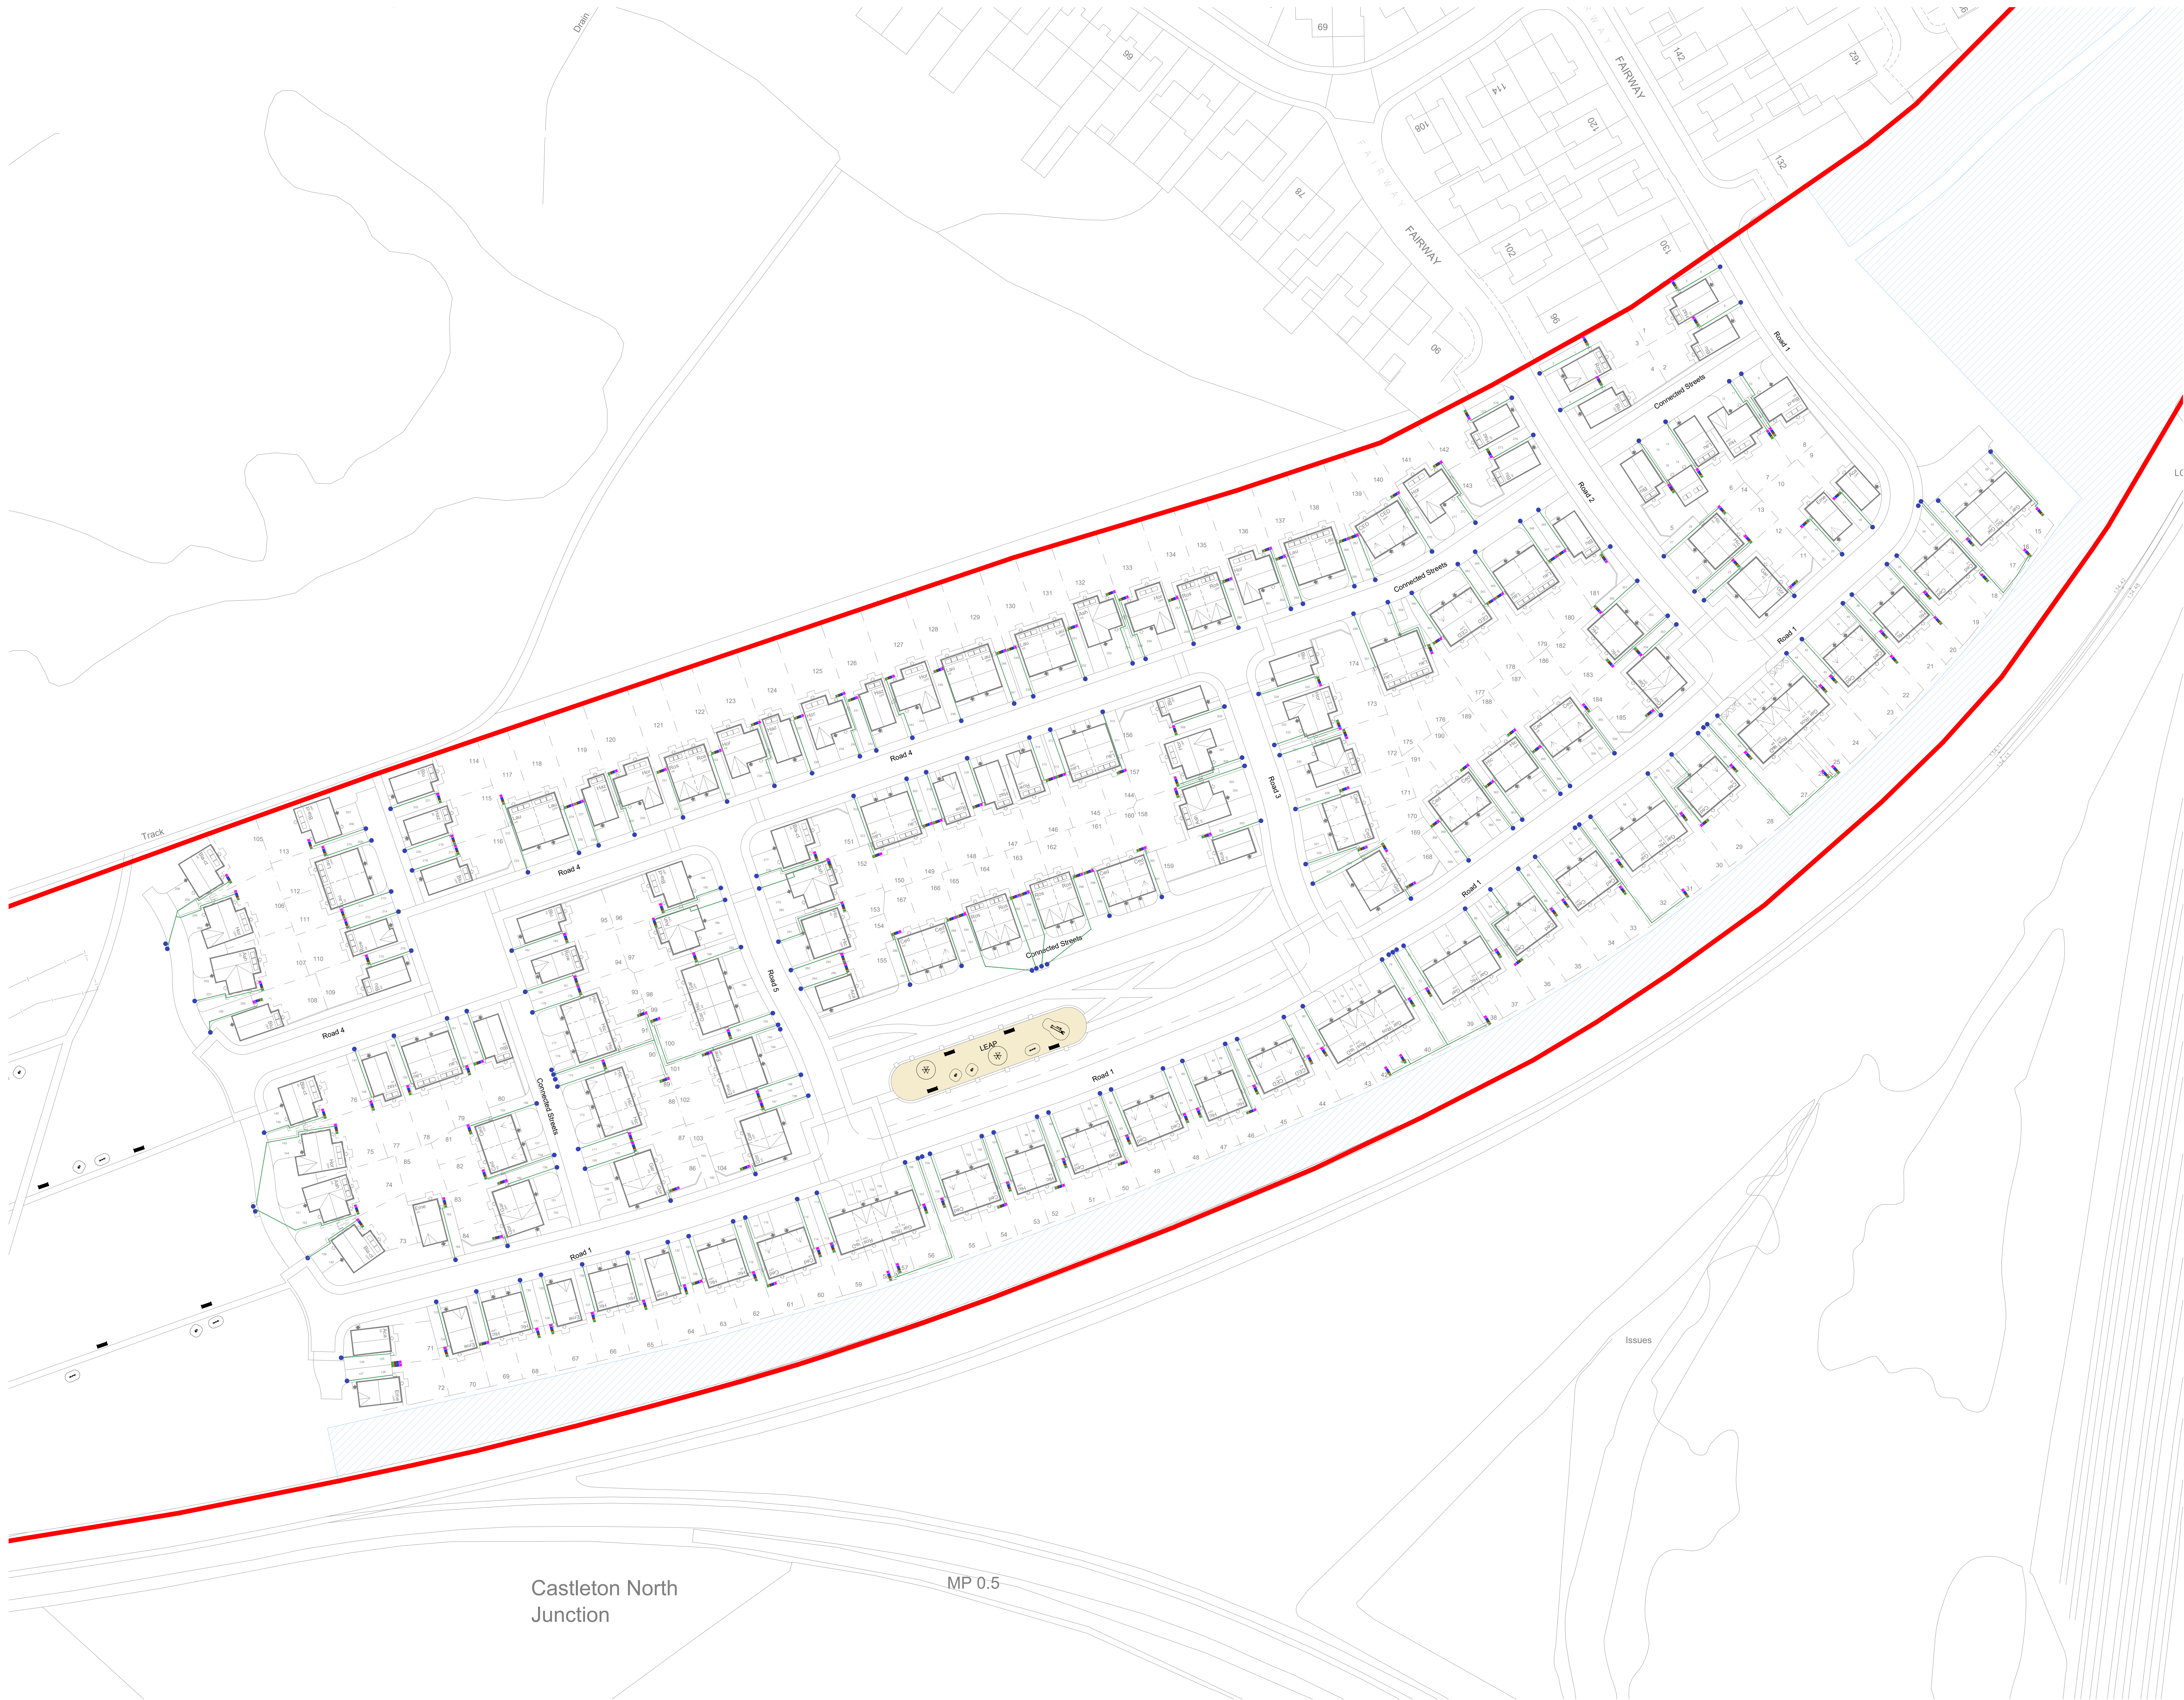

A	22.02.23	Updated in line with amended site layout	ATL
Rev	Date	Amend	Initials

Development	
CASTLETON SIDINGS	
Location	
ROCHDALE	
Drawing Title	
Waste Managment Plan	
Job Number	Drawing Number
KH003	A-700
Revision	Scale
A	1:500 - A0
Drawn By	Date
EK	24.01.23
Checked by	Date Checked
BP	24.01.23

1st Floor, 103 Dalton Avenue, Birchwood Park,
Warrington WA3 6YE
T: 01925 363108 W: www.kellenhomes.com

