


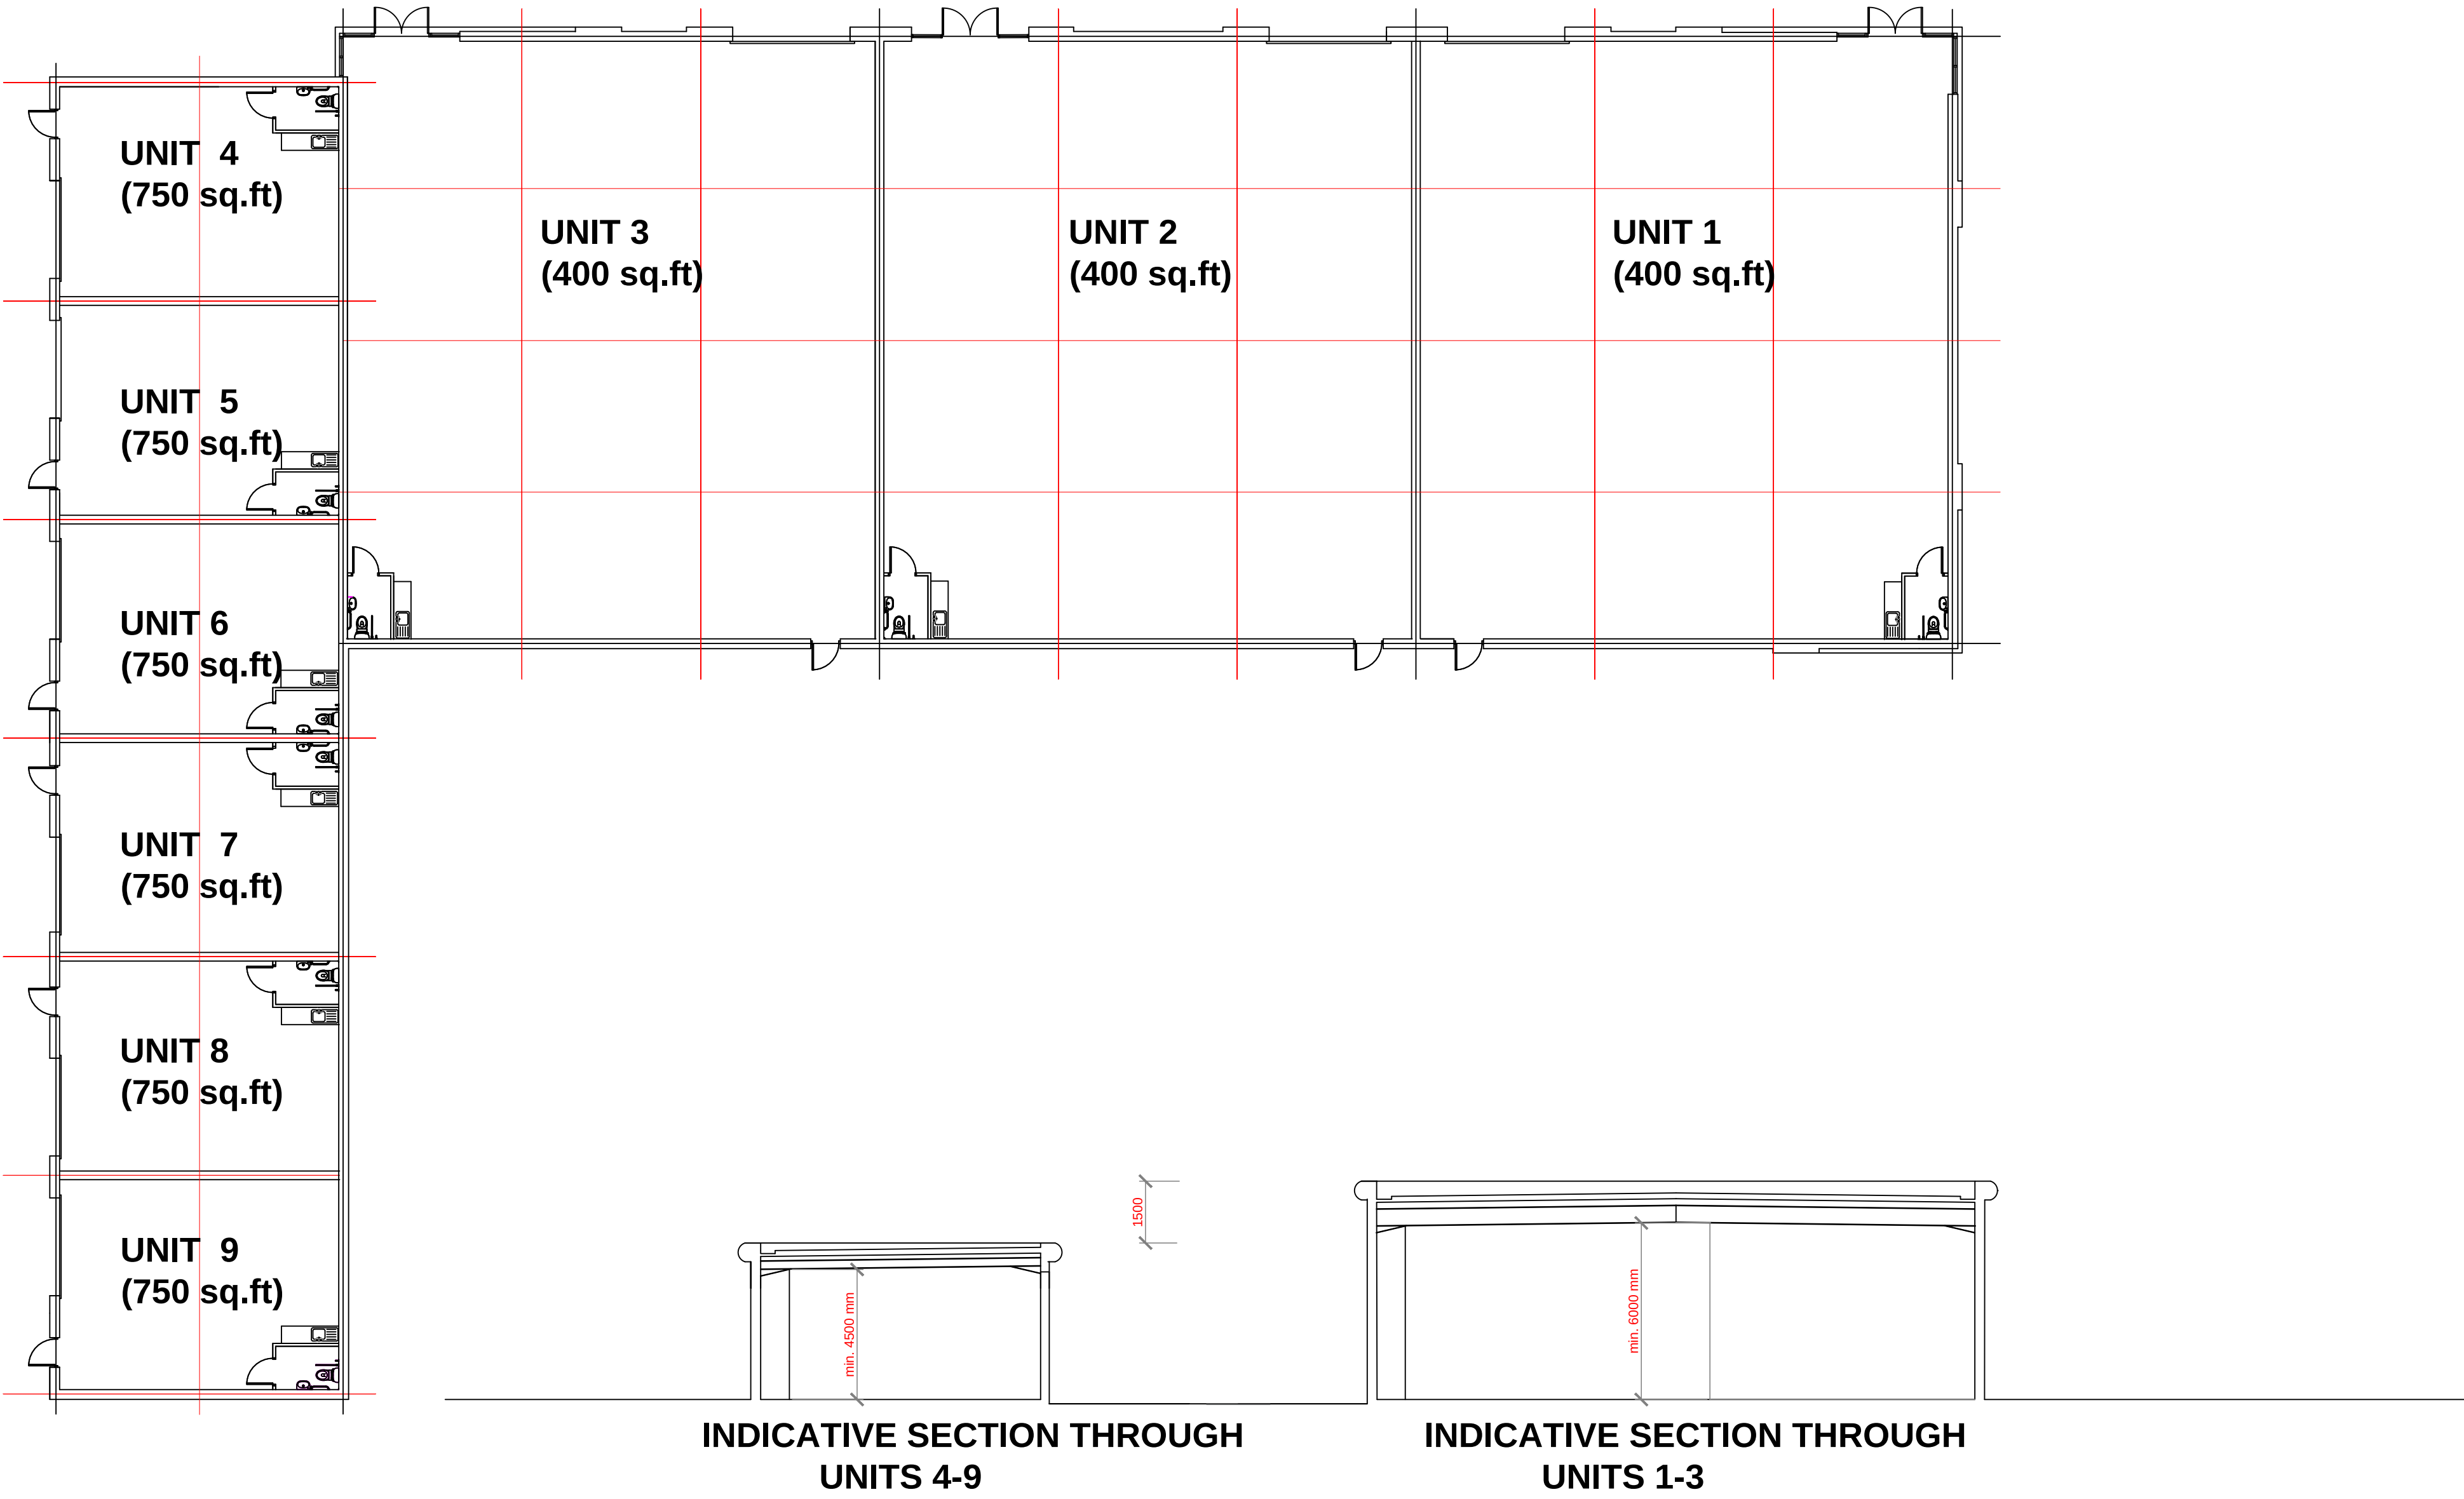

SECTION

Figured dimensions to be used. Do not scale from drawing															
A.	Inclusion of VE changes						AO	MP.	07.08.24						
Rev.	Revision detail						By	Chk.	Date						
 ROCHDALE BOROUGH COUNCIL															
PROPERTY & HIGHWAY SERVICES No. 1 Riverside, Smith Street, Rochdale, OL16 1XU Tel: (01706) 647474															
Client		ROCHDALE DEVELOPMENT AGENCY													
Project		MOSSFIELD SITE DEVELOPMENT													
Title		SECTIONS													
Drawn by	Date	Purpose of issue				Scale									
GB	MAY 21					1:100 @ A1									
Checked by	Date	Project No.				2003885									
Approved by	Date	Drawing No.				Rev A									