


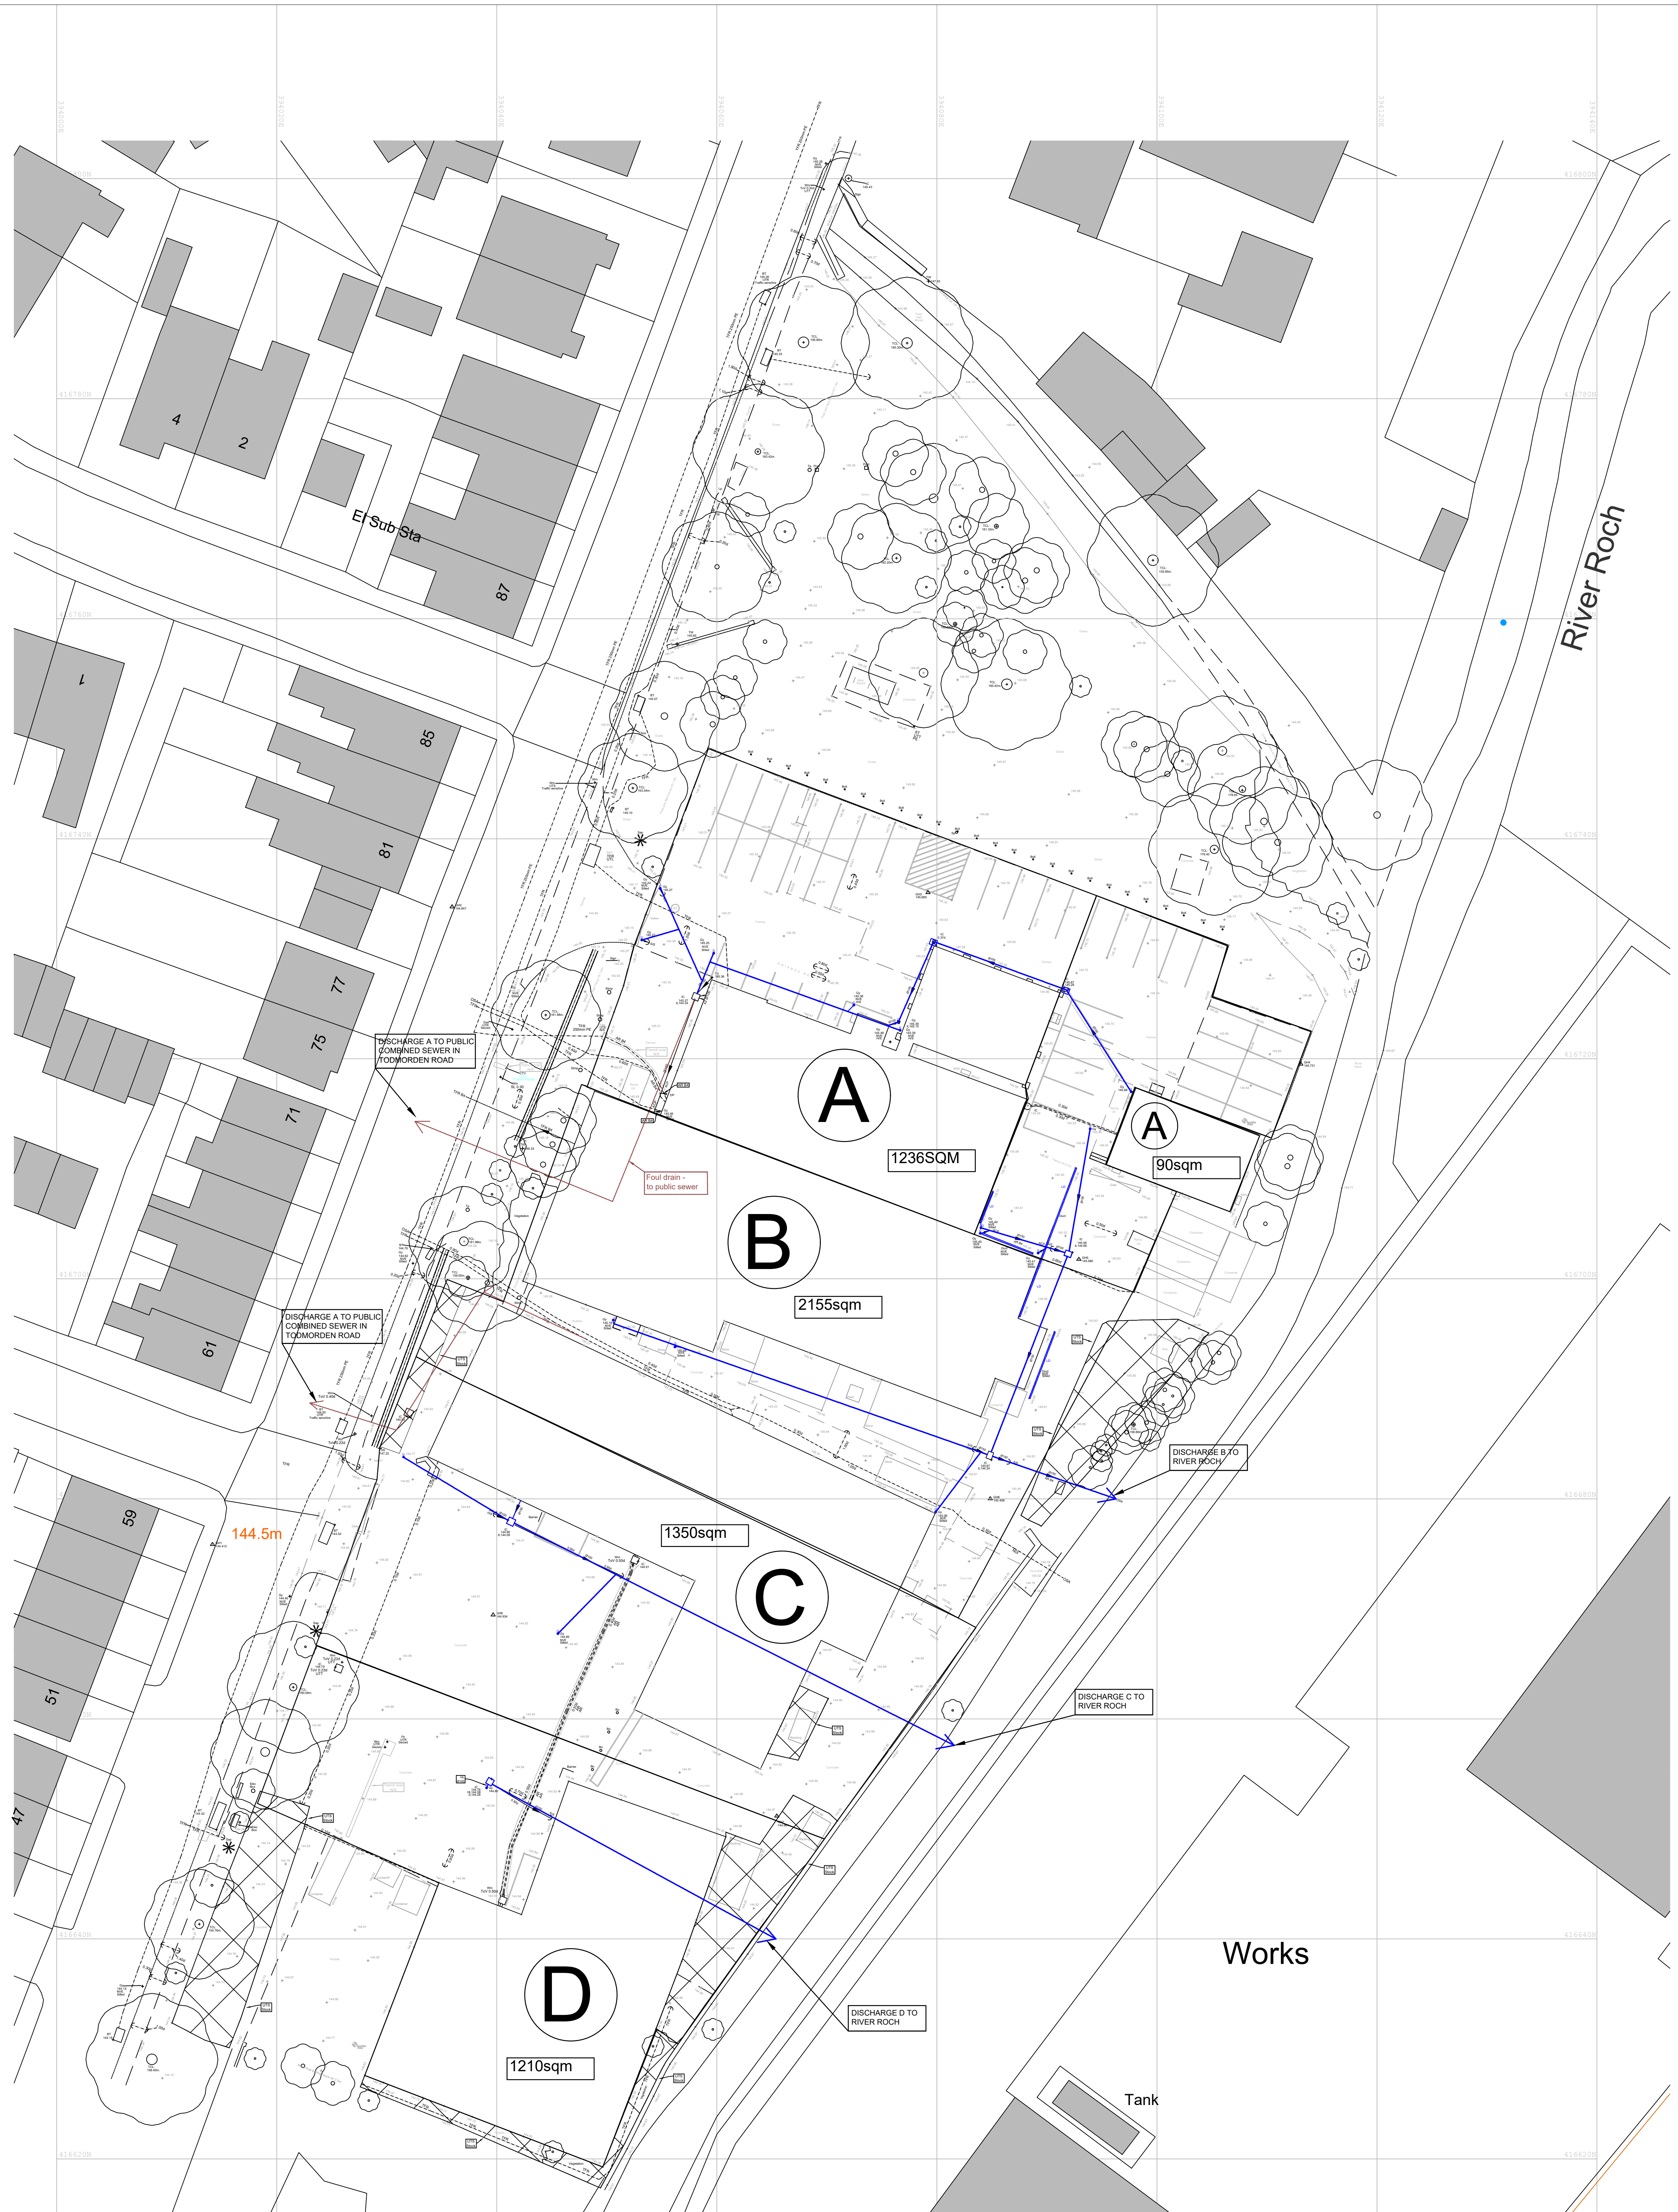

DRAINAGE NOTES

1. This drawing and has been produced to show the existing drainage provision on the development. It also shows the approximate contributing areas that each drainage system drains.
2. It has been produced using an existing record drawing, the topographical survey and the utility survey for the site.
3. It should be considered to provide a good representation of the existing drainage system, but may not be complete.

SURFACE WATER DRAINAGE AREAS

AREA	OUTFALL	CONTRIBUTING AREA (SQ M)	FLOW 1 in 1 year (l/s)
A	Public sewer	1326	19
B	River Roch	2155	30
C	River Roch	1350	19
D	River Roch	1290	17

1	First Issue for approvals	14/02/25	
Checked	Rev #	Description	Date
Client			
CRP LIMITED			
Job Title			
TODMORDEN ROAD LITTLEBOROUGH OL15 9EG			
Drawing Title			
HIGHWAYS AND DRAINAGE			
DRAINAGE STRATEGY - EXISTING DRAINAGE PROVISION AND CONTRIBUTING AREAS			
Scale	Date	Drawn	Checked
1:250 @ A0	FEB 2025	HM	JB
Drg No.			Rev
22090/101			1