



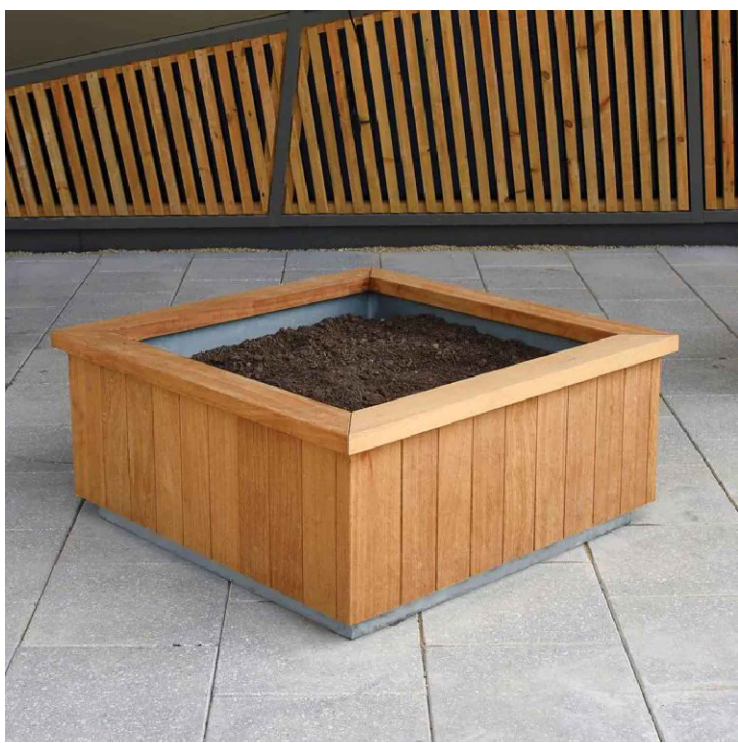


Proposed Swindon Planter
Timber Planter With Galvanized Frame
990mm x 990mm x 450mm

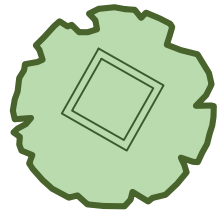

Proposed Steel Planter
1800mm x 900mm x 900mm




Broxhaph Kirkholt Steel Frame Planter with
FSC certified Pressure Treated Softwood

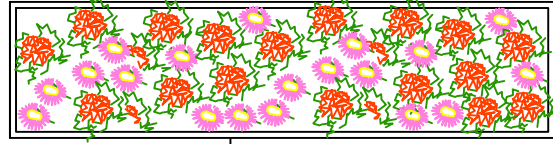


Proposed Anti Ram Bollard
101mm x 1200mm
(900mm above ground)




-  Bollard
-  New black permeable tarmac area

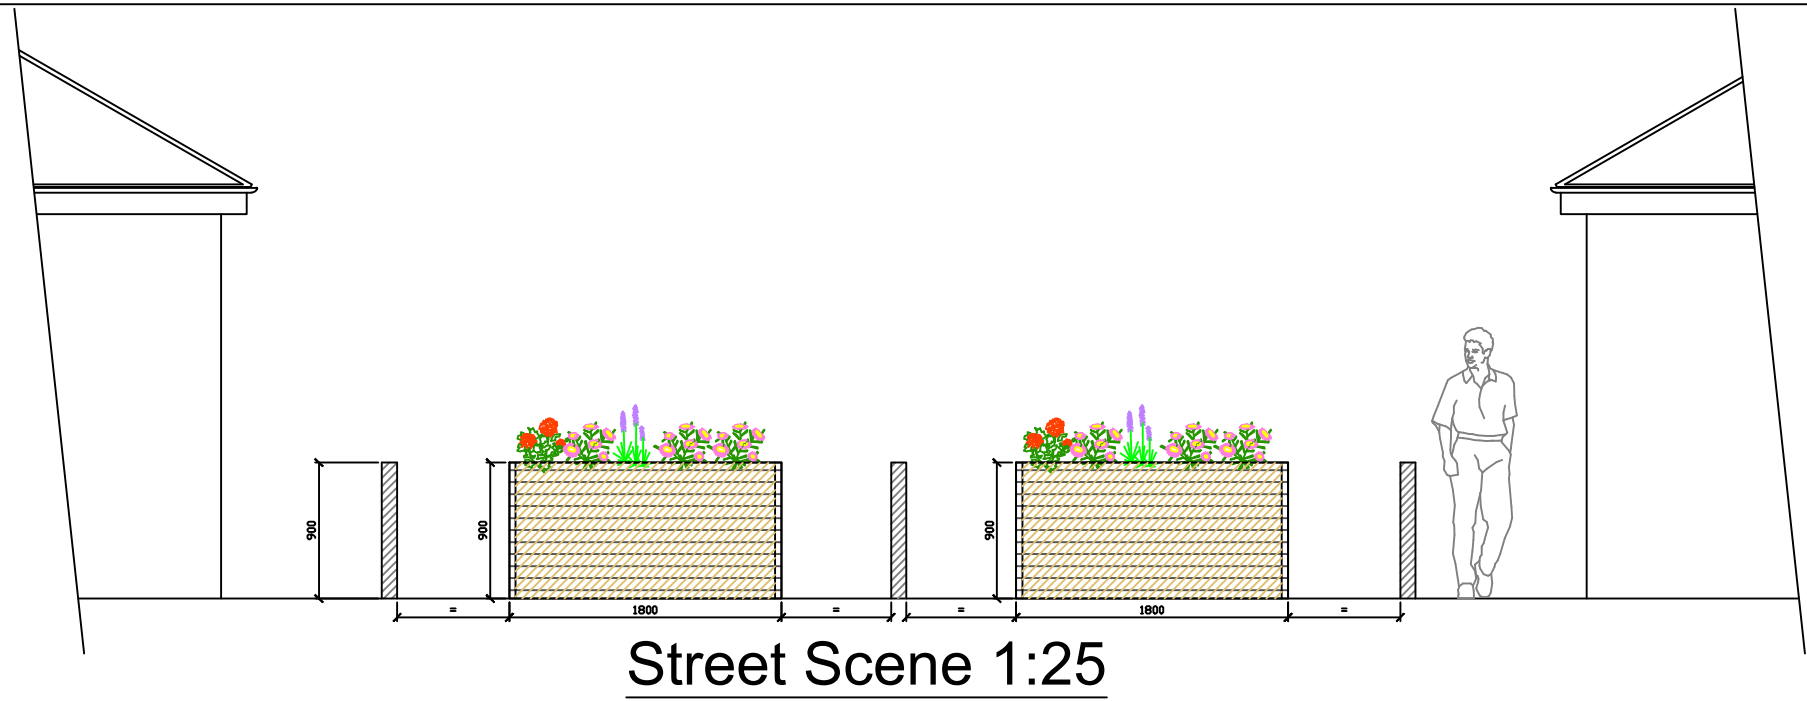



Street Scene 1:25

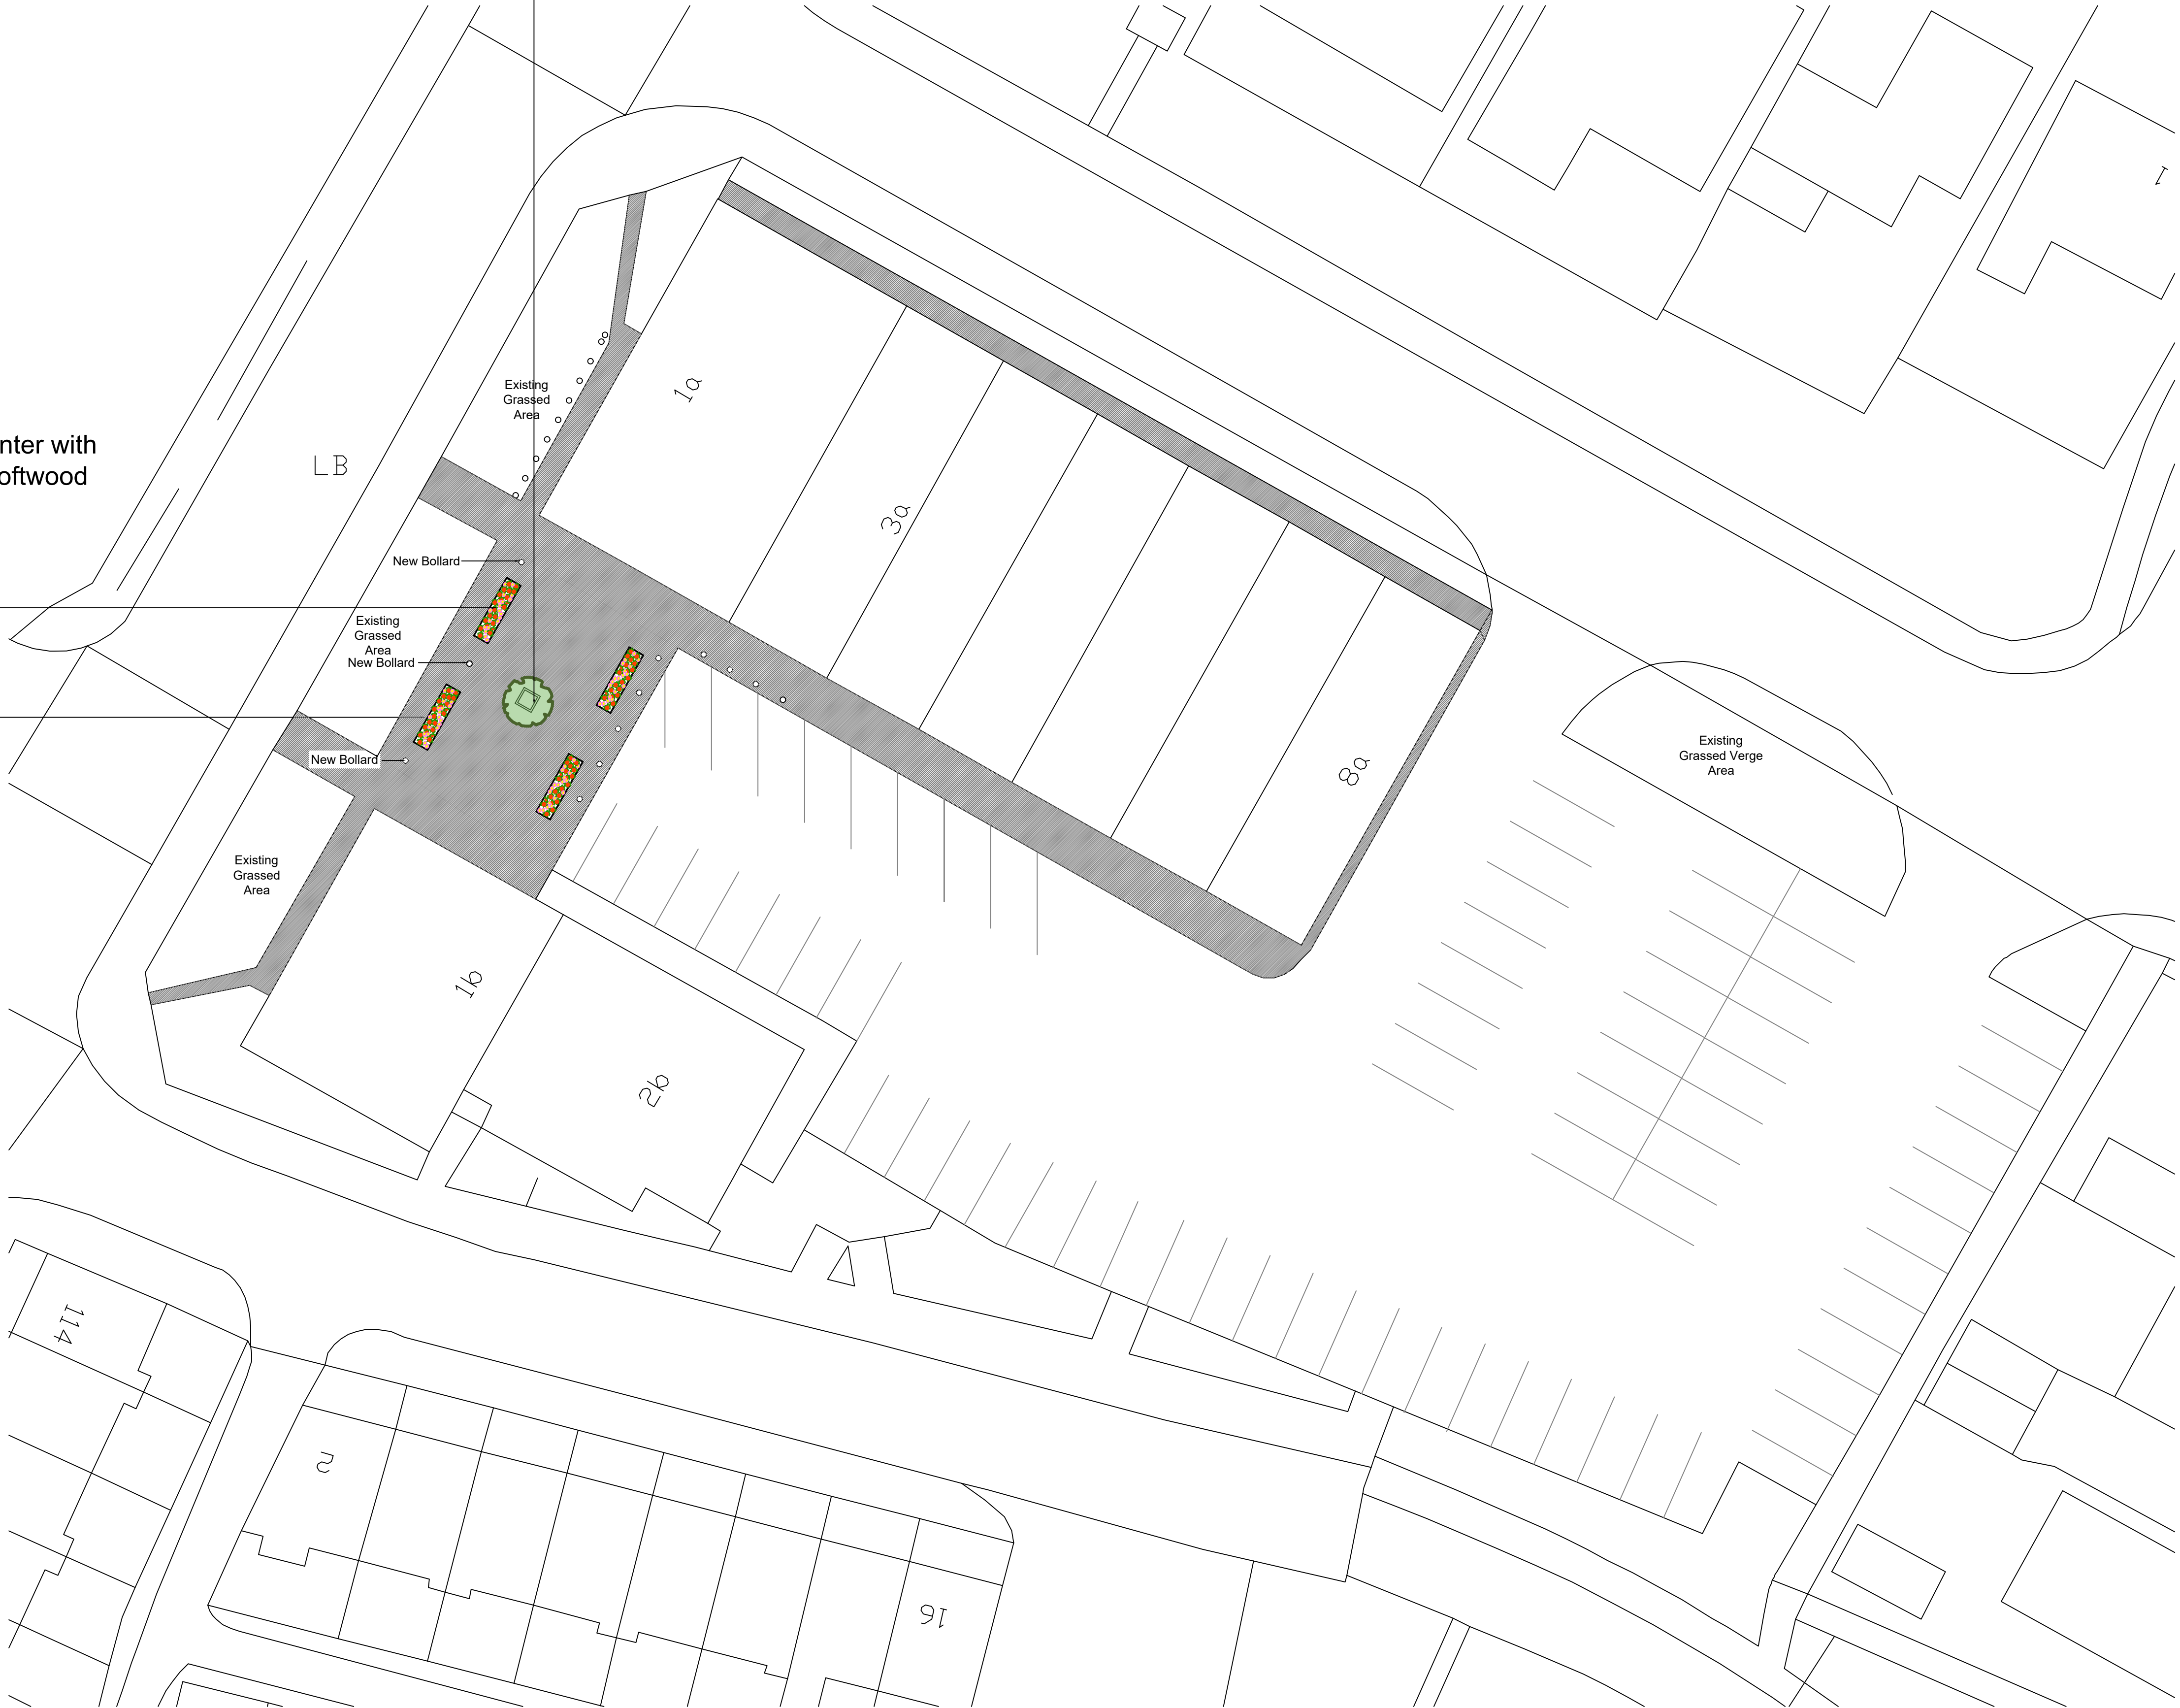

This drawing is protected by copyright and the information contained therein is the property of William McCall.
The drawing must not be copied and the information contained therein may not be used or disclosed without written permission of and in the manner permitted by William McCall.

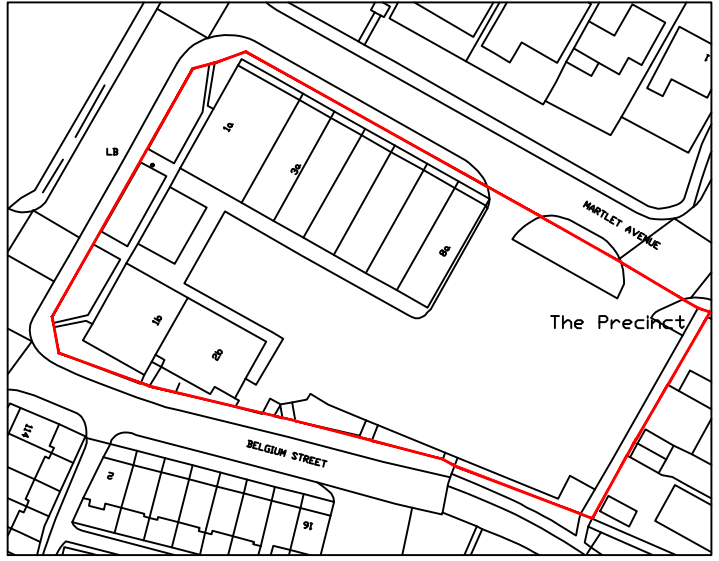

Location Plan (1:1250)

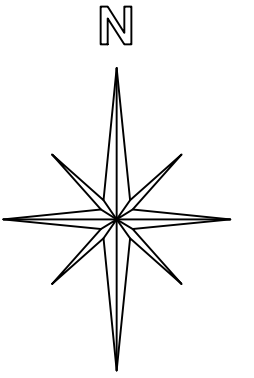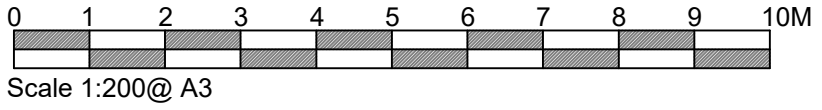

Rev C 02 05 24
Adjustments to Suggested Planter Positions and a Central Tree
Planter Added
Rev B 22 04 24
Cross section of Tarmac added at request of Planning Authority
Rev A 18 04 24
Planters amended additional bollard added

Stage :-		Full Planning	
Project Title :-		Proposed Installation Of Anti Ram Bollards & Decorative Planter Boxes	
Drawing Title :-		Proposed Site & Location Plans	
Client :-		S.Kershaw & Sons	
Drwg No :- 07/23/78		Date :- June '23	Rev :- Rev C
Scale :- 1:200 & 1:25/1:1250@A1		Drawn:- SCM	Checked :-
Site Address :-		Bamford Shopping Precinct, Martlett Avenue, Rochdale, OL11 5QY	