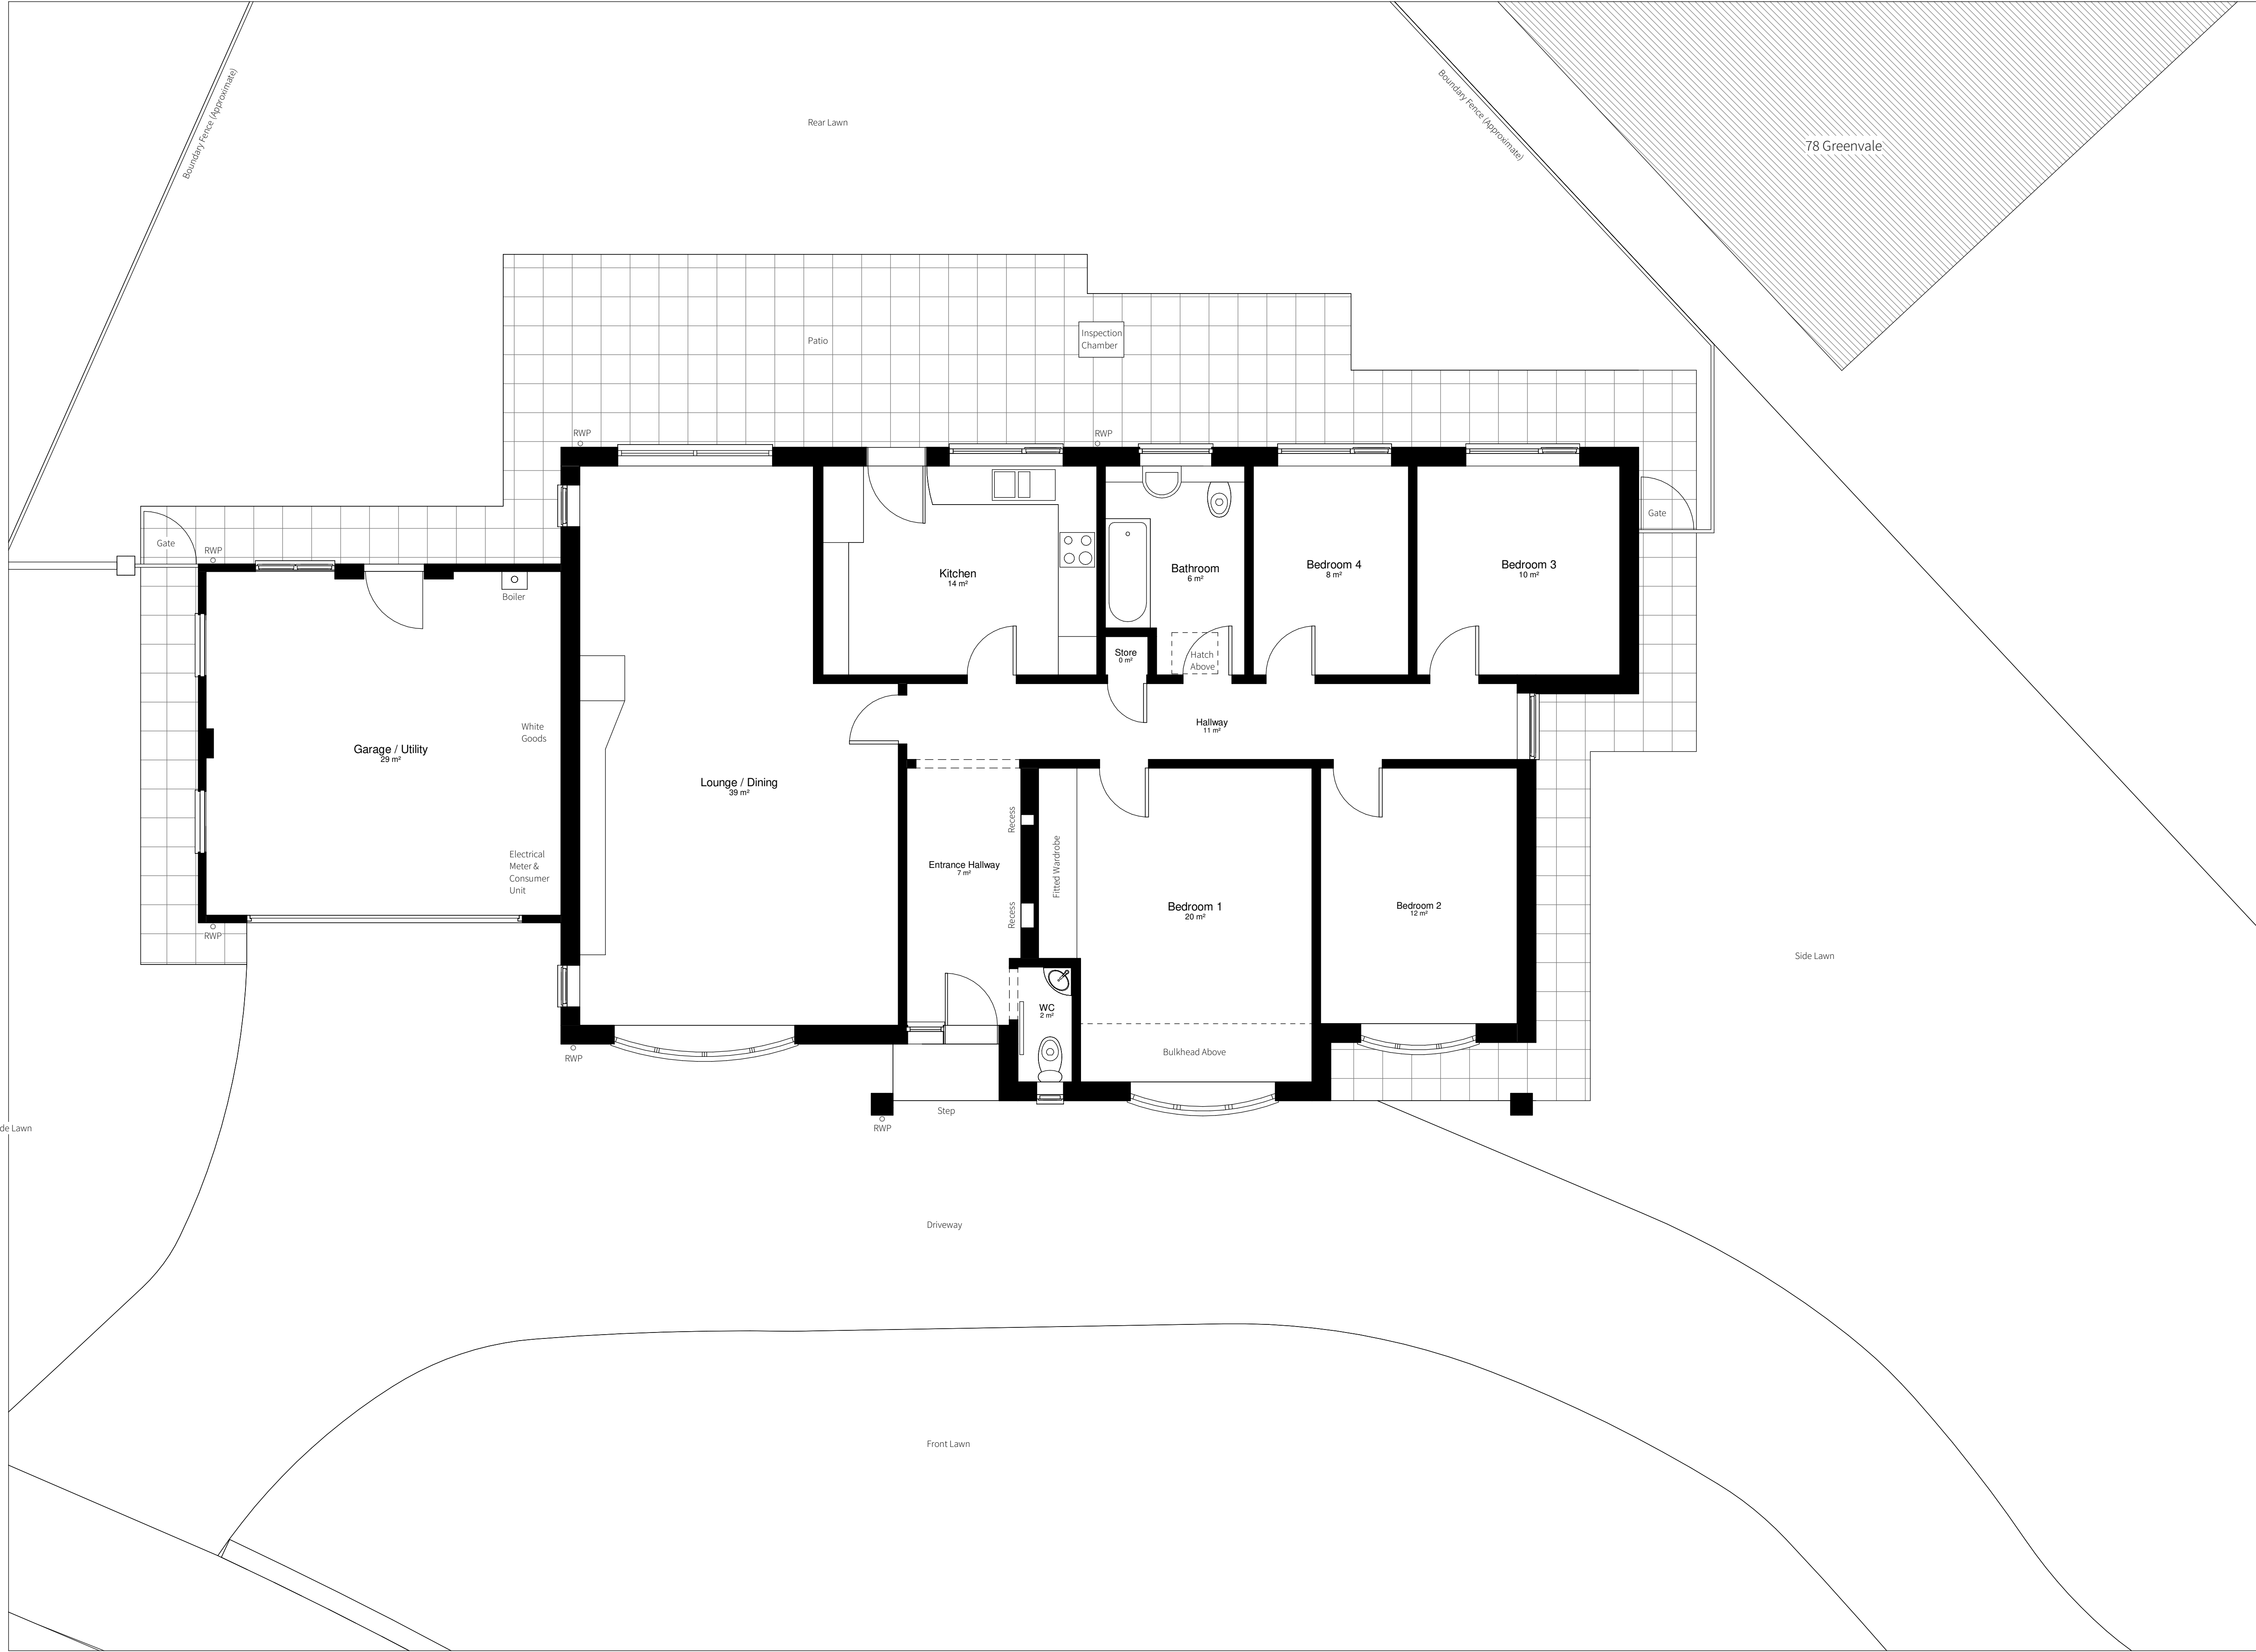


- General Notes:
- Do not scale from drawings.
 - Errors to be reported immediately to the architect.
 - To be read in conjunction with all relevant architect, services and structural engineer, and other consultant information.
 - All existing site, tree and building information has been compiled from different sources.
 - All dimensions to be checked on site prior to construction, manufacture or installation.
 - All information copyright of Tom Attewell Architects.

Rev	Description	Date
-----	-------------	------

Status:

Planning

Client:

Mr and Mrs Shah

Site:

41 Norford Way, Rochdale, OL11 5QS

Scale at A1: 1 : 50	Scale at A3: 1 : 100	Date: 30.09.24
Project No: 2415	Drawing No: 100_3	Revision:

