


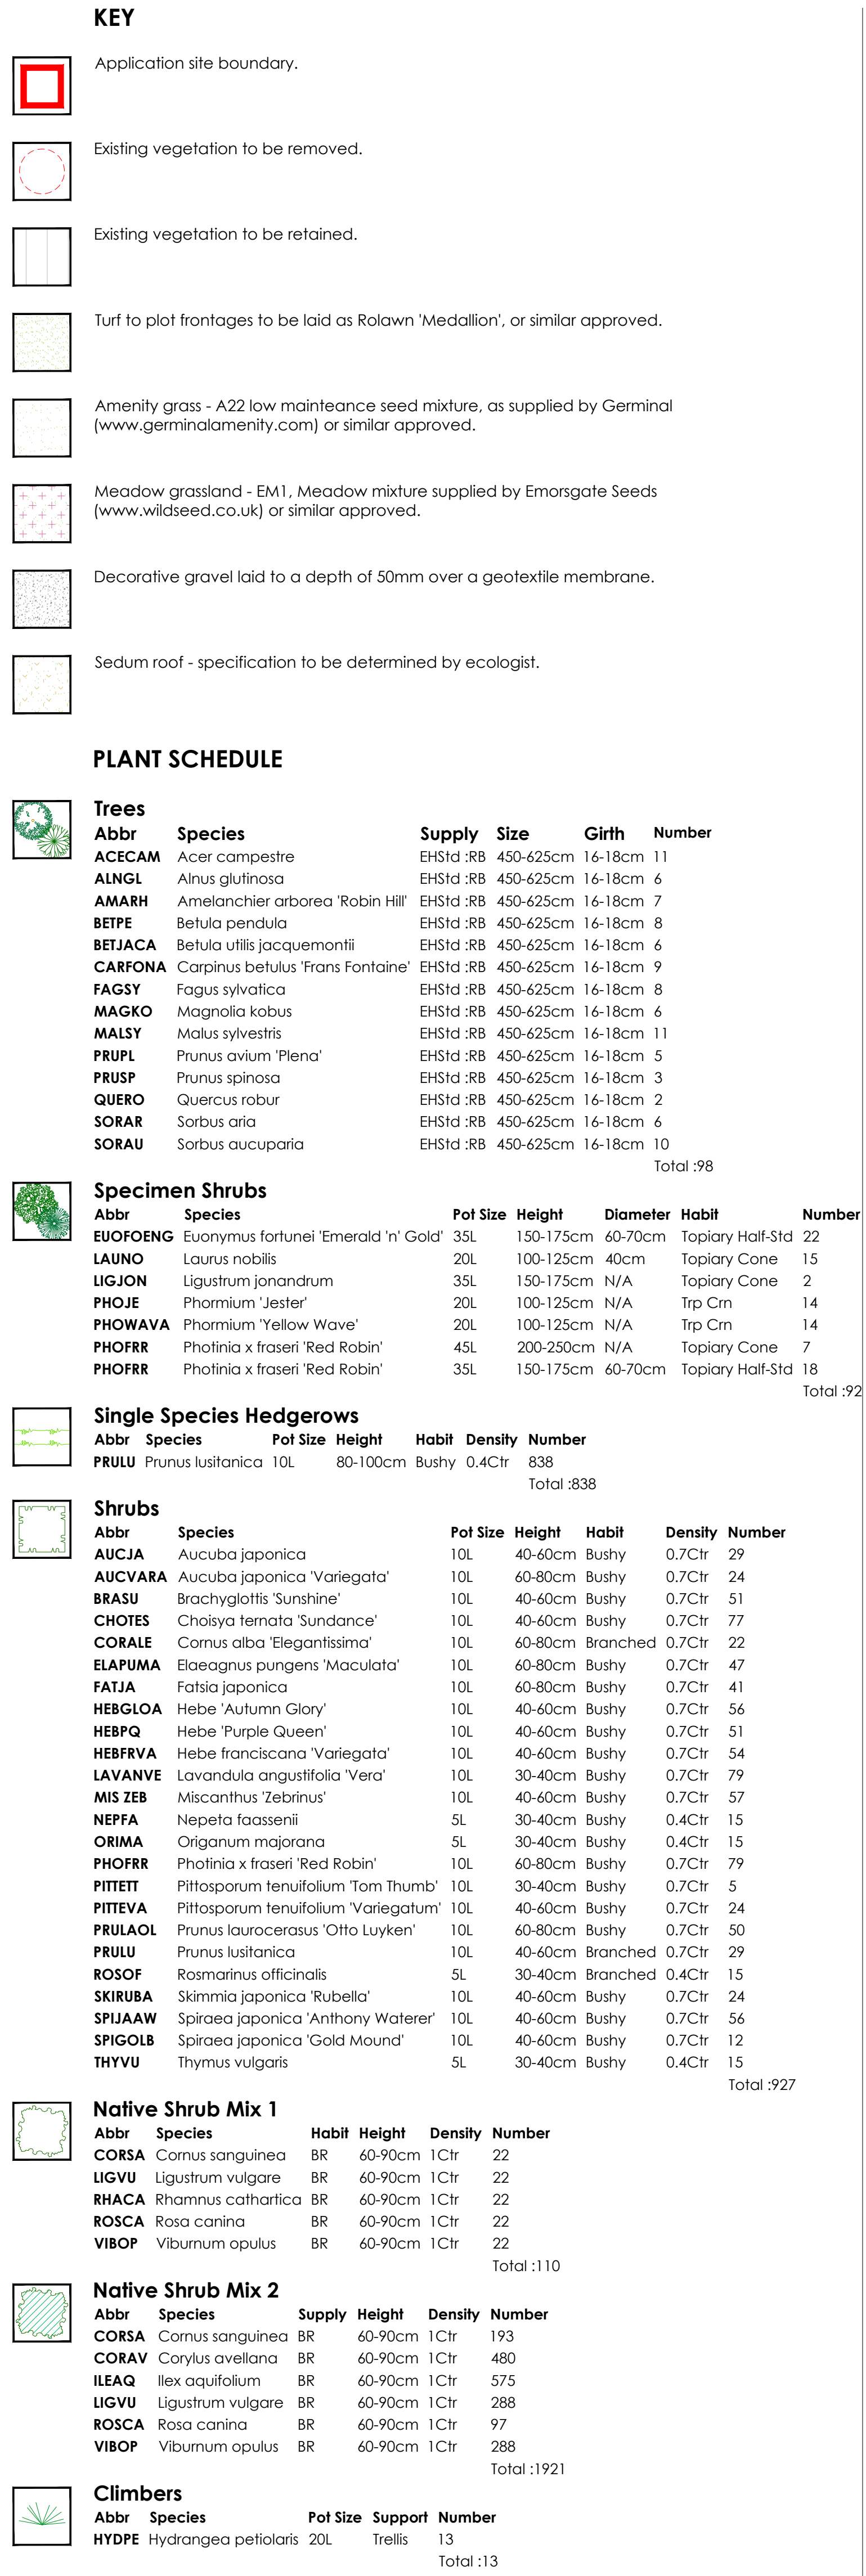

Bulbs: All bulbs to be planted in accordance with horticultural best practice guidelines.

