


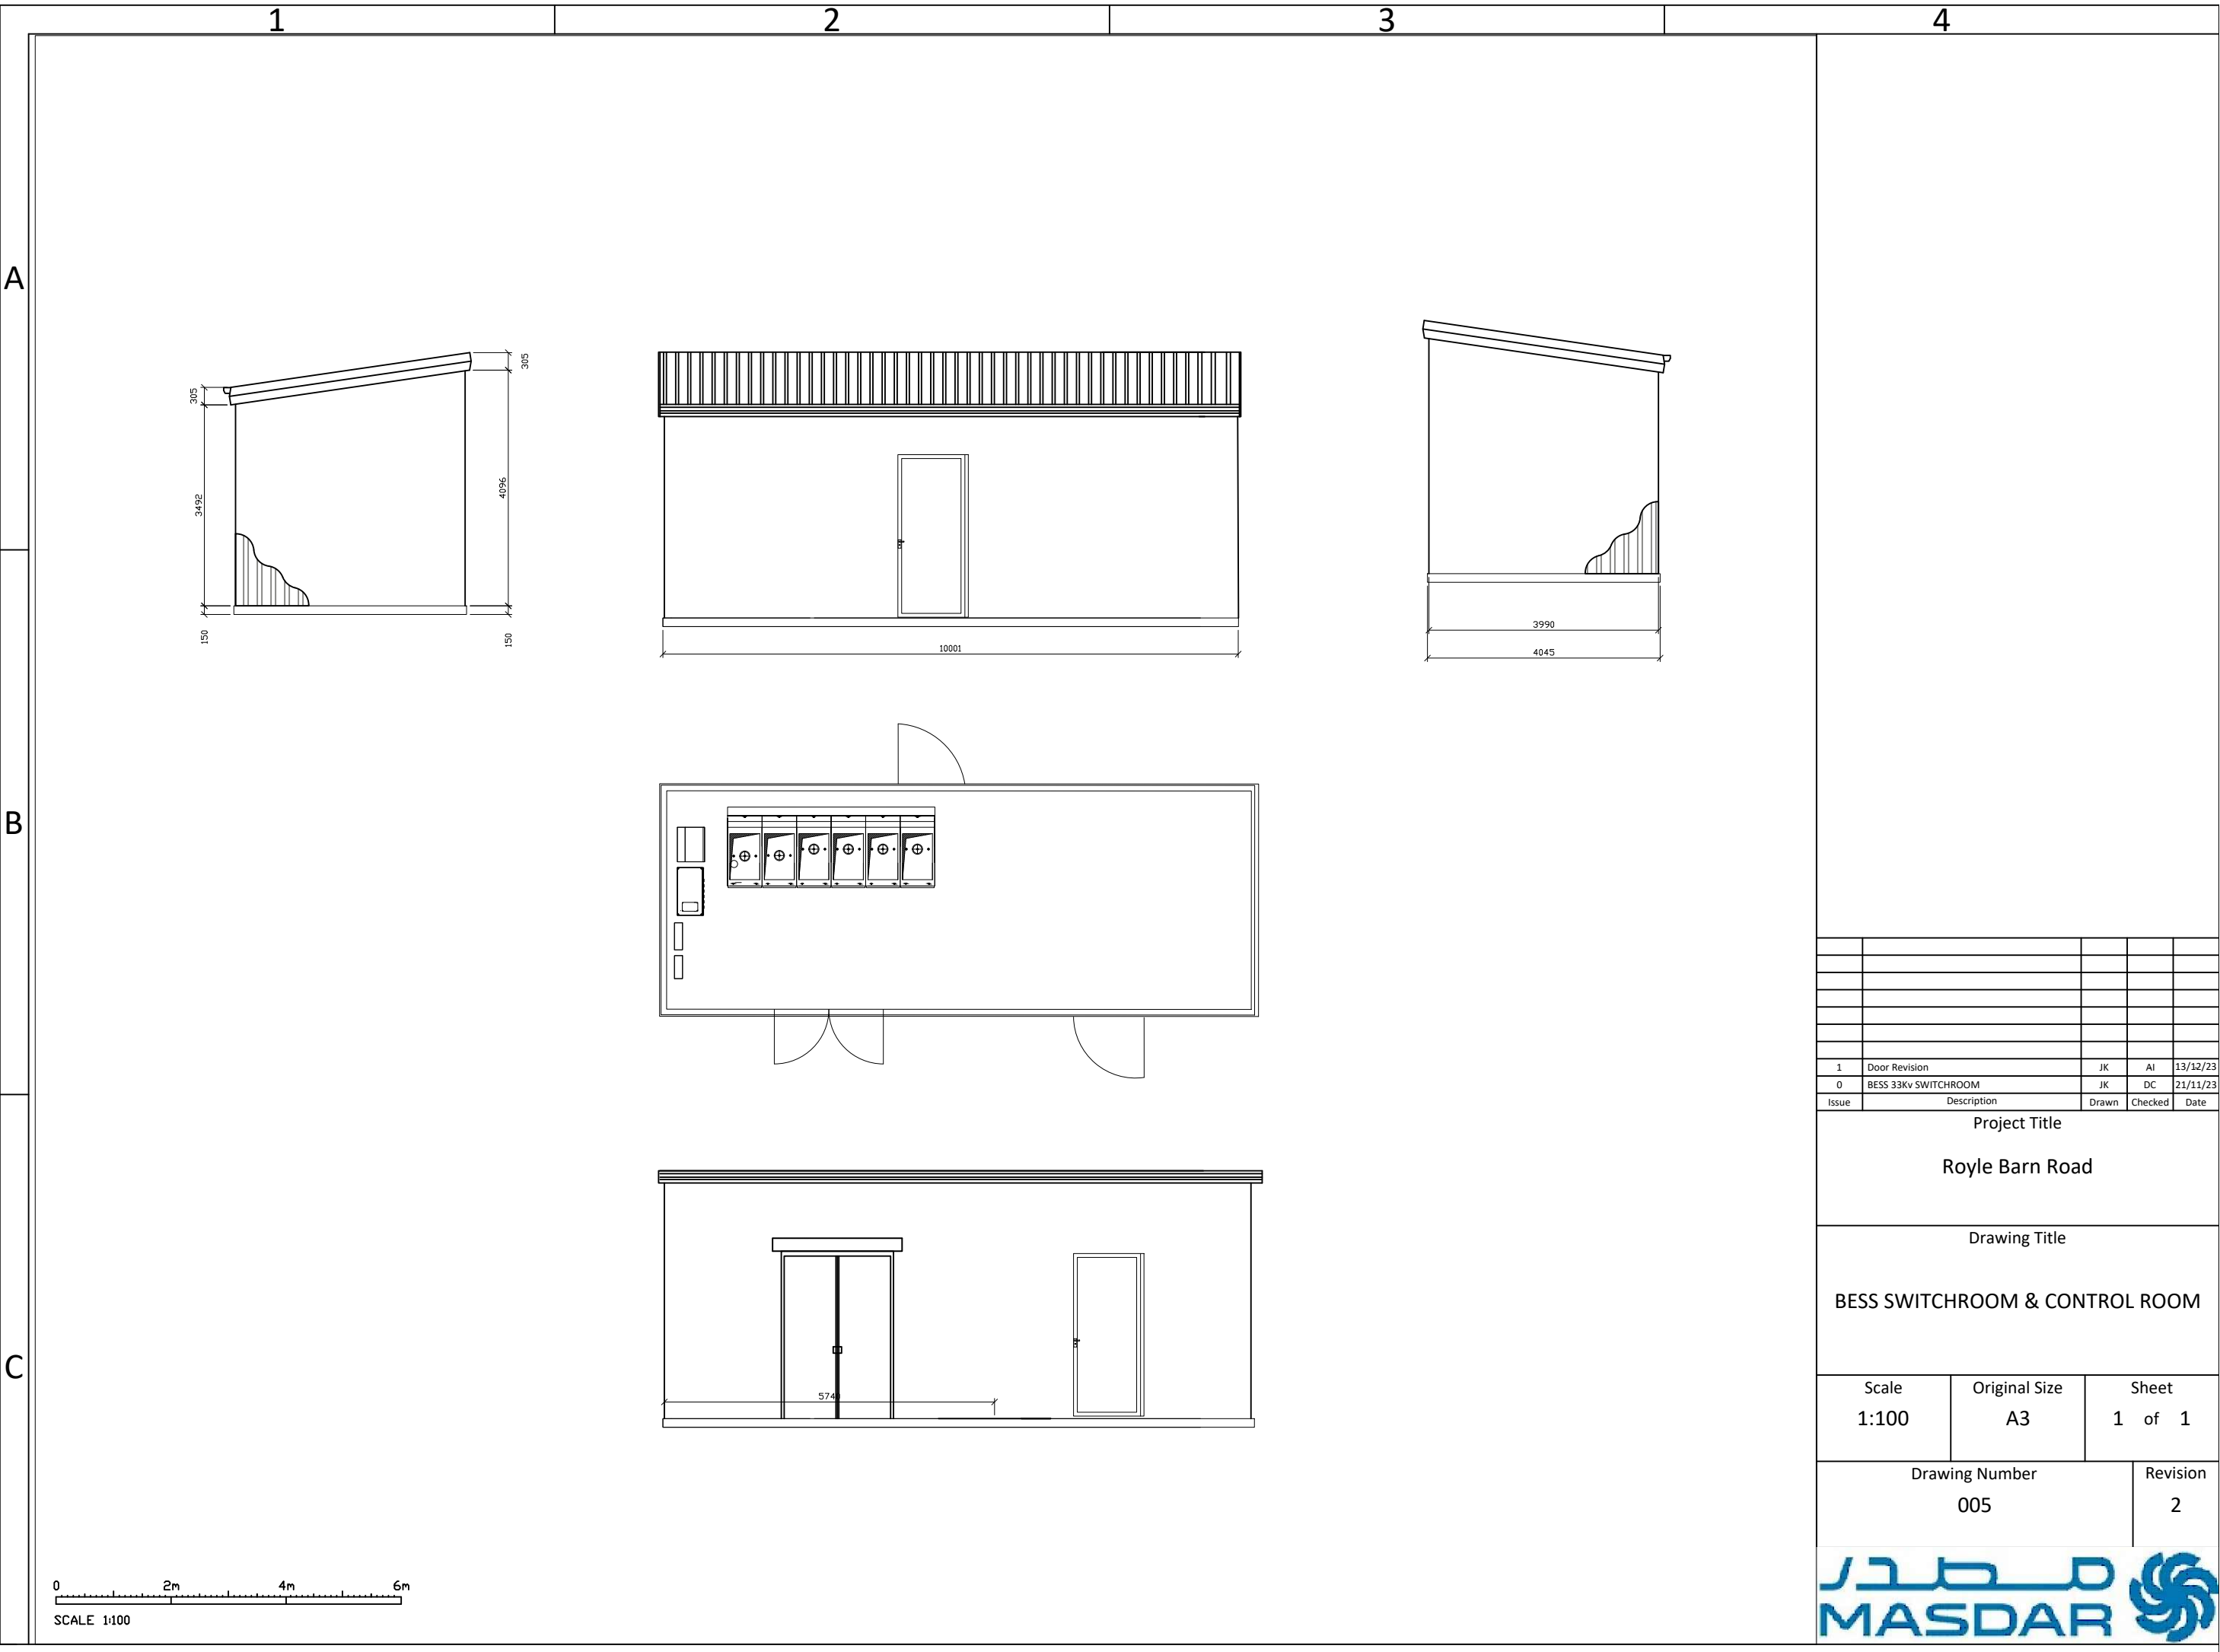

1	Door Revision	JK	AI	13/12/23
0	BESS 33kv SWITCHROOM	JK	DC	21/11/23
Issue	Description	Drawn	Checked	Date
Project Title				
Royle Barn Road				
Drawing Title				
BESS SWITCHROOM & CONTROL ROOM				
Scale		Original Size		Sheet
1:100		A3		1 of 1
Drawing Number				Revision
005				2
				