



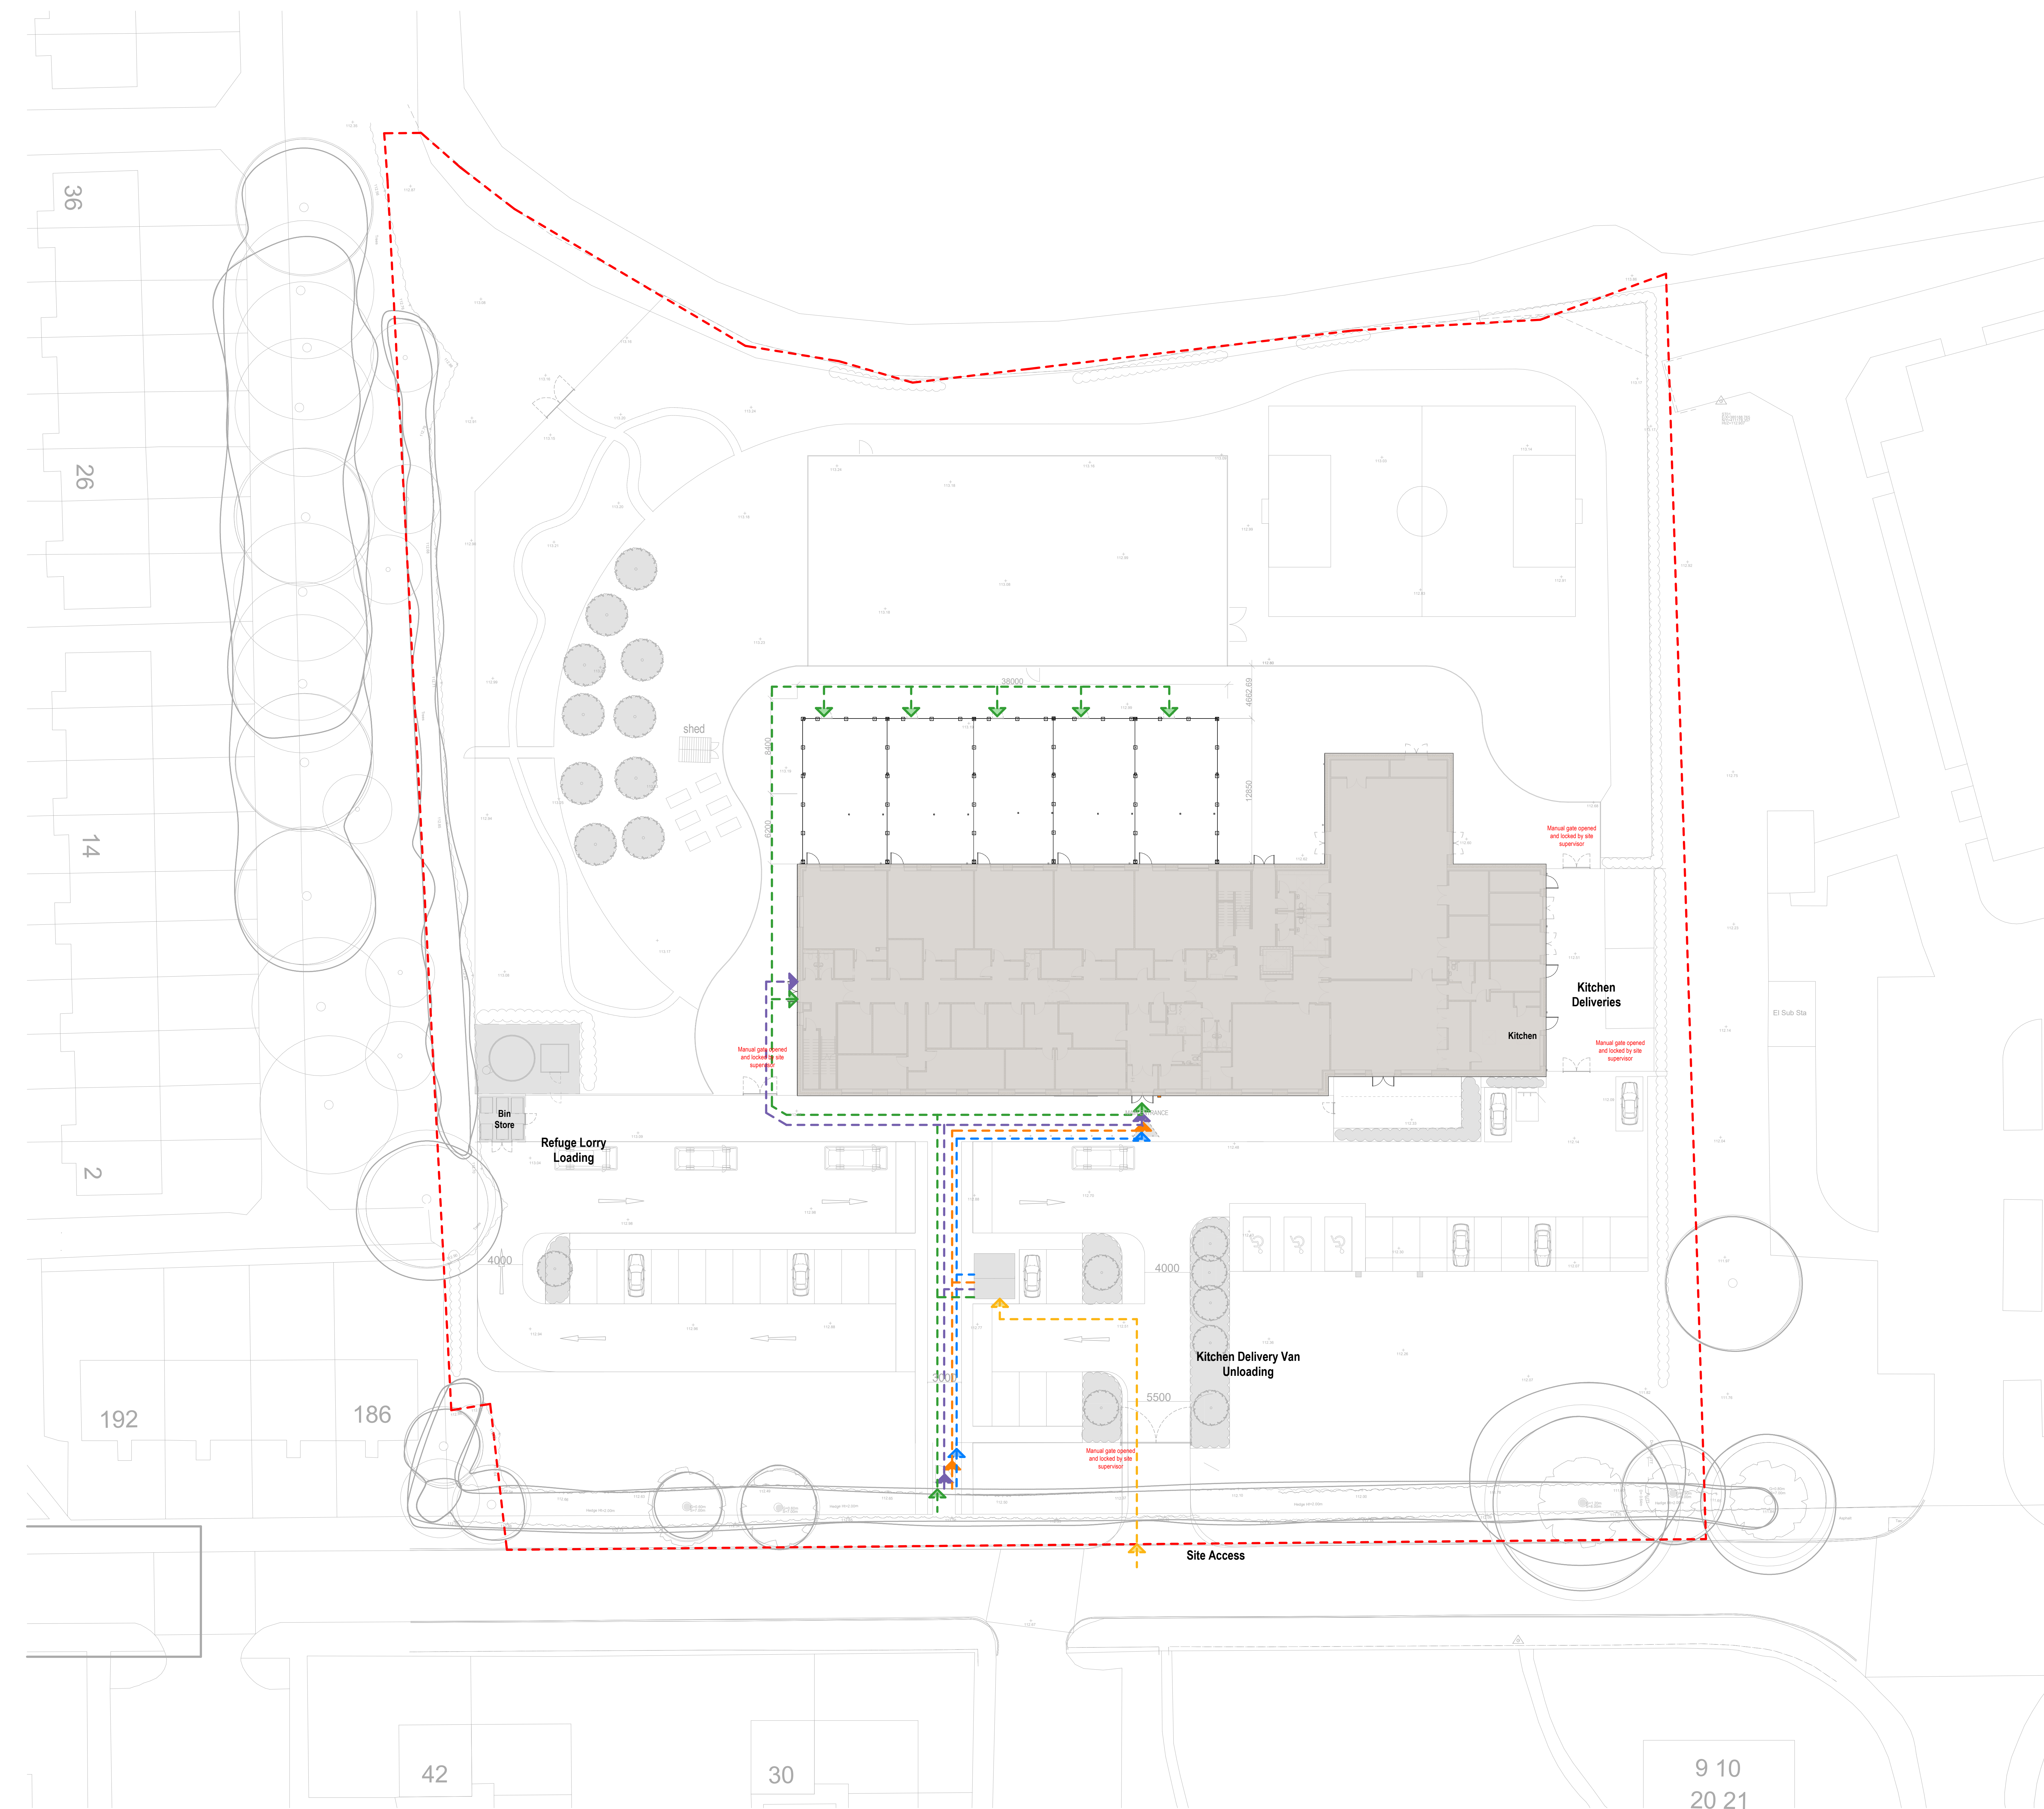

KEY:

- Pedestrian Access - Pupils
- Pedestrian Access - Cyclists
- Pedestrian Access - Staff
- Pedestrian Access - Visitors
- Pedestrian Access - Community

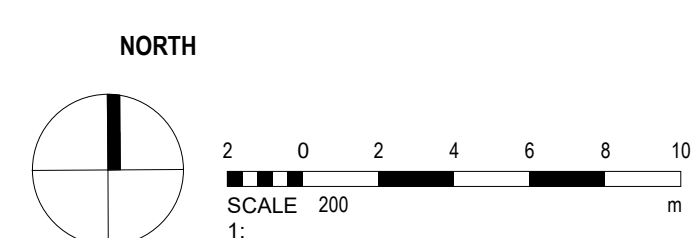

elliswilliams

Project Number: 2718
Project Name: FS0911 Rochdale SEND

Drawing Status: S3
Drawing Number: **FS0911- EWA- ZZ- ZZ- D- A- 0422**
Drawing Name: Access Strategy 02
Date: 06/09/23
Drawn By: JC

Rev: P1
Scale: 1 : 200
A0

Wellfield Chester Road Preston Brook WA7 3BA
T: 01928 752200 E: info@ewa.co.uk W: ewa.co.uk