
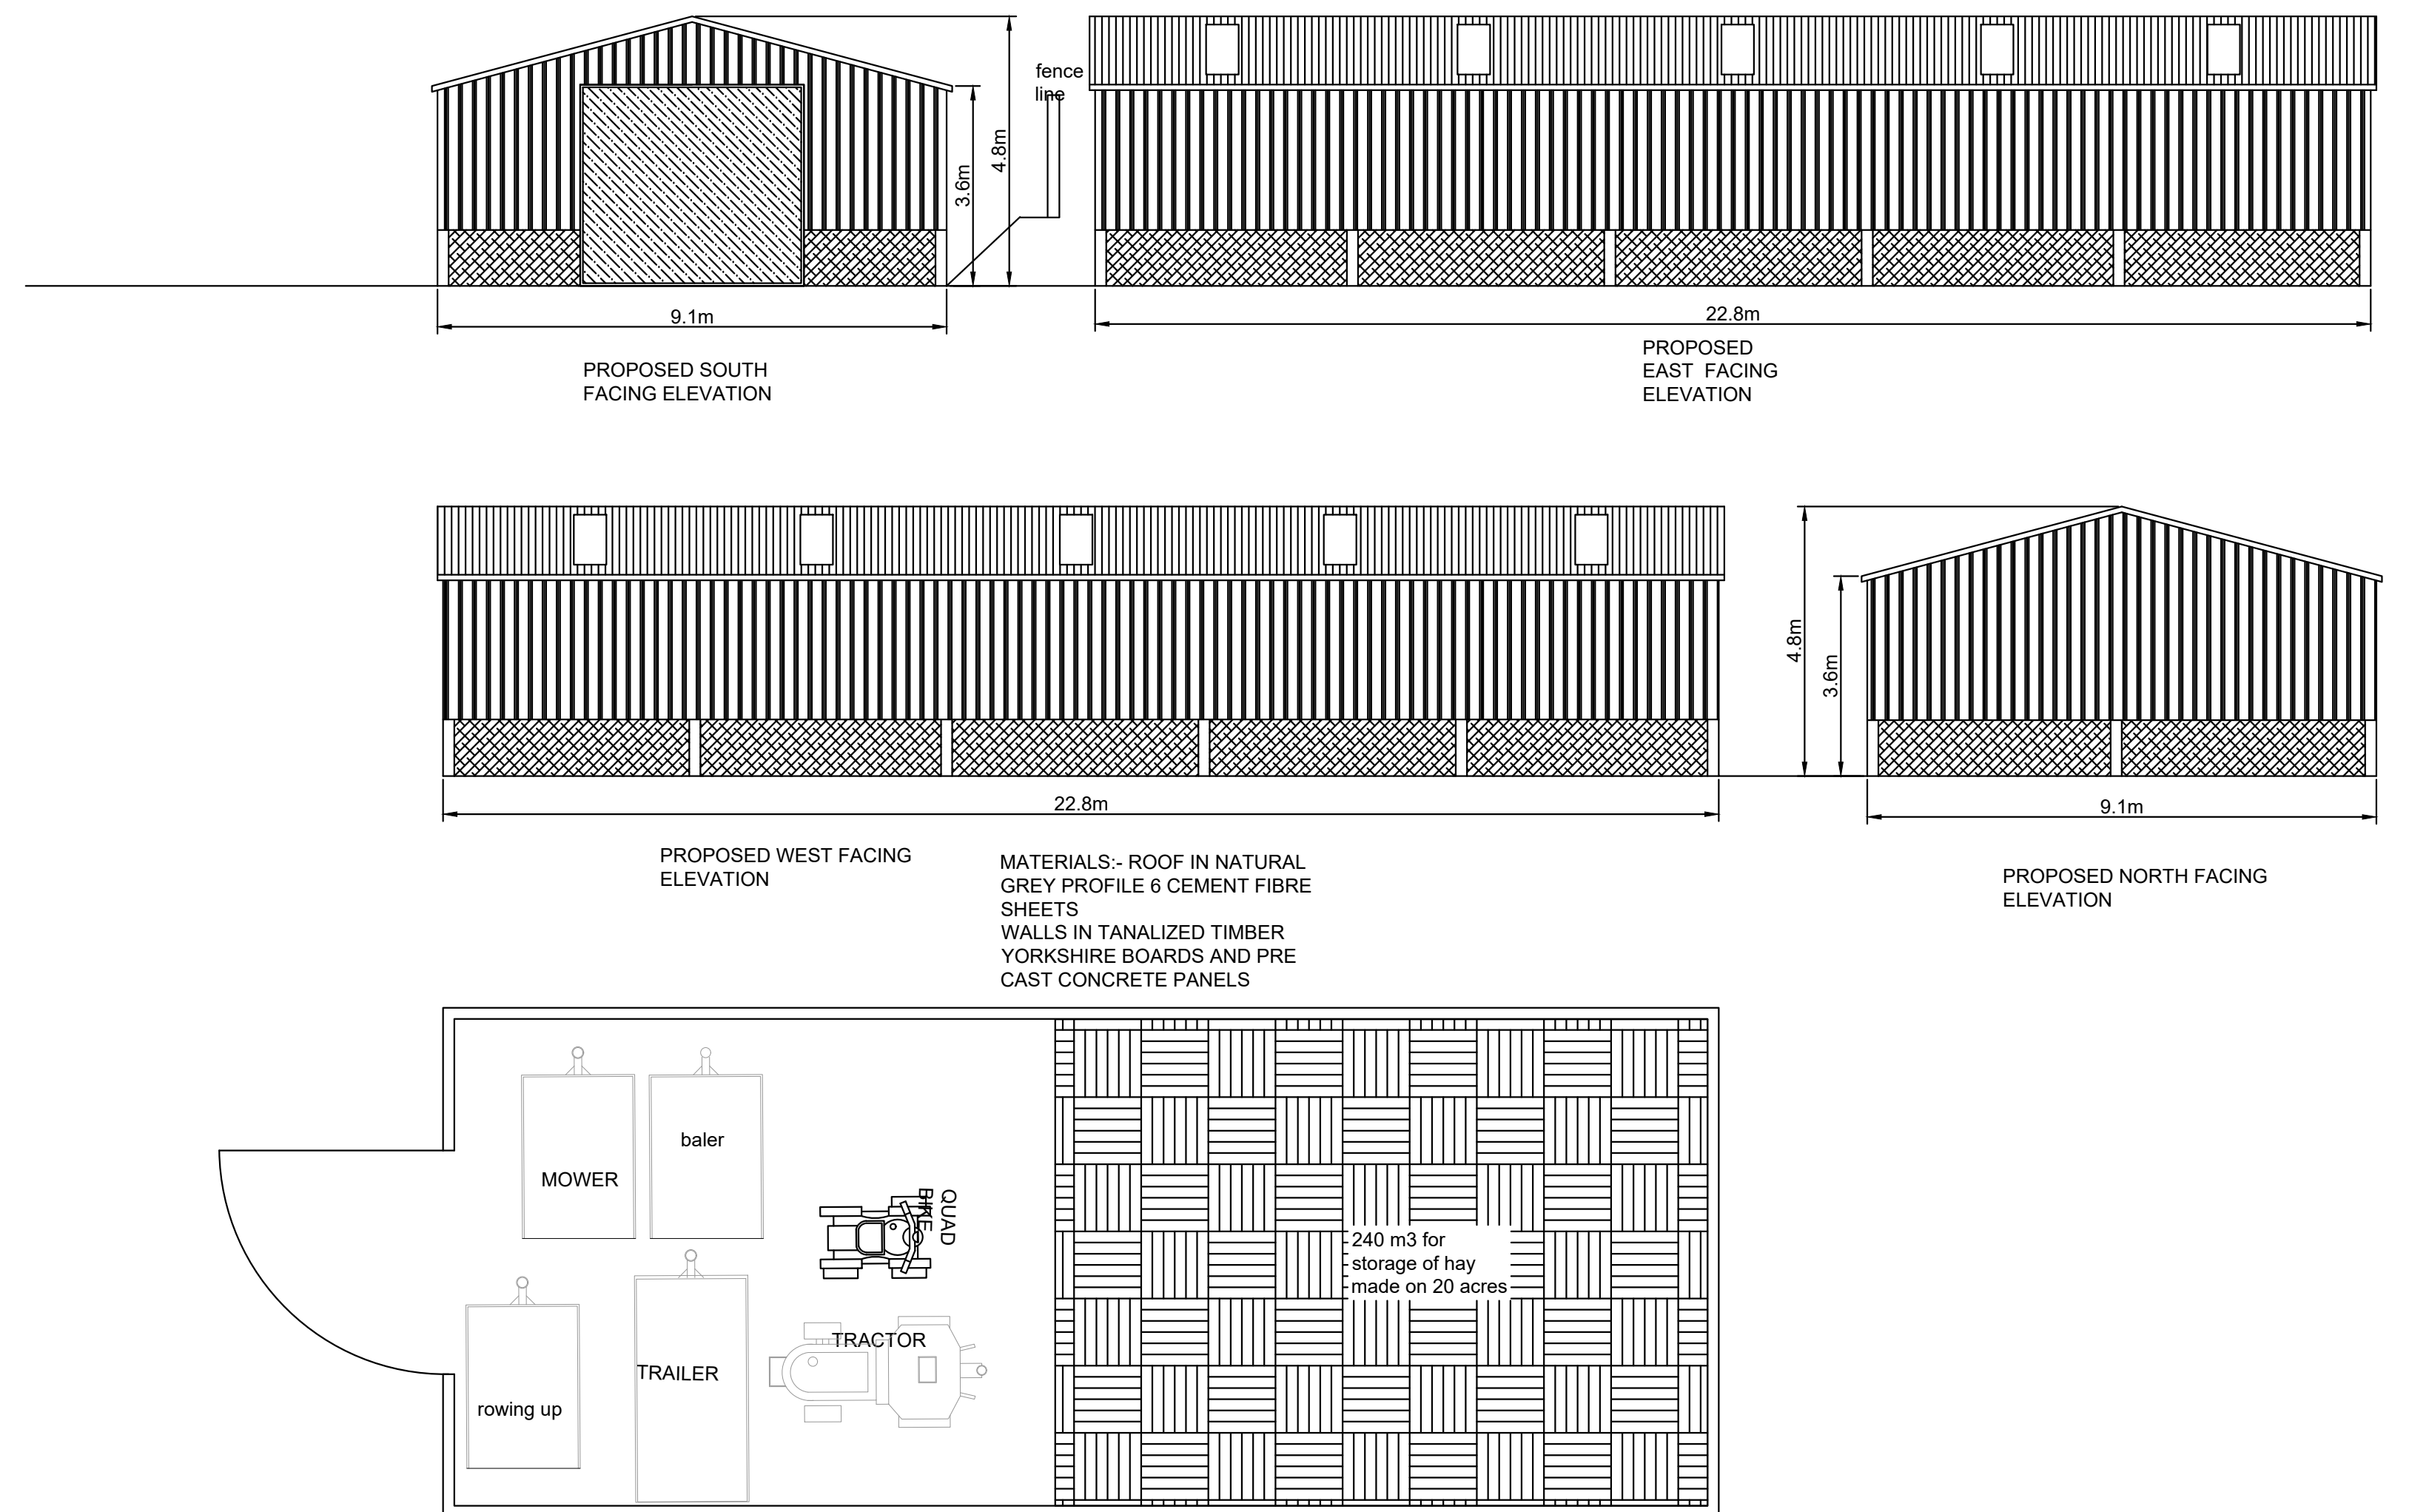


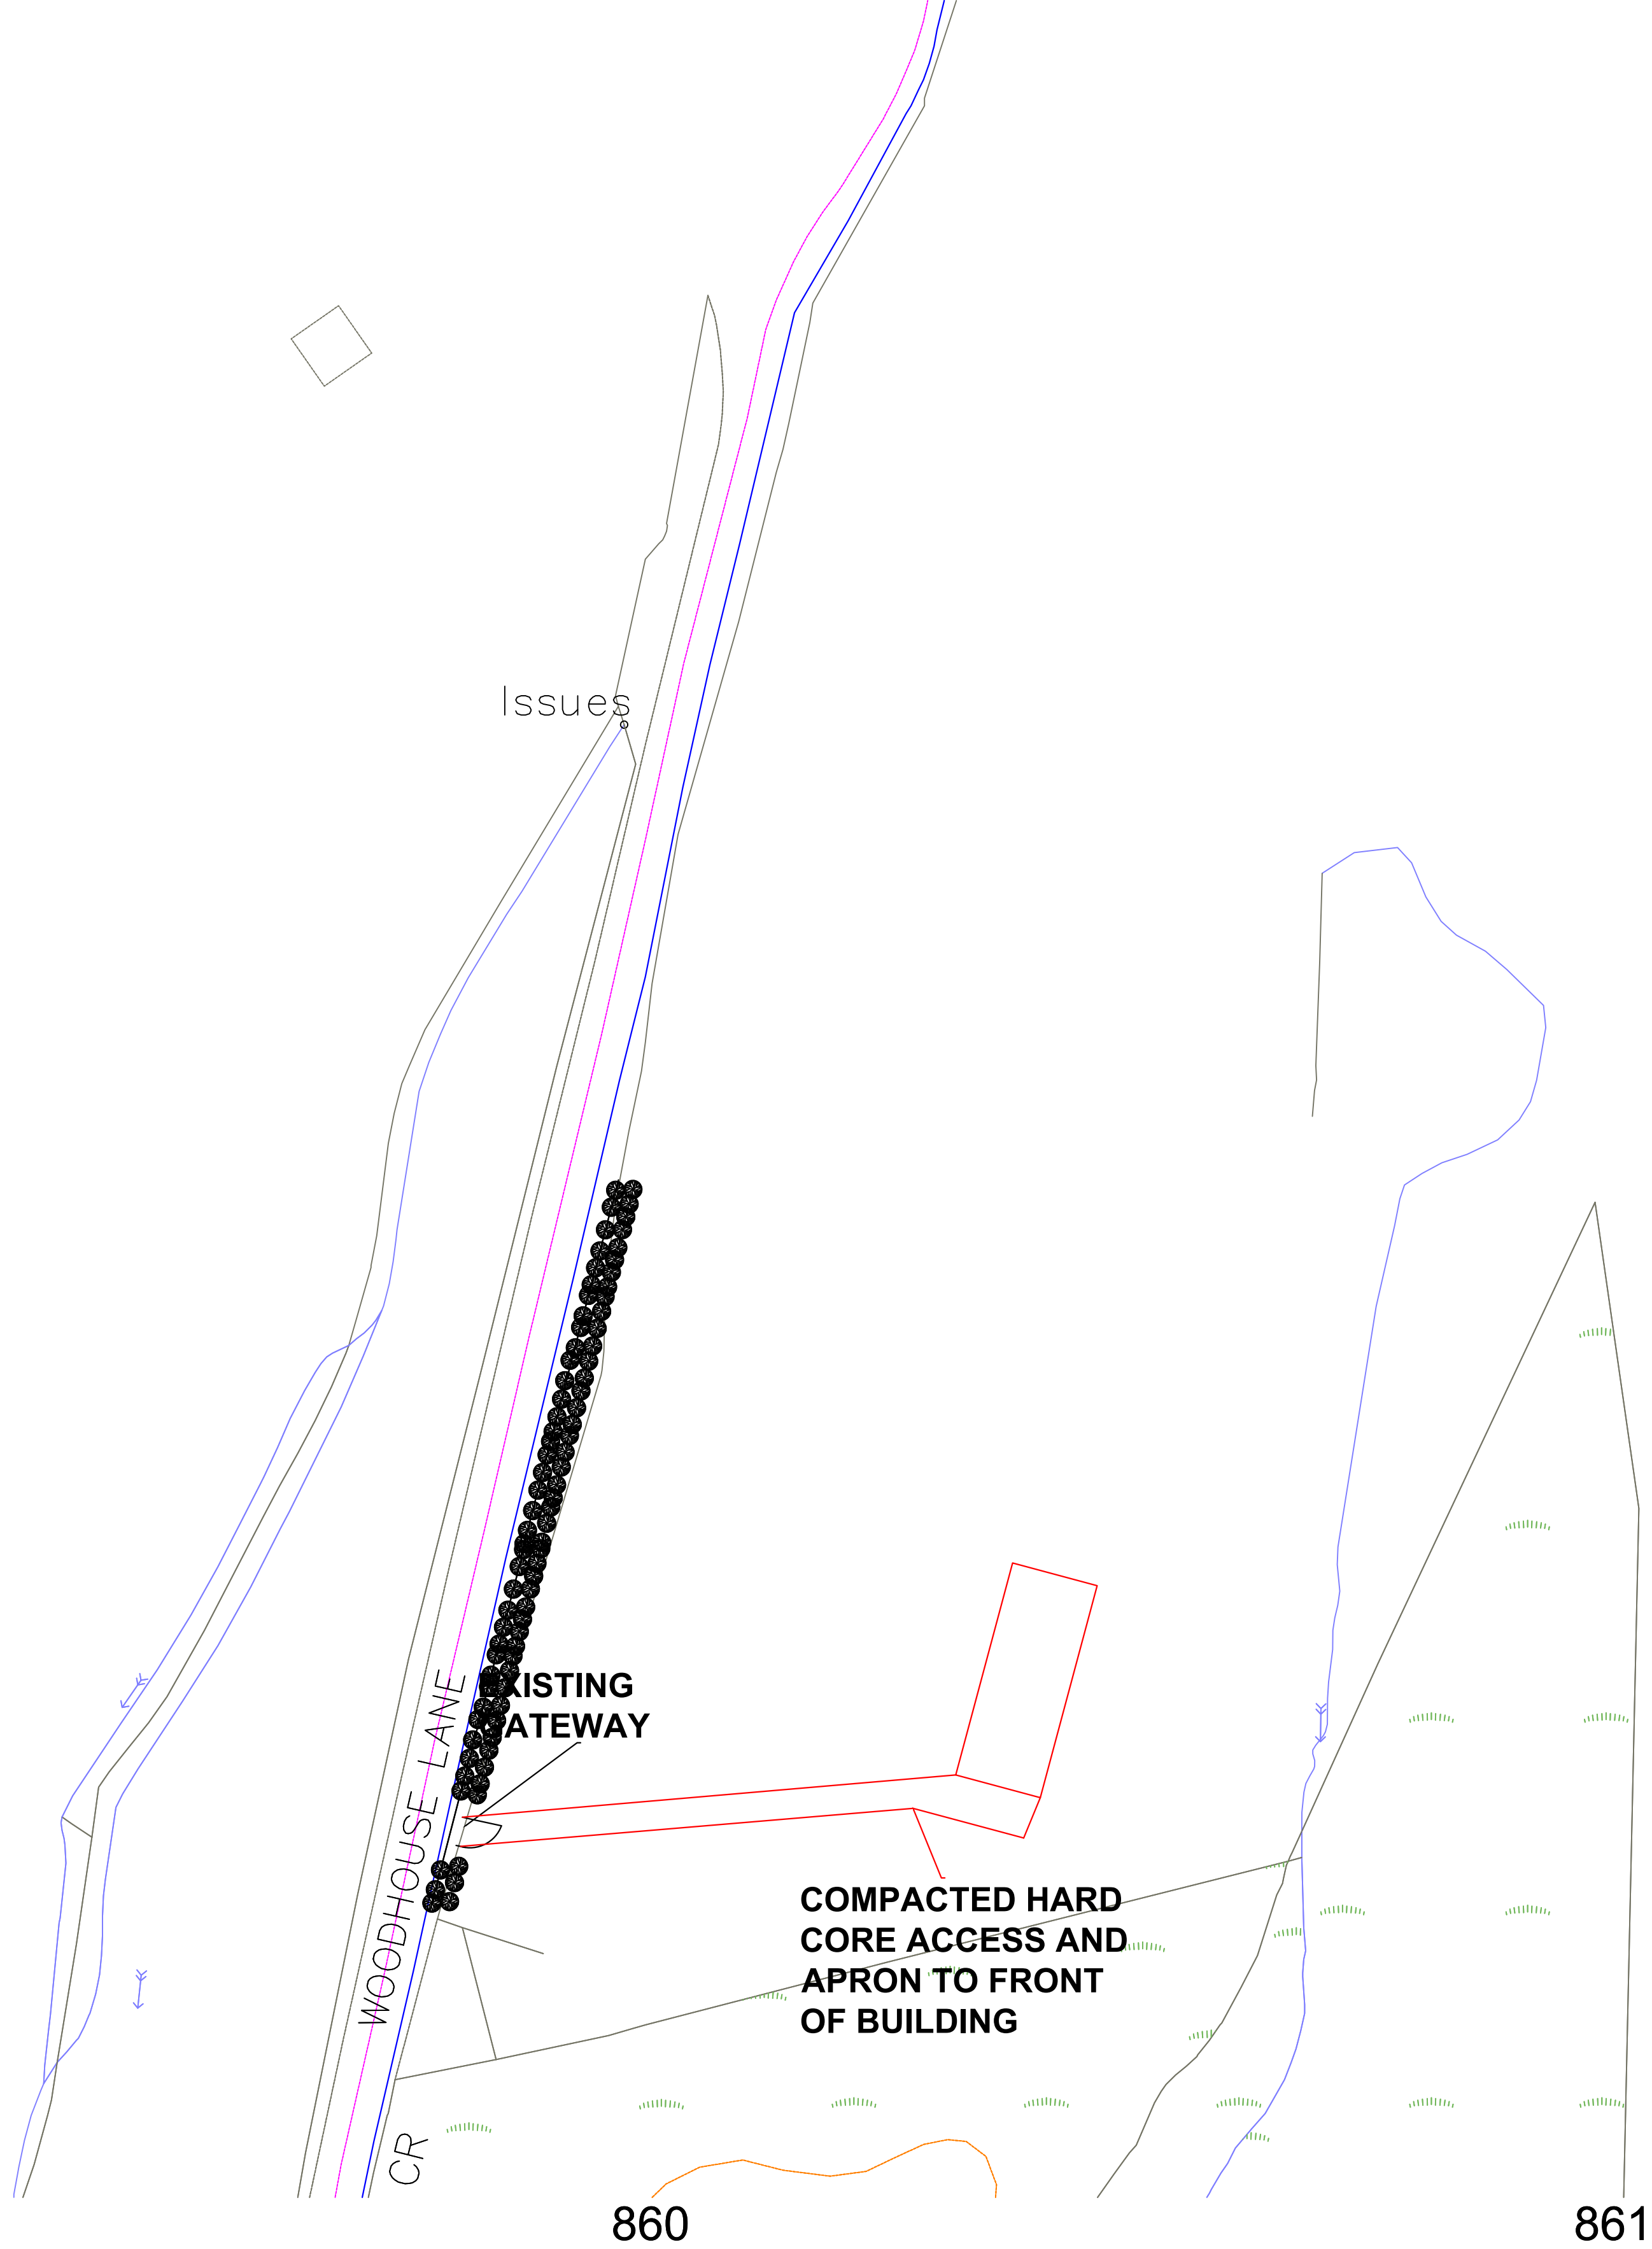

DRAWN BY: Office A, Bradley Hill Farm Cloughton-on-Brook, Preston. PR30GA Telephone 01995 640135 Mobile 07813 296 287 e-mail: mel@mlplanning.co.uk	CLIENT: MR J SPENCE PROJECT :PRIOR NOTICE AGRICULTURAL STORAGE BUILDING LOCATION: LAND TO THE EAST OF WOODHOUSE LANE, NORDEN, ROCHDALE OL12 7TB	DATE: 5TH JUNE 2023 DWG NO. MLJS/6225 SCALE: 1:100 & 1:500 A1
---	--	--