

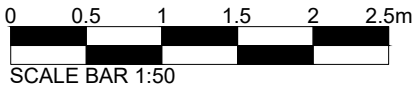


The Garth - Plans

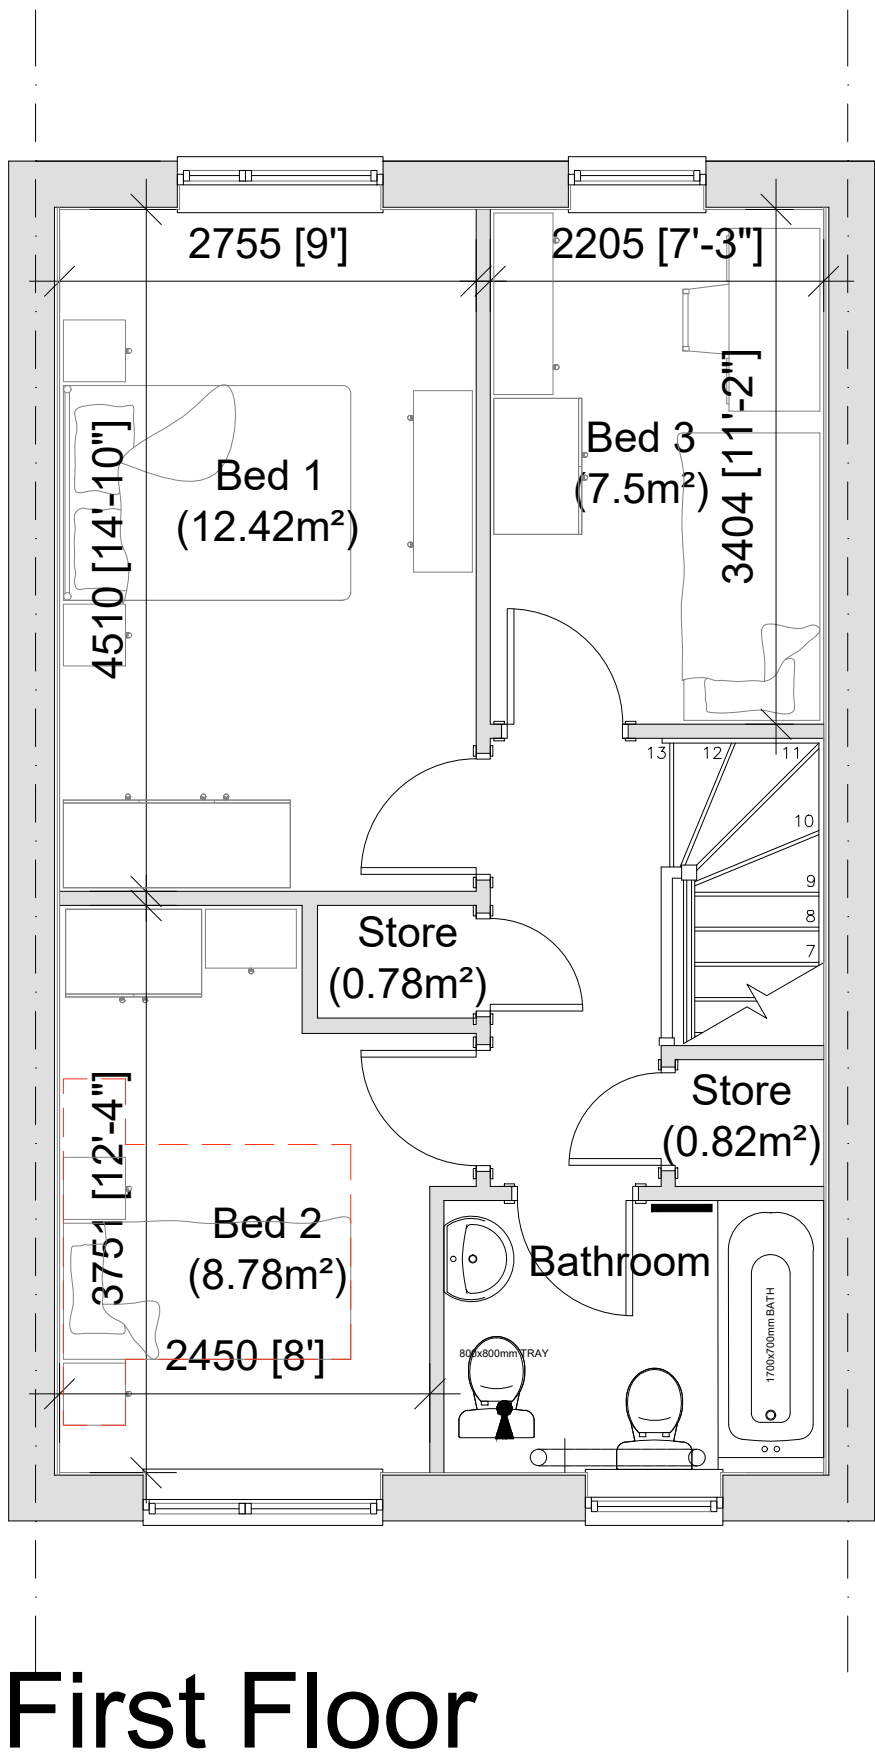

THIS HOUSETYPE
CONFORMS TO THE
REQUIREMENTS OF
THE NDSS 3B4P

(DASHED RED LINE DENOTES POTENTIAL
DOUBLE BED SPACE OUTSIDE OF THE
PARAMETERS OF NDSS)

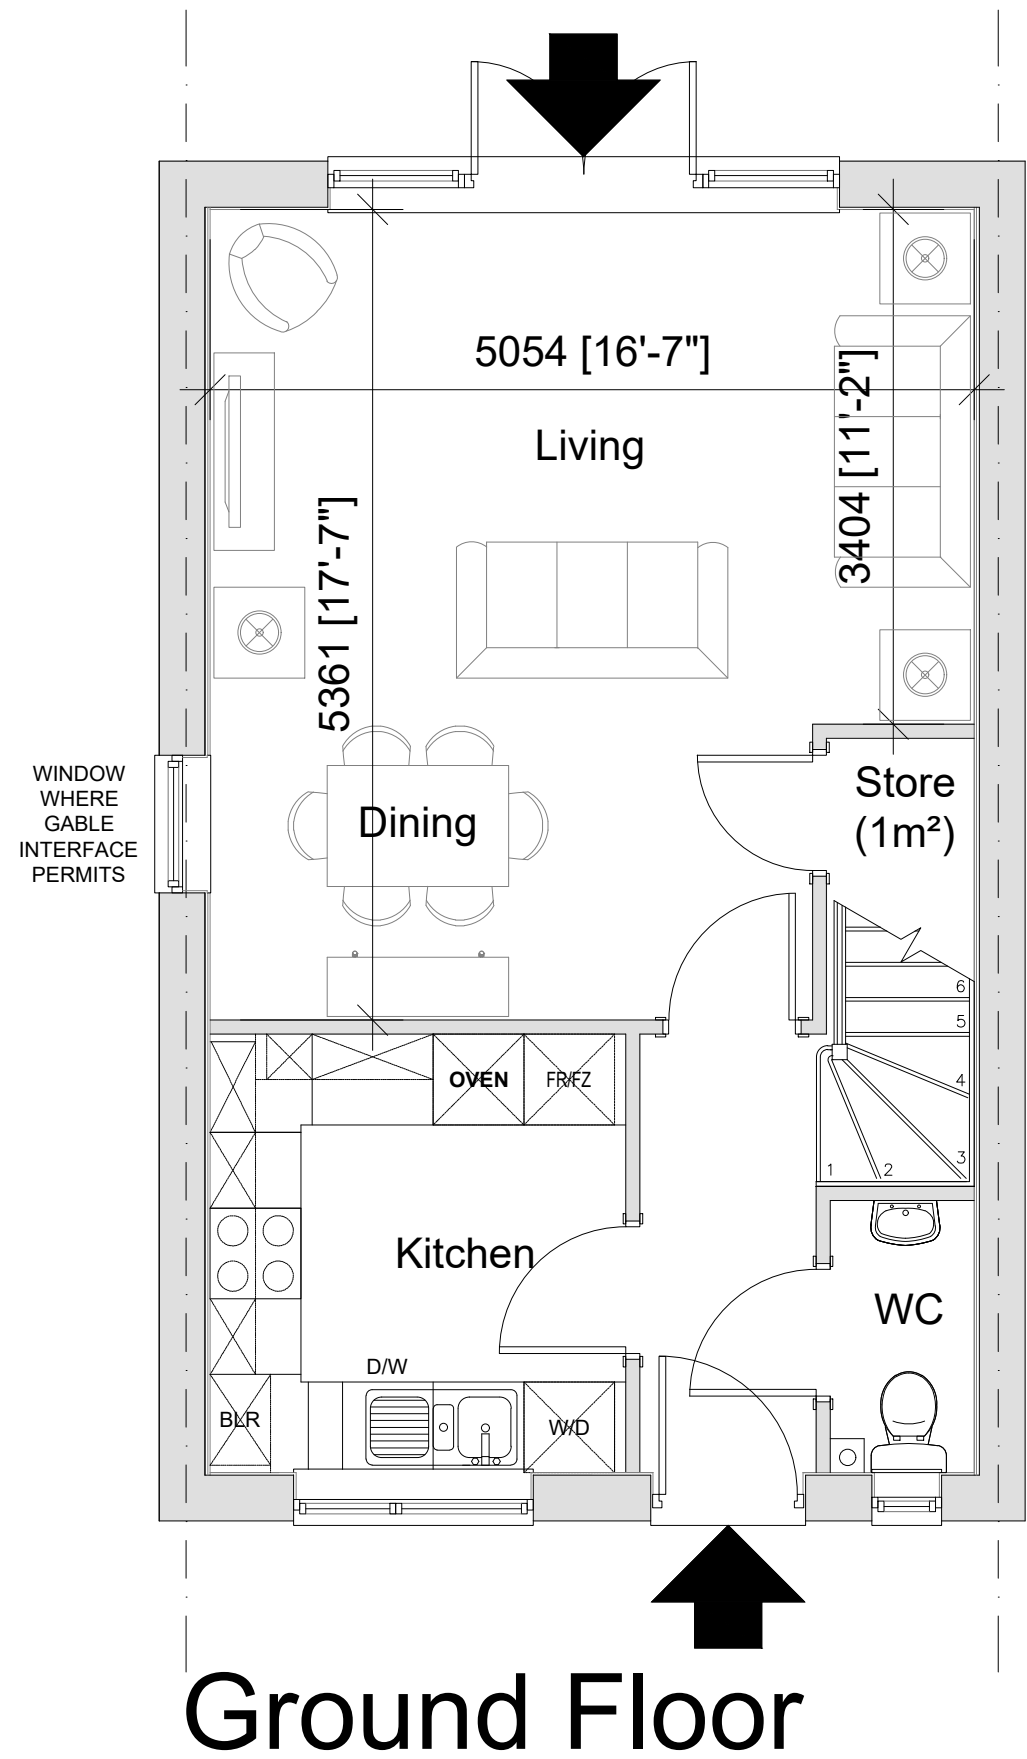

1st Floor, 103 Dalton Avenue, Birchwood Park,
Warrington WA3 6YE
T: 01925 363108 W: www.kellenhomes.com



KELLEN
HOMES