
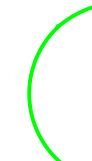
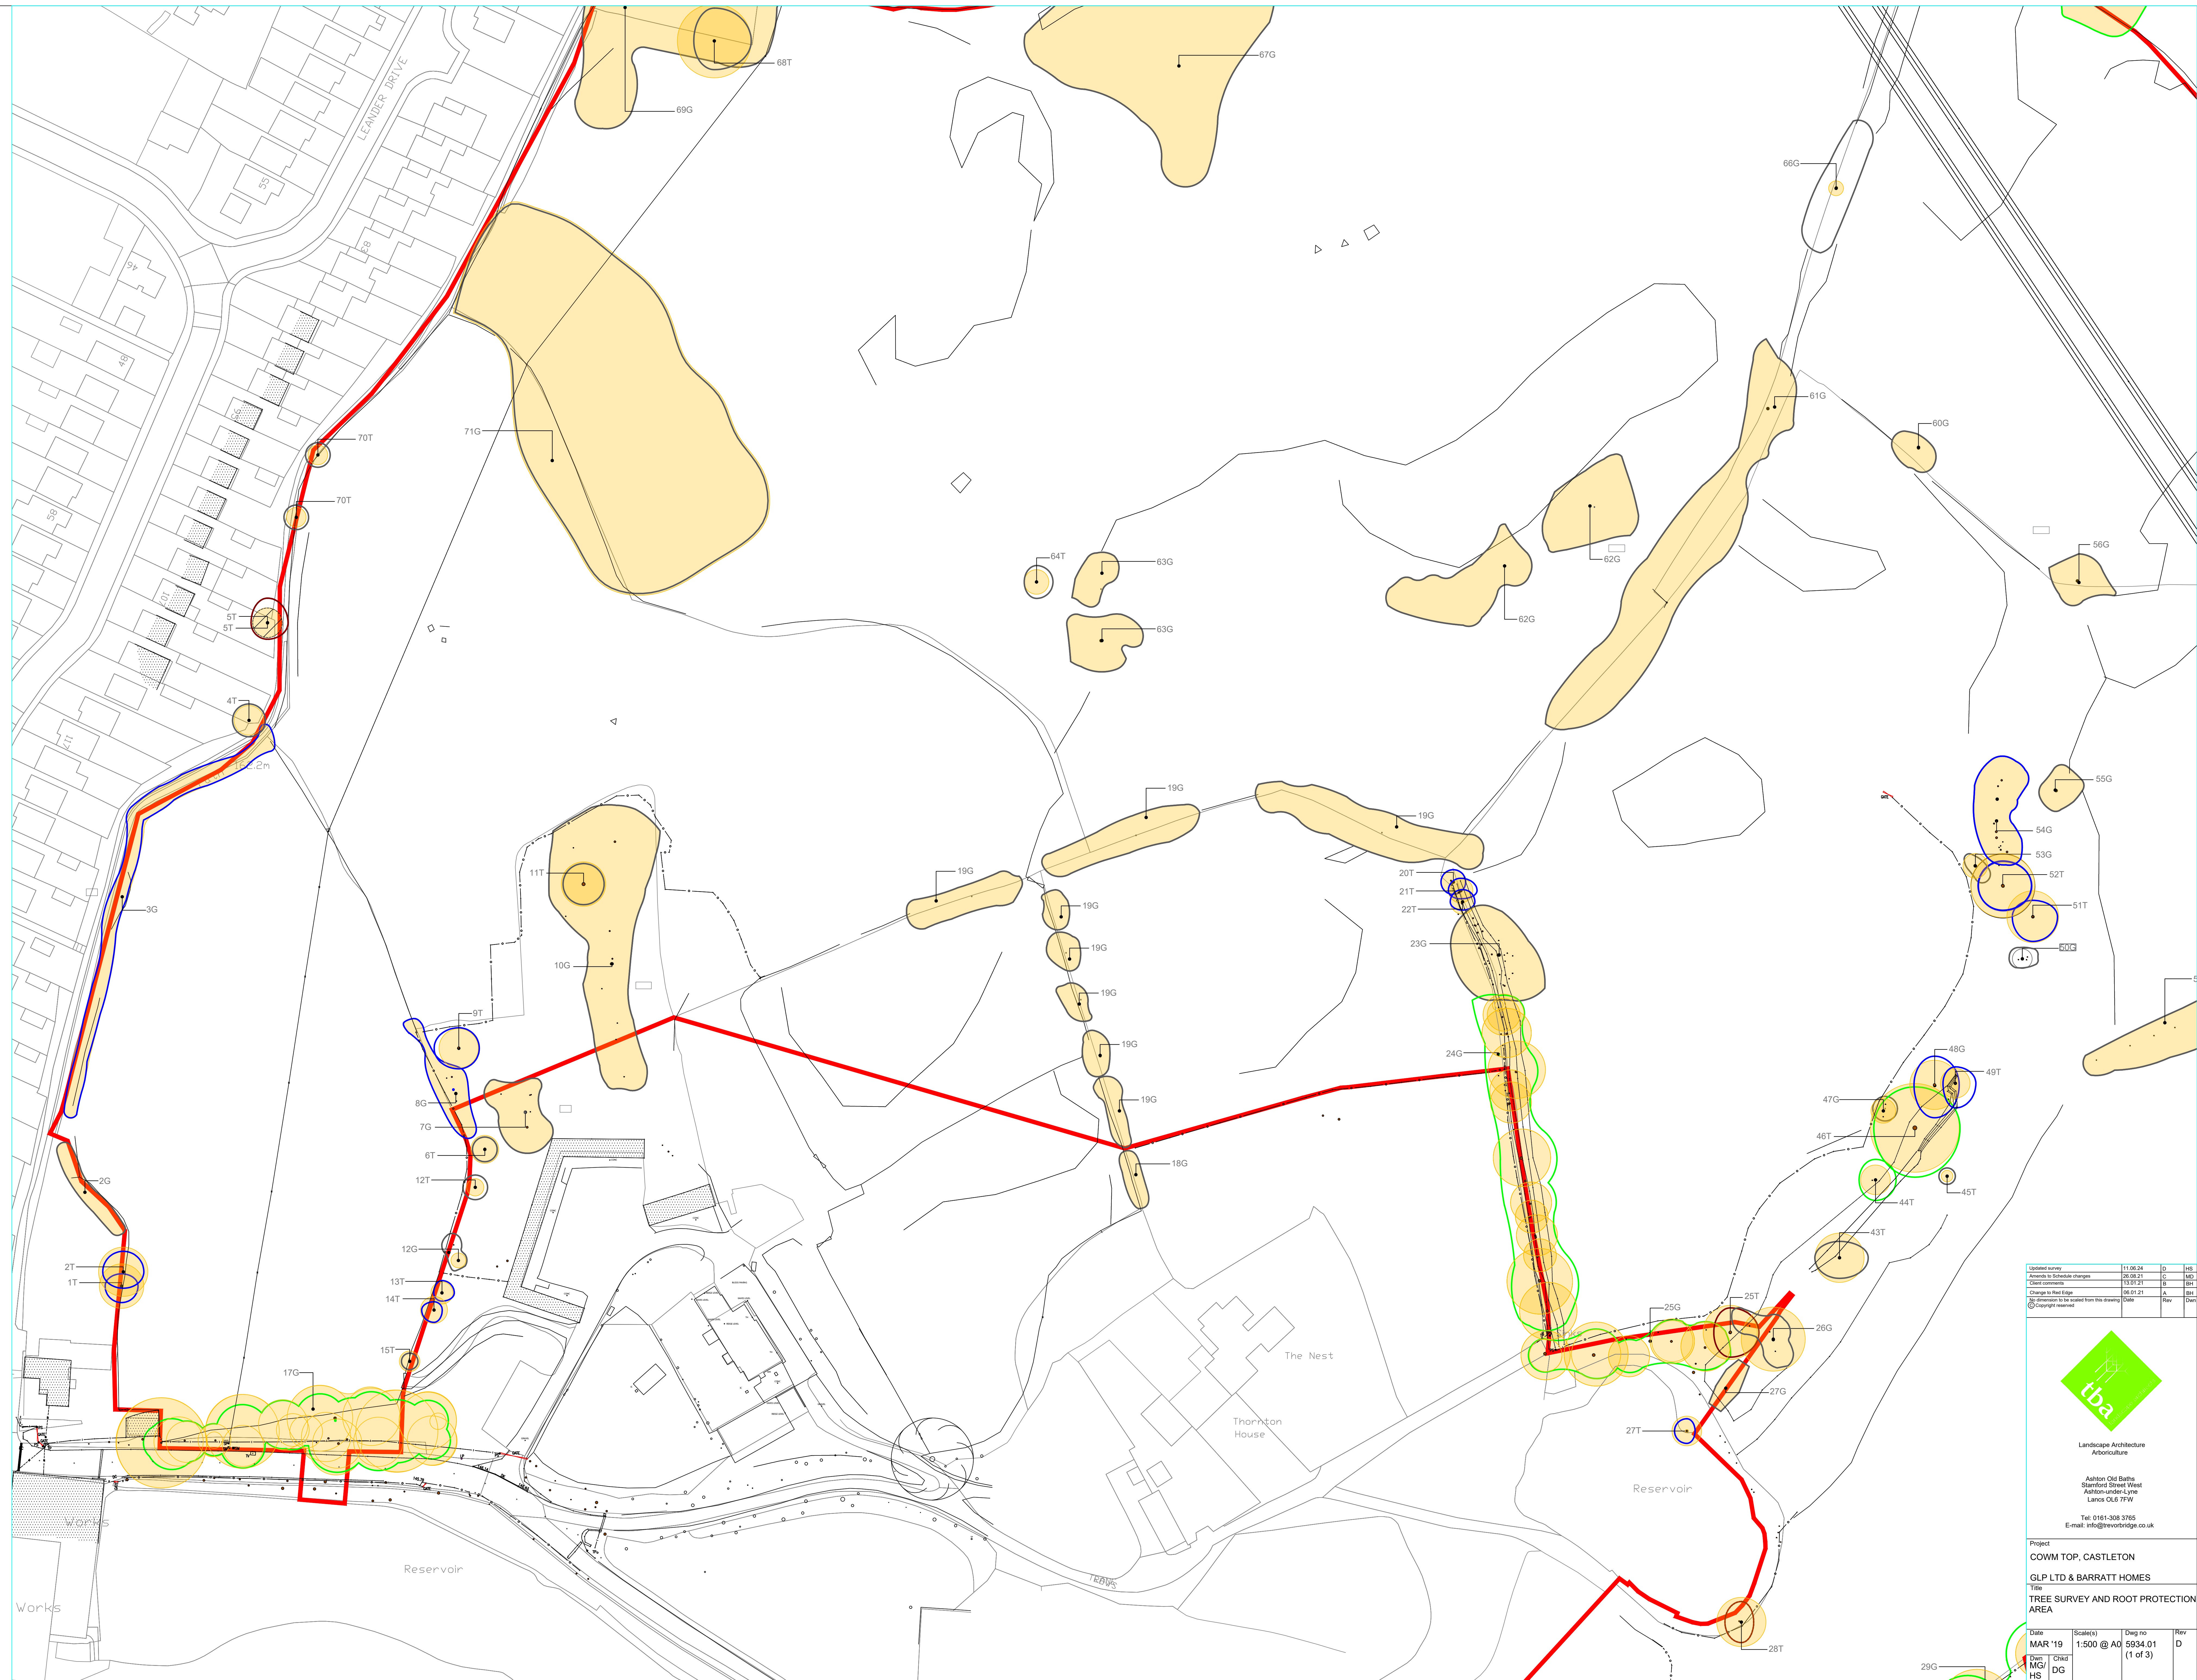


Tree Schedule		Tree Number	Species	RPA Radius	Category
1G	21	1	Hawthorn, Elderberry, whitebeam and Wild Cherry	1.4m	B1
				1.8m	C1
2T	21	2	Sycamore	6m	B2
3T	40	3	Spindle, Nettle		B3
4T	41	4	Sycamore	3.6m	C1
5T	48	5	Oak	3.6m	C1
6T	61	6	Rosin, Group of	4.2m	C1
7G	62	7	Goat Willow and Hawthorn	1.8m	C1
8G	21	8	Goat Willow and Hawthorn		
9T	21	9	Willow and Hawthorn	3.6m	B2
10G	21	10	Willow, ash and Hawthorn	1.8m	C1
11T	21	11	Goat Willow, 5.4m		C1
12G	21	12	Hawthorn	1.8m	C1
13T	21	13	Turkey Oak	4.2m	C1
14T	21	14	Sycamore	2.7m	B2
15T	21	15	Sycamore	3.3m	B2
16T	21	16	Mixed Species	4.2m	C1
17G	21	17	Goat Willow	7.2m	A3
18G	21	18	Goat Willow, 4.8m		C2
19G	21	19	Field boundary remnants	3m	C2
20T	21	20	Common Oak	3m	B2
21T	21	21	Common Oak	3m	B2
22G	21	22	Common Oak	3m	B2
23T	21	23	Goat Willow	3.6m	C1
24G	21	24	Row of Common Oak	7.2m	A3
25G	21	25	Mixed Species		A2
26T	21	26	Goat Willow and Hawthorn	6.6m	C1
27G	21	27	Goat Willow and Hawthorn	7.8m	C3
28T	21	28	2x Crack Willow and 1x Horse Chestnut		
29T	21	29	2x Ash, 1x Alder	3.6m	B1
30G	21	30	Mixed Species	1.8m	C1
31G	21	31	Sycamore	3.6m	A3
32T	21	32	Goat Willow	4.5m	C3
33G	21	33	Sycamore	2.7m	C1
34H	21	34	Sycamore Hawthorn Hedge	2.4m	C2
35G	21	35	Group of Goat Willow, Elderberry, whitebeam and single Birch	3m	B2
36T	21	36	Larch	1.9m	C1
37G	21	37	Mixed Species	4.2m	B2
38G	21	38	Mixed Species	3.6m	B2
39G	21	39	Mixed Species	3m	B2
40G	21	40	Group of Elm	4.2m	C1
41T	21	41	Ash	3.6m	C1
42G	21	42	Mixed Species	3.6m	B2
43T	21	43	Goat Willow	6m	C3
44T	21	44	Common Oak	3.6m	A2
45T	21	45	Elderberry	1.4m	C3
46T	21	46	Common Oak	10.8m	A3
47G	21	47	2x Hawthorn	3m	B1
48G	21	48	Hawthorn, Silver Birch and Goat	6m	B2
49T	21	49	Willow	3.6m	B2
50T	21	50	Silver Birch	5.3m	B2
52T	21	52	Goat Willow	7.8m	B3
53G	21	53	2x Hawthorn	3m	C2
54G	21	54	Group of Silver Birch	9.3m	B2
55G	21	55	Goat Willow and Hawthorn	5.7m	C2
56G	21	56	Goat Willow	4.1m	C3
57G	21	57	Hawthorn	1.8m	C3
58T	21	58	Common Oak	6.3m	A2
59H	21	59	Oak	2.4m	C2
60G	21	60	Hawthorn Hedge	2.4m	C2
61G	21	61	Goat Willow	1.8m	C2
62G	21	62	Self seeded Hawthorn	1.2m	C3
63G	21	63	Goat Willow	2.1m	C1
64T	21	64	Hawthorn	3m	C1
65G	21	65	Mixed Species	4.2m	A2
66G	21	66	Row of Hawthorn	1.8m	C2
67G	21	67	Goat Willow	2.1m	C2
68T	21	68	Goat Willow	2.4m	C1
69G	21	69	Mixed Species	3m	C2
70T	21	70	Wild Cherry	2.4m	C1
71G	21	71	Common Oak, Bramble and Gorse	1.2m	C3
72G	21	72	Goat Willow and Hawthorn	1.2m	C1
73T	21	73	Common Oak	4.8m	B1
74T	21	74	Woodland Asp	4.8m	A3

KEY	
	ROOT PROTECTION AREA
	CATEGORY A
	CATEGORY B
	CATEGORY C
	CATEGORY U

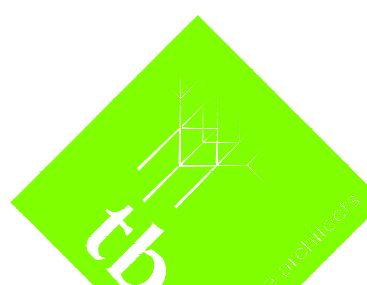

Updated survey	11.06.24	D	HS
Amends to Schedule changes	26.08.21	C	MD
Client comments	13.01.21	B	BH
Change to Red Edge	06.01.21	A	BH
No dimension to be scaled from this drawing	Date	Rev	Dwn
© Copyright reserved			

Landscape Architecture
Architect@tbs.com

Ashton Old Baths
Stamford Street West
Ashton-under-Lyne
Lancs OL6 7FW

Tel: 0161-308 3765
-mail: info@trevorbridge.co.uk

OP, CASTLETON
& BARRATT HOMES
URVEY AND ROOT PROTECTION

Date	Scale(s)	Dwg no	Rev
MAR '19	1:500 @ A0	5934.01 (1 of 3)	D
Dwn MG/ HS	Chkd DG		