


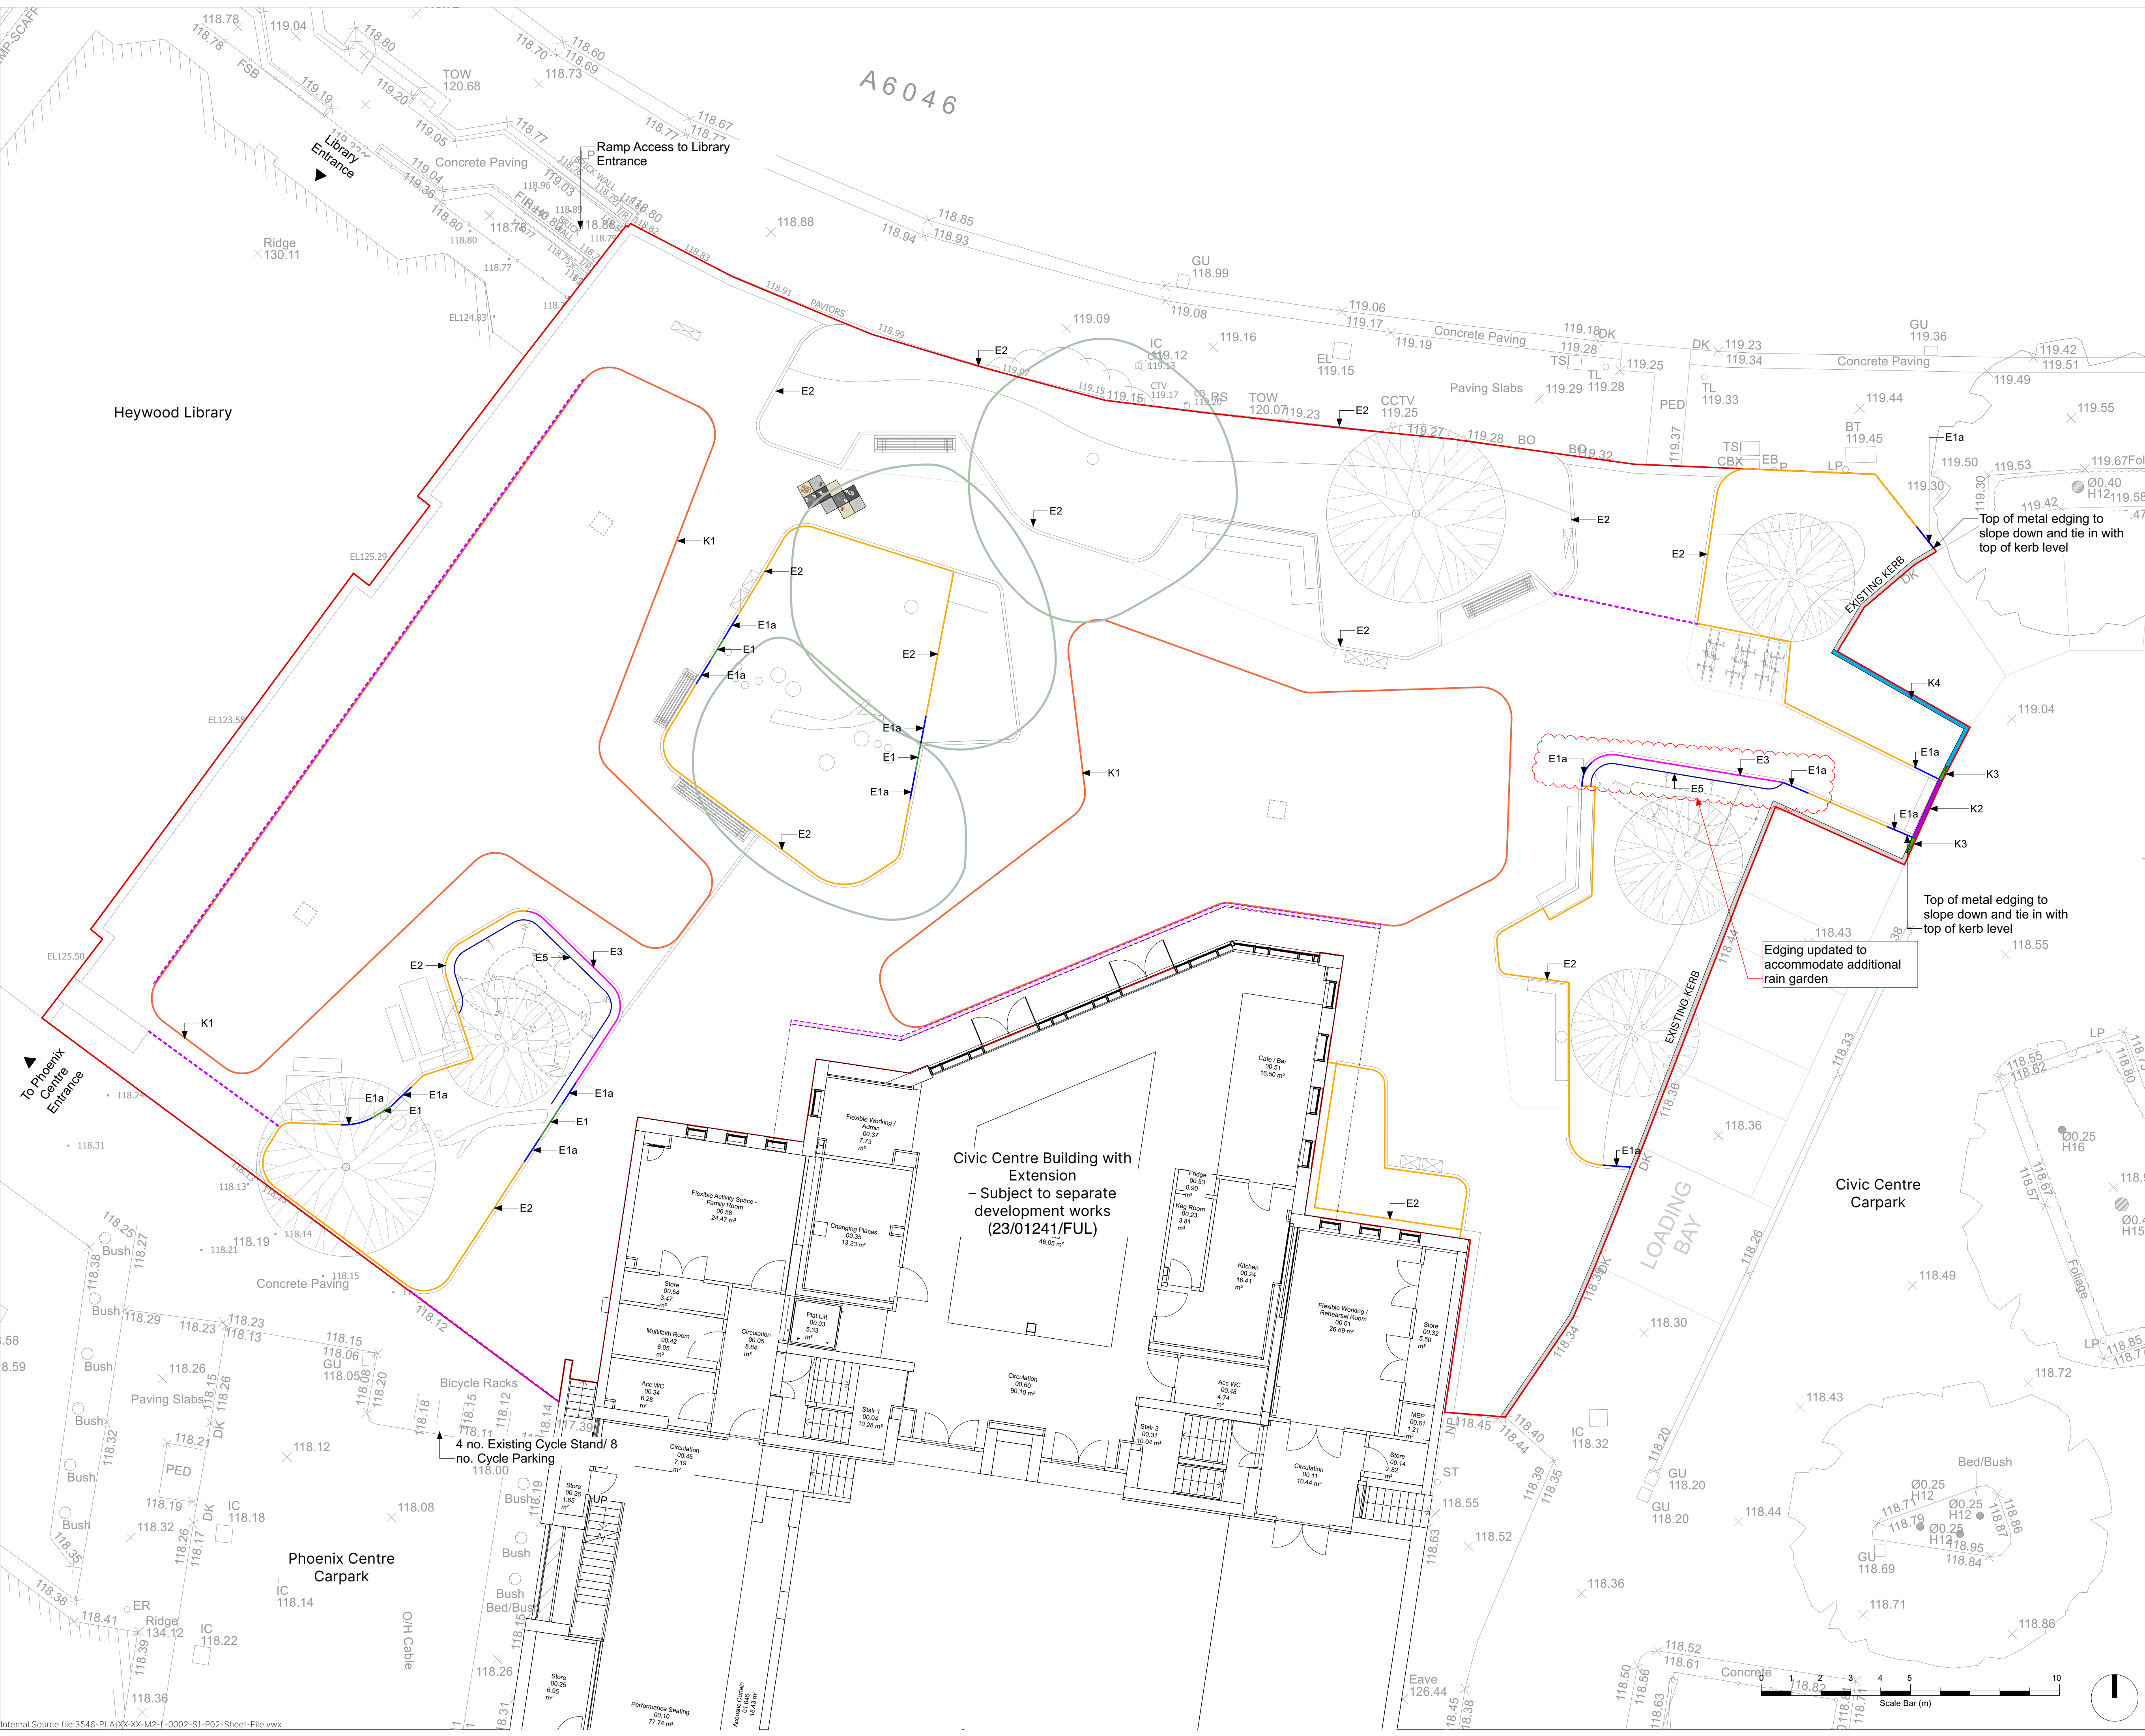

© This drawing is copyright protected and may not be reproduced in whole or part without written authority from the owner.

NOTES:

1. Do not scale from this drawing; always work to noted dimensions.
2. Always work to noted dimensions.
3. All dimensions are in millimetres unless otherwise stated.
4. All setting out, levels and dimensions to be agreed on site.
5. The dimensions of all materials must be checked on site before laid out.
6. This drawing must be read with the relevant specification clauses and detail drawings.
7. Order of construction and setting out to be agreed on site.

KEY

Development Boundary

Supplier: Hardscape or equal and approved.
Other: With engraved pattern. Refer to drawing 3546-PLA-XX-XX-DR-L-5003 for details.
Note: to withstand loading for vehicle movement

E1

Flush Metal Edging
Refer to specification Q10251 for details.
Product: Urban metal edge or equal and approved.
Material: PPC Steel
Size: H150 x L 2400 x Thickness 6mm
Supplier: Kinley or equal and approved
Laid: Flush

E1a

Transition Metal Upstand Edging
Refer to specification Q10252 for details.
Product: Urban metal edge or equal and approved.
Material: PPC Steel
Size: H150 x L 2400 x Thickness 6mm
Supplier: Kinley or equal and approved
Laid: 100mm upstand
Other: With 25mm top return

E2

Metal Upstand Edging
Refer to specification Q10253 for details.
Product: Urban metal edge or equal and approved.
Material: PPC Steel
Size: H250 x L 2400 x Thickness 6mm
Supplier: Kinley or equal and approved
Laid: 100mm upstand
Other: With 25mm top return

E3

Metal Upstand (Hit & Miss) Edging
Refer to specification Q10252 for details.
Product: Rainedge or equal and approved.
Material: PPC Steel
Size: H250 x L 2400 x Thickness 6mm
Supplier: Kinley or equal and approved
Laid: 100mm upstand
Other: With 25mm top return

E5

Plastic Edging Stripe
Refer to specification Q10255 for details.
Product: EcoGrid 800mm Flexible Plastic Lawn Edging System or equal and approved.
Size: H60 x L 800 x Thickness 4mm
Supplier: Start Safety or equal and approved.
Laid: Flush to top of mulch and gravel finish level

K1

Flush Granite Pin Kerb
Refer to specification Q10256 for details.
Product: Apenninada or equal and approved.
Size: W 50 x L 1000 x D 150 mm
Finish: Flamed
Supplier: Hardscape or equal and approved.
Laid: Single row soldier course

K2

Concrete Flush Kerb
Refer to specification Q10257 for details.
Product: Concrete kerb to match adjacent existing kerbs.
Size: Dimension to match adjacent existing kerbs.
Supplier: TBC

K3

Concrete Transition Kerb
Refer to specification Q10258 for details.
Product: Concrete kerb to match adjacent existing kerbs.
Size: Dimension to match adjacent existing kerbs.
Supplier: TBC

K4

Concrete Upstand Kerb
Refer to specification Q10259 for details.
Product: Concrete kerb to match adjacent existing kerbs.
Size: Dimension to match adjacent existing kerbs.
Supplier: TBC
Laid: Upstand to tie in with adjacent existing kerbs.

Drainage Channel
to engineers details.

P04	06/03/2025	As indicated	YH	YH
P03	24/02/25	Stage 4 Issue (updated)	MB	YH
P02	19/02/25	Stage 4 Issue (scale update)	MB	YH
P01	14/02/25	Stage 4 Issue	MB	YH
Revision	Date	Description	Drawn	Apprvd.

PLANIT

Manchester | London | Liverpool | Leeds | Standish

Manchester
2 Back Grafton Street
Altrincham
Cheshire
WA14 1DY

W: planit-ie.com
E: info@planit-ie.com
T: 0151 363 1230

Client
Rochdale Borough Council

Project
Heywood Civic Square

Drg Title
Edging General Arrangement Plan

Created on
03/01/25

Created by
MB

Approved by
SPL

Scale
1:100

Size
A1

Workstage
RIBA 4

Drg No.
3546-PLA-XX-XX-DR-L-1001

Suitability
S3

Revision
P04

© Planit I.E. Limited