


General Notes

All site dimensions shall be verified by the Contractor on site prior to commencing any works.

Do not scale from this drawing.


Only work to written dimensions.

This drawing is the property of Fletcher-Rae (UK) Limited (t/a Fletcher-Rae) and copyright is reserved by them. The drawing is not to be copied or disclosed by or to any unauthorised persons without the prior written consent of Fletcher-Rae (UK) Limited.

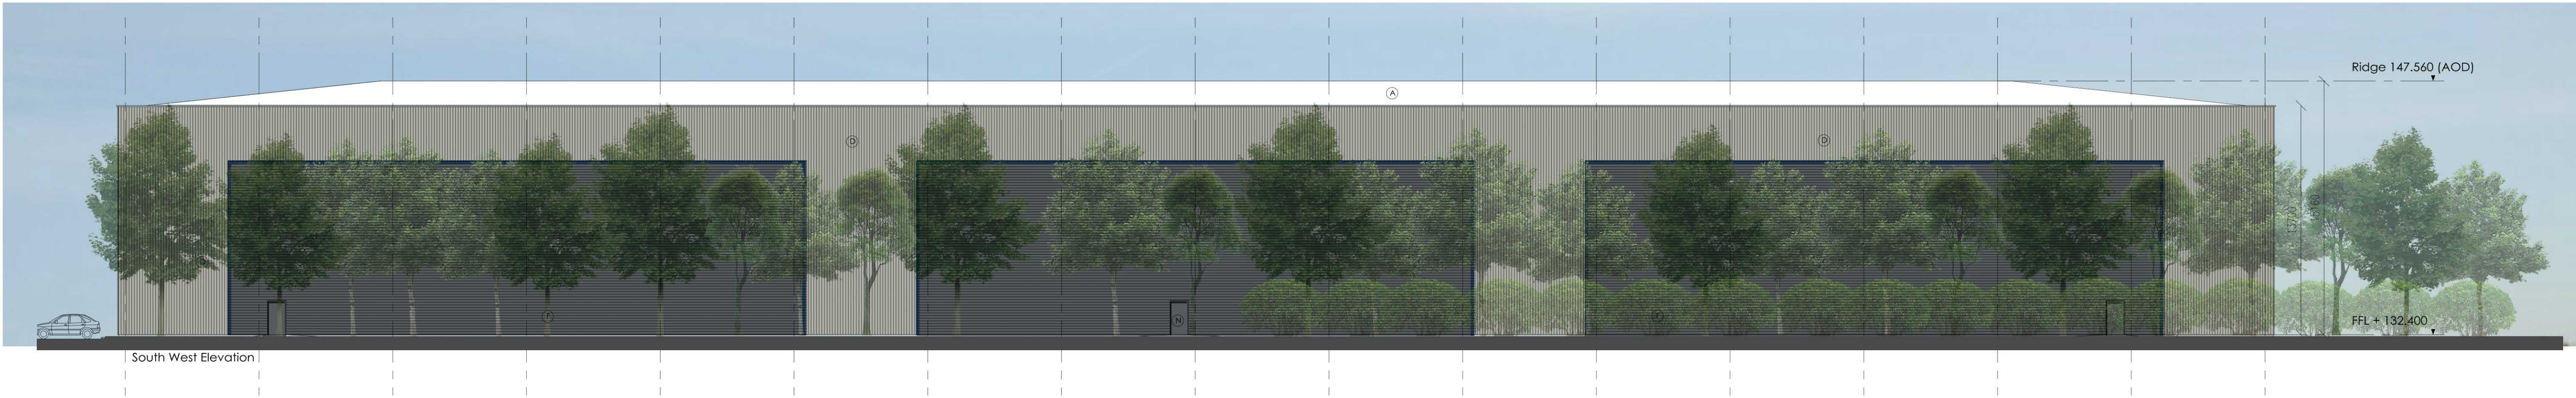

Materials Key:

- (A) HPS200 Ultra coated roof sheeting, 10-15% rooflights. Colour: Ral 7038 (Goosewing Grey)
- (B) Pre-finished insulated microrib composite panels. Colour: 7016 (Antracite)
- (C) Pre-finished insulated microrib composite panels. Colour: 7038 (Goosewing Grey)
- (D) Built-up Profiled cladding system with vertical trapezoidal profiled cladding. Colour: Ral 7038 (Goosewing Grey)
- (E) Built-up Profiled cladding system with horizontal trapezoidal profiled cladding. Colour: Ral 7016 (Antracite)
- (F) PPC Aluminium coping, Colour: Ral 7016 (Antracite)
- (G) Feature portico, pressed metal polyester powder coated, Colour: Ral 5003 (Sargasso)
- (H) Glass canopy, Color: N/A
- (I) PPC aluminium framed double glazed doors and curtain walling. Frame colour: 7016 (Antracite) Glazing: Clear
- (J) Ceramic Backed Glazed Spandrel Panel, Colour: to match adjacent glazing
- (K) Glazed doorset within curtain walling system
- (L) Fire exit Doors: Pre-finished insulated fire exit doors. Colour: to match adjacent cladding
- (M) Loading Door, Pre-finished insulated loading doors. Colour: Sargasso
- (N) Dock Leveller, Colour: Sargasso, Precast

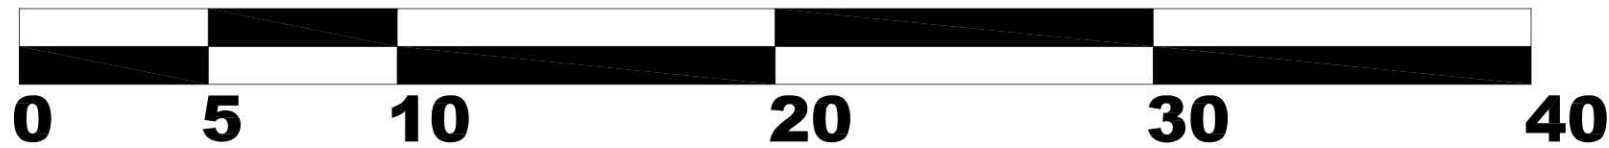

P02	Proposed FFL raised from 131.40m to 132.40m	29.09.21
Revision	P01 Issued for Planning	01.09.21
Scale	1:200@A1	
Status	PLANNING	
Drawn by	JB	
Date	27.08.21	
Client	Yeagate Ltd	

Project
Birch Business Park

Drawing Description
Proposed Elevations - Unit B

Drawing No. 21033_PL07

Rev. P02

fletcher-rae
Architects | Master Planners | Designers

Hill Quays, 5 Jordan Street, Manchester, M15 4PY

t +44 (0)161 242 1140
f +44 (0)161 242 1141
w www.fletcher-rae.com
e info@fletcher-rae.com