



- Dimensions are in millimeters, unless stated otherwise.
- Scaling of this drawing is not recommended.
- It is the recipient's responsibility to print this document to the correct scale.
- All relevant drawings and specifications should be read in conjunction with this drawing.

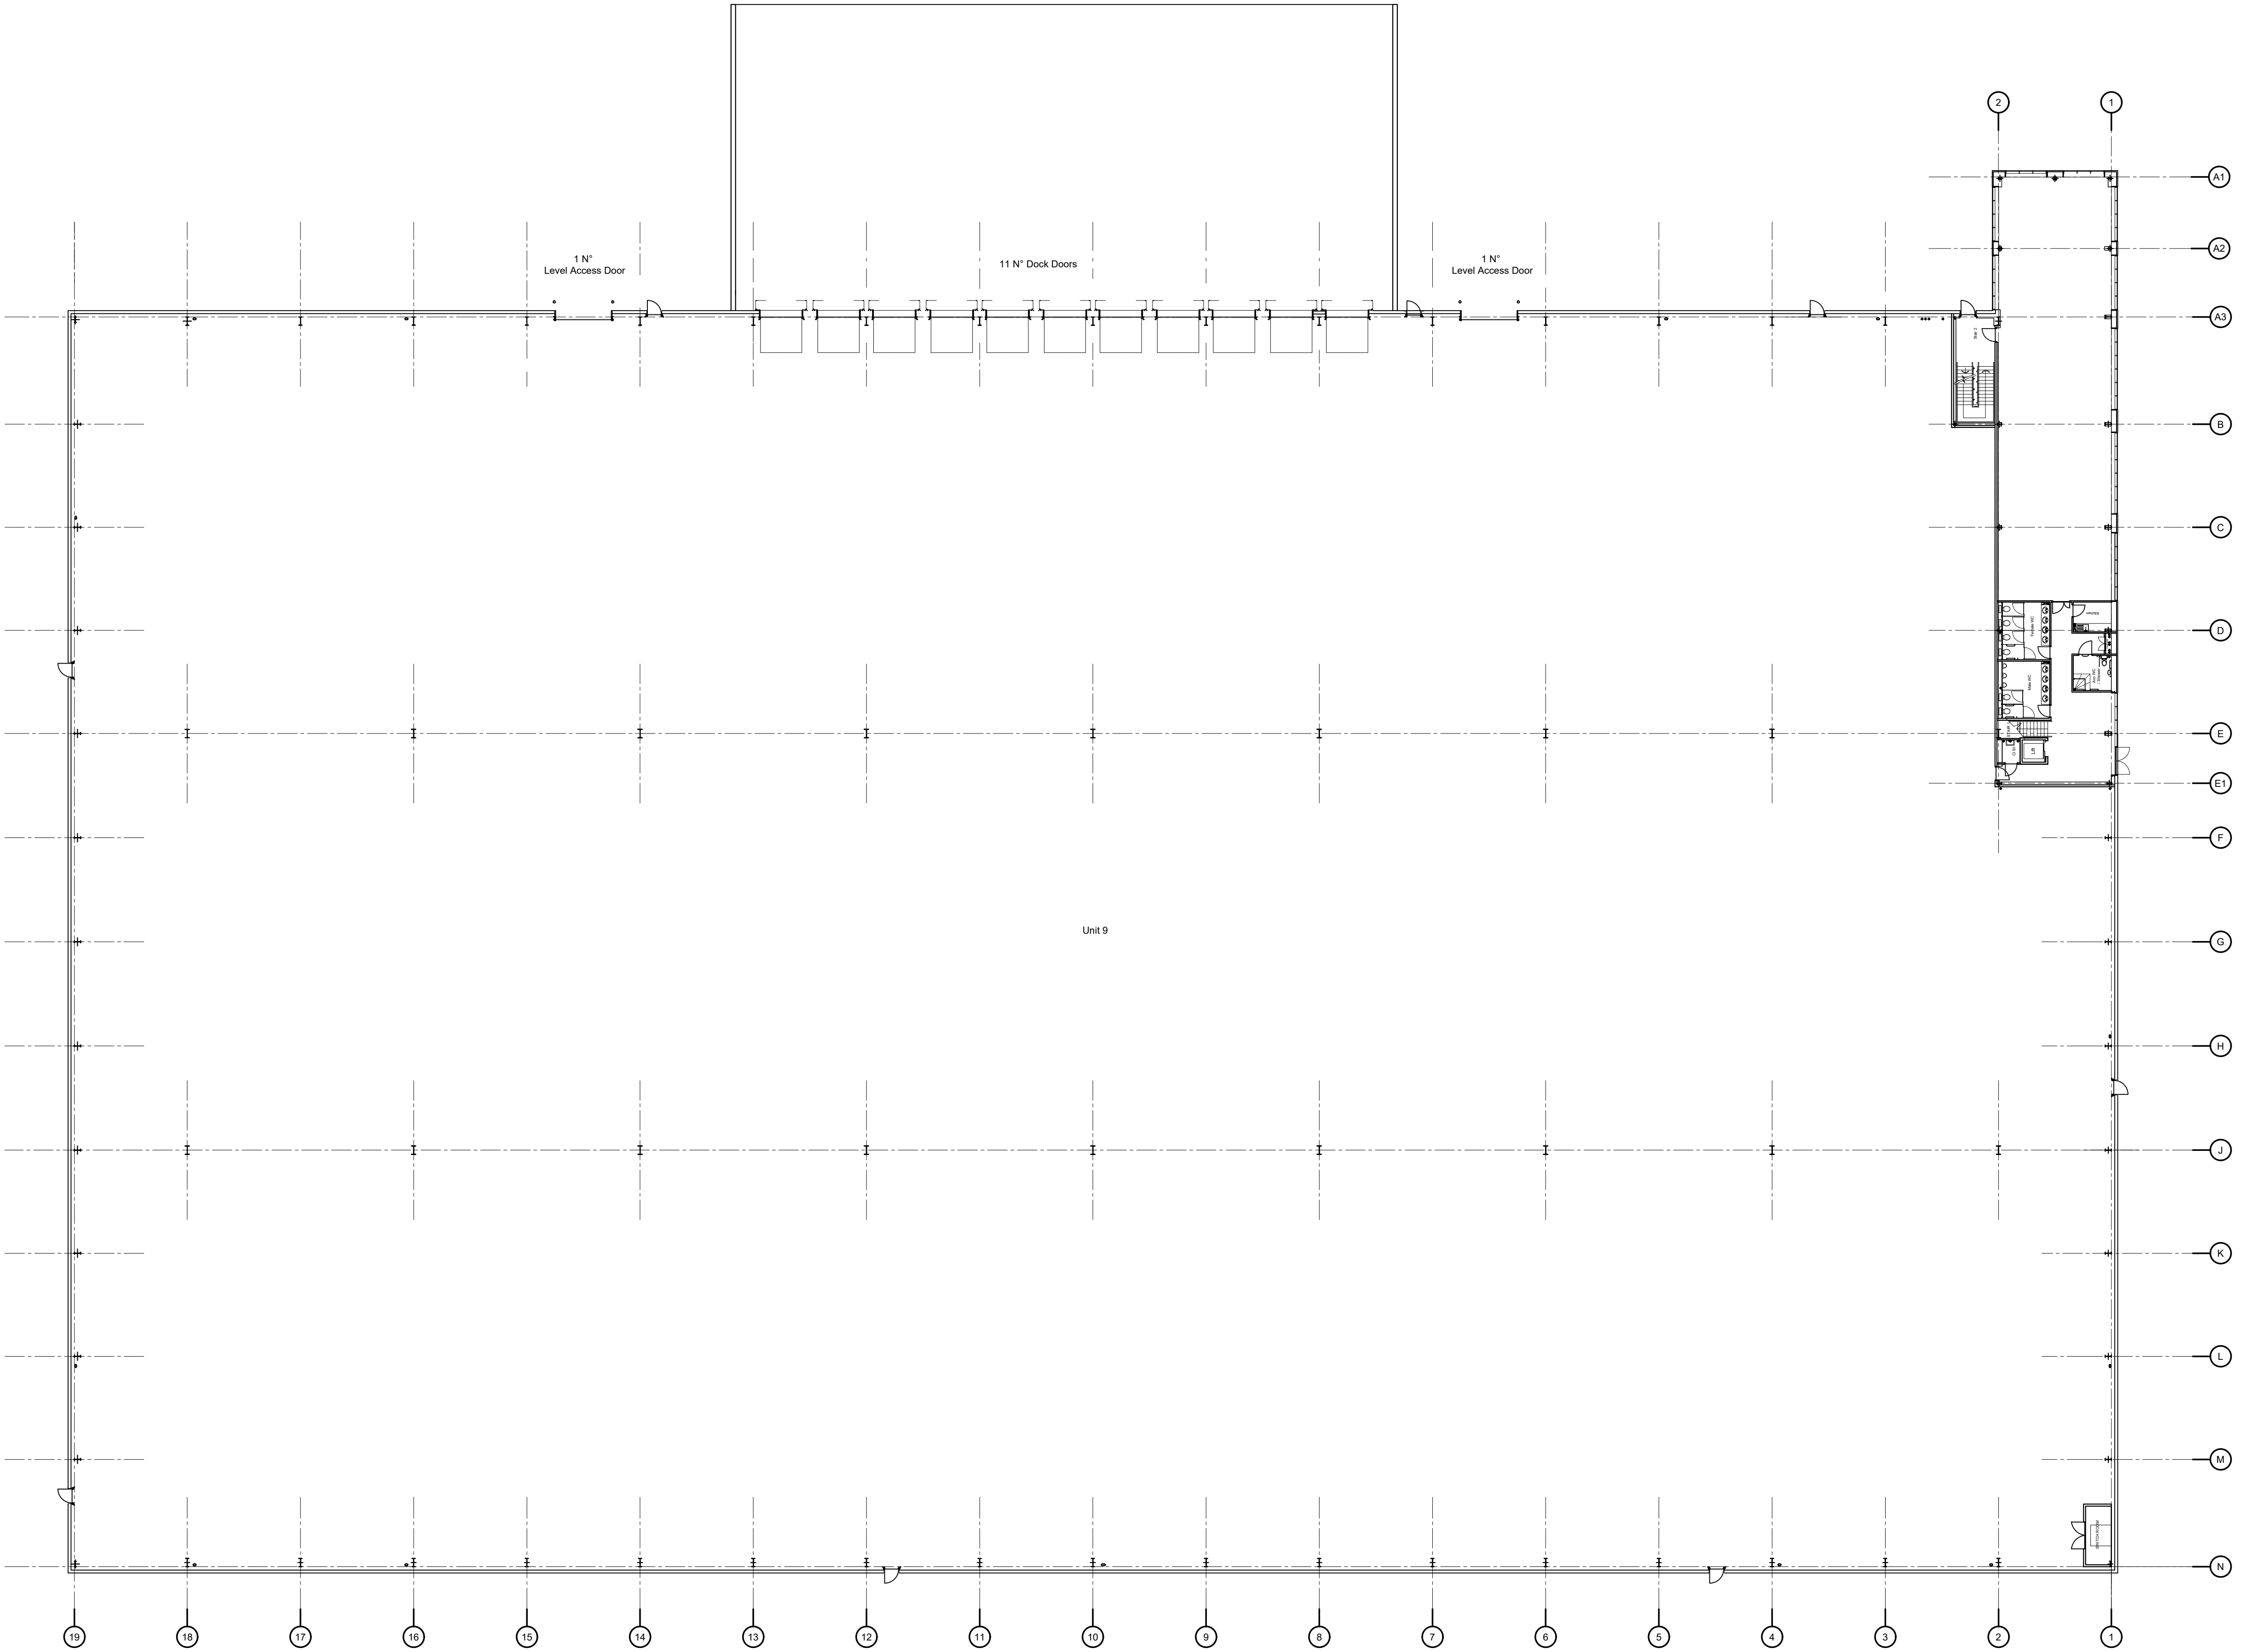

Existing Building Plan Scale 1:250

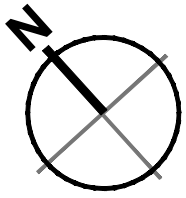

PLANNING

THIS DRAWING IS TO BE USED FOR THE STATED PURPOSE ONLY AND SHOULD NOT BE USED FOR ANY OTHER

rev	amendments	by	ckd	date
-----	------------	----	-----	------

H2 - Heywood Distribution Park Fit Out

Building Layout - Existing Building Plan

LOD 3	LOI 3
-------	-------



RIBA PoW Stage:	2 - Concept Design
Document Suitability:	S2
Drawn / Checked:	GT / LF
Date:	09.07.24
Scale:	1:250 @ A1
UMC Project Number:	24278
Document Reference:	Drawing no: Revision:
24278 - UMC - 0100 - 00 - DR - A	1000 B