


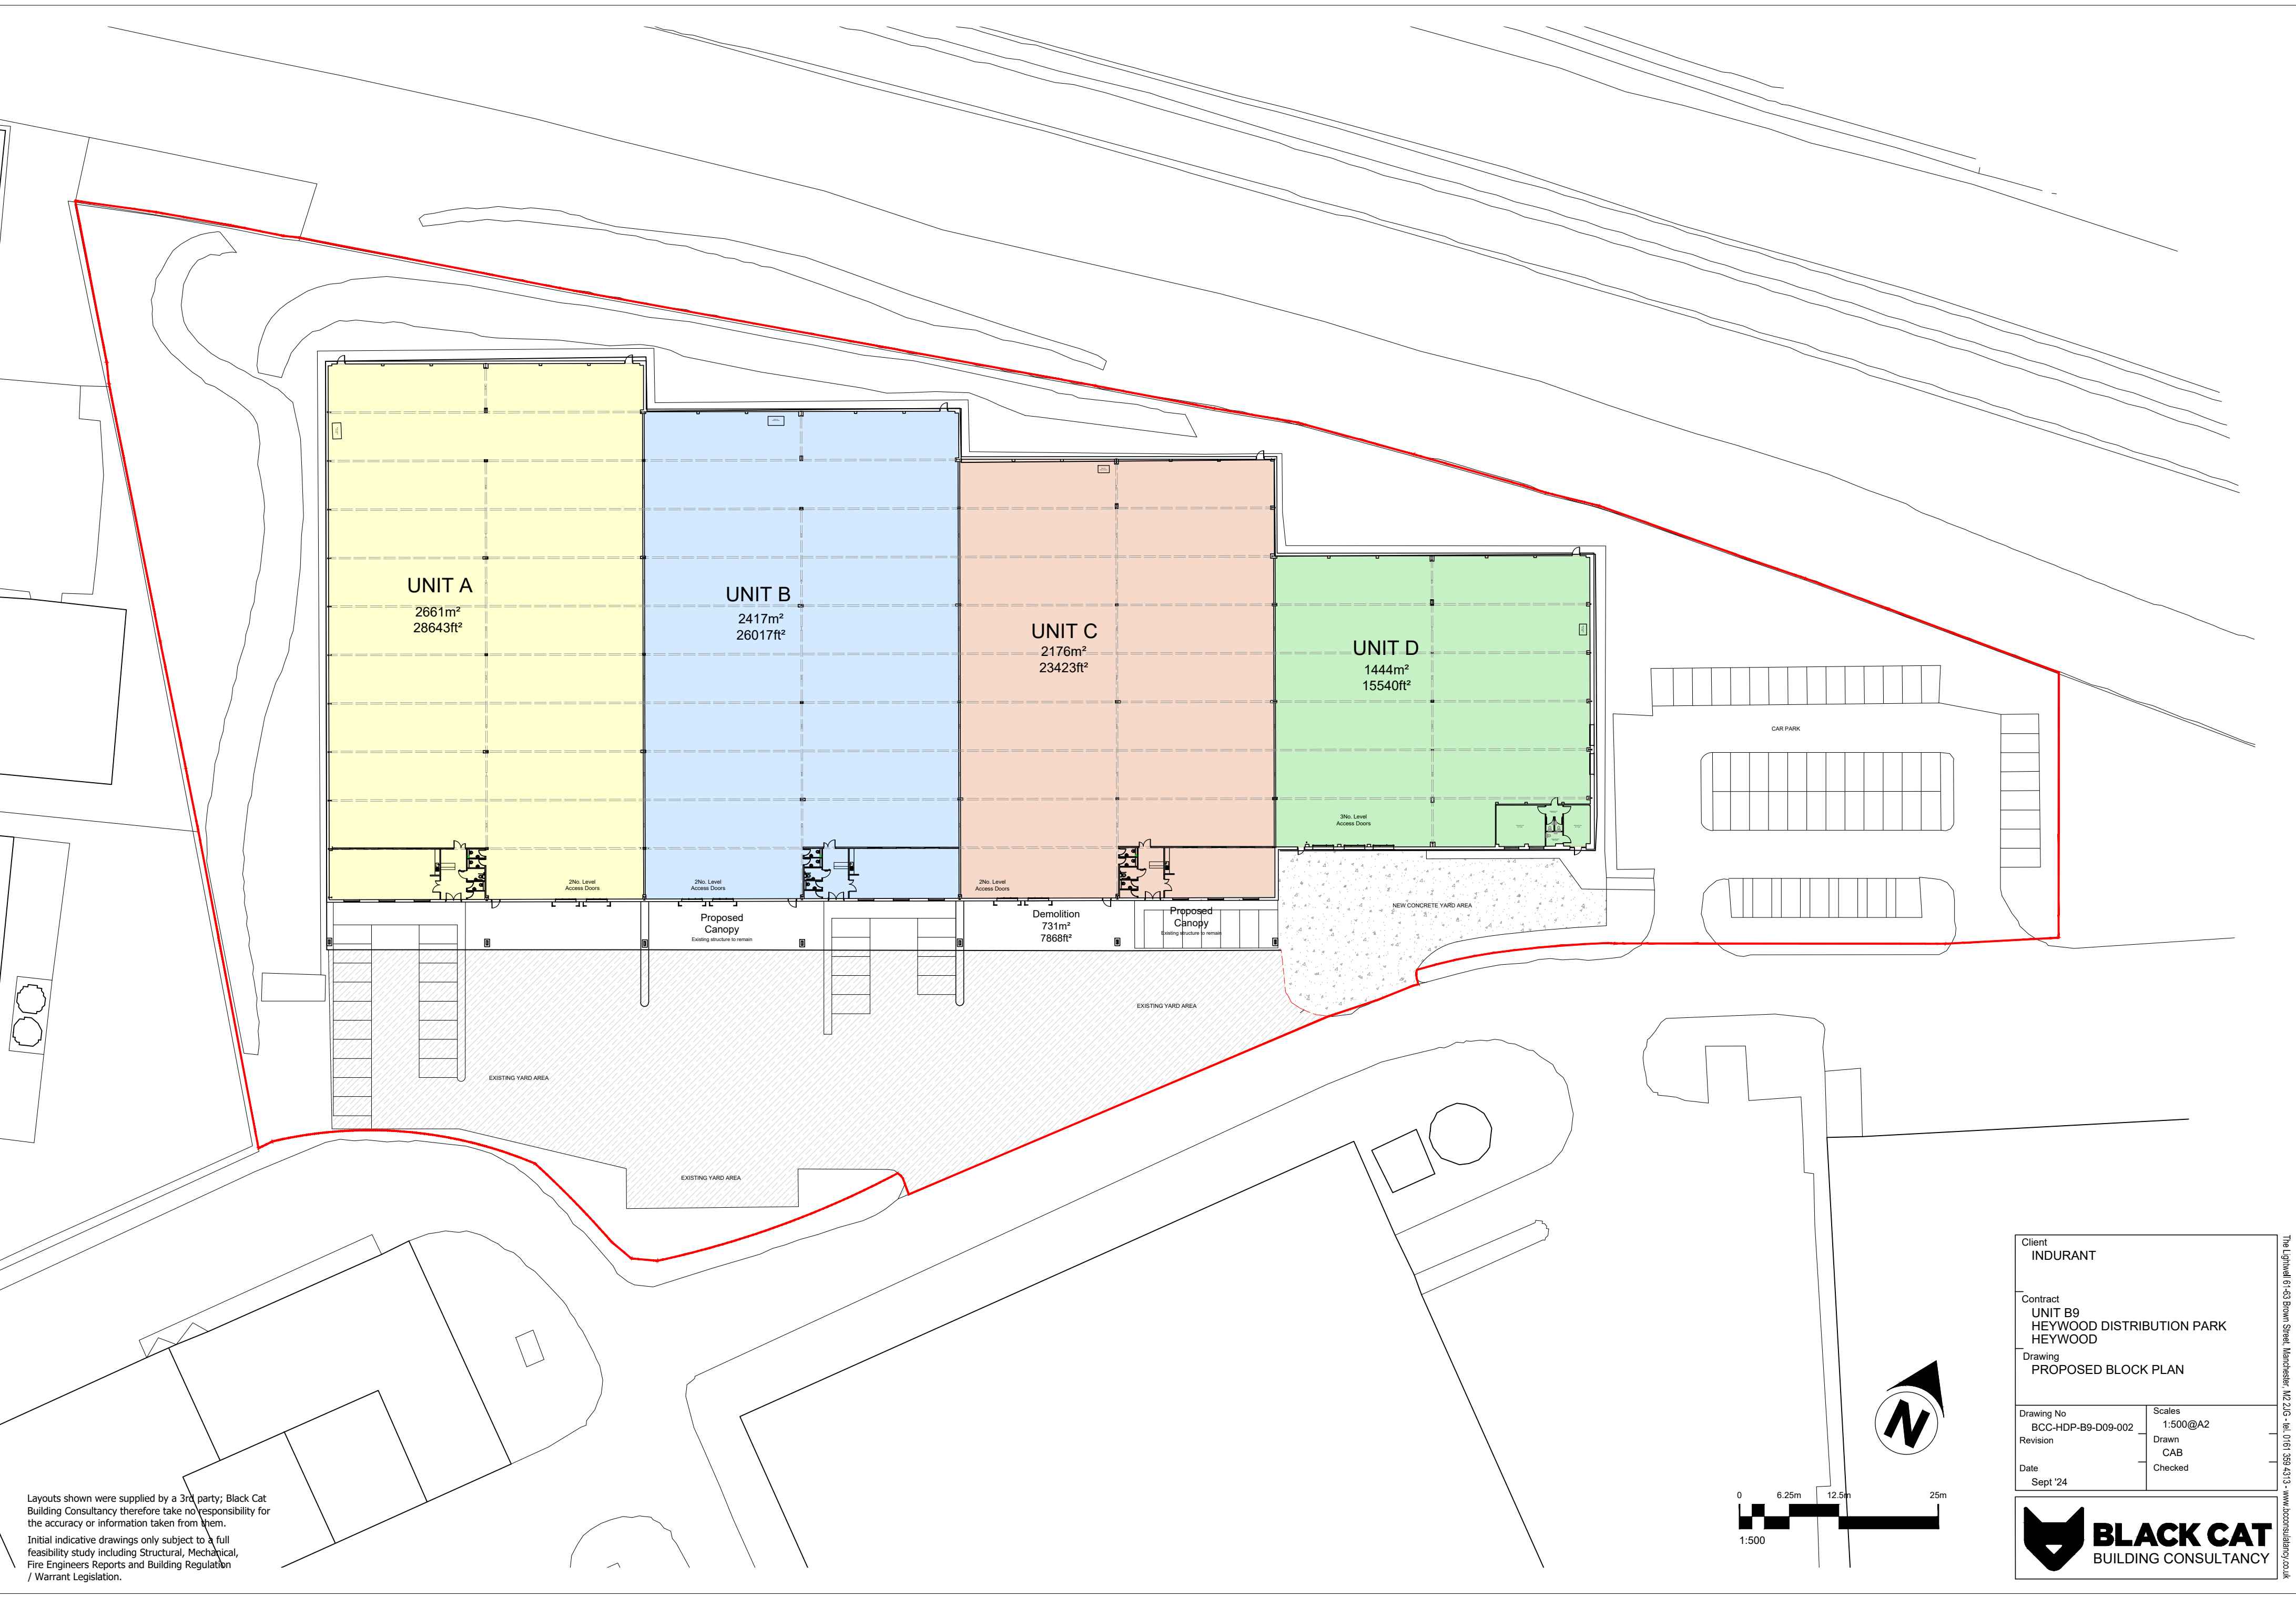

Layouts shown were supplied by a 3rd party; Black Cat Building Consultancy therefore take no responsibility for the accuracy or information taken from them.

Initial indicative drawings only subject to a full feasibility study including Structural, Mechanical, Fire Engineers Reports and Building Regulation / Warrant Legislation.

Client INDURANT	
Contract UNIT B9 HEYWOOD DISTRIBUTION PARK HEYWOOD	
Drawing PROPOSED BLOCK PLAN	
Drawing No BCC-HDP-B9-D09-002	Scales 1:500@A2
Revision	Drawn CAB
Date Sept '24	Checked



The Lignall 6-153 Brown Street, Manchester, M2 2JG - Tel: 0161 559 4313 - www.blackcatbuilding.co.uk