


All dimensions to be checked on site.
Do not Scale from the drawing.
Any discrepancies to be reported to the Project
Surveyor before the commencement of any works.

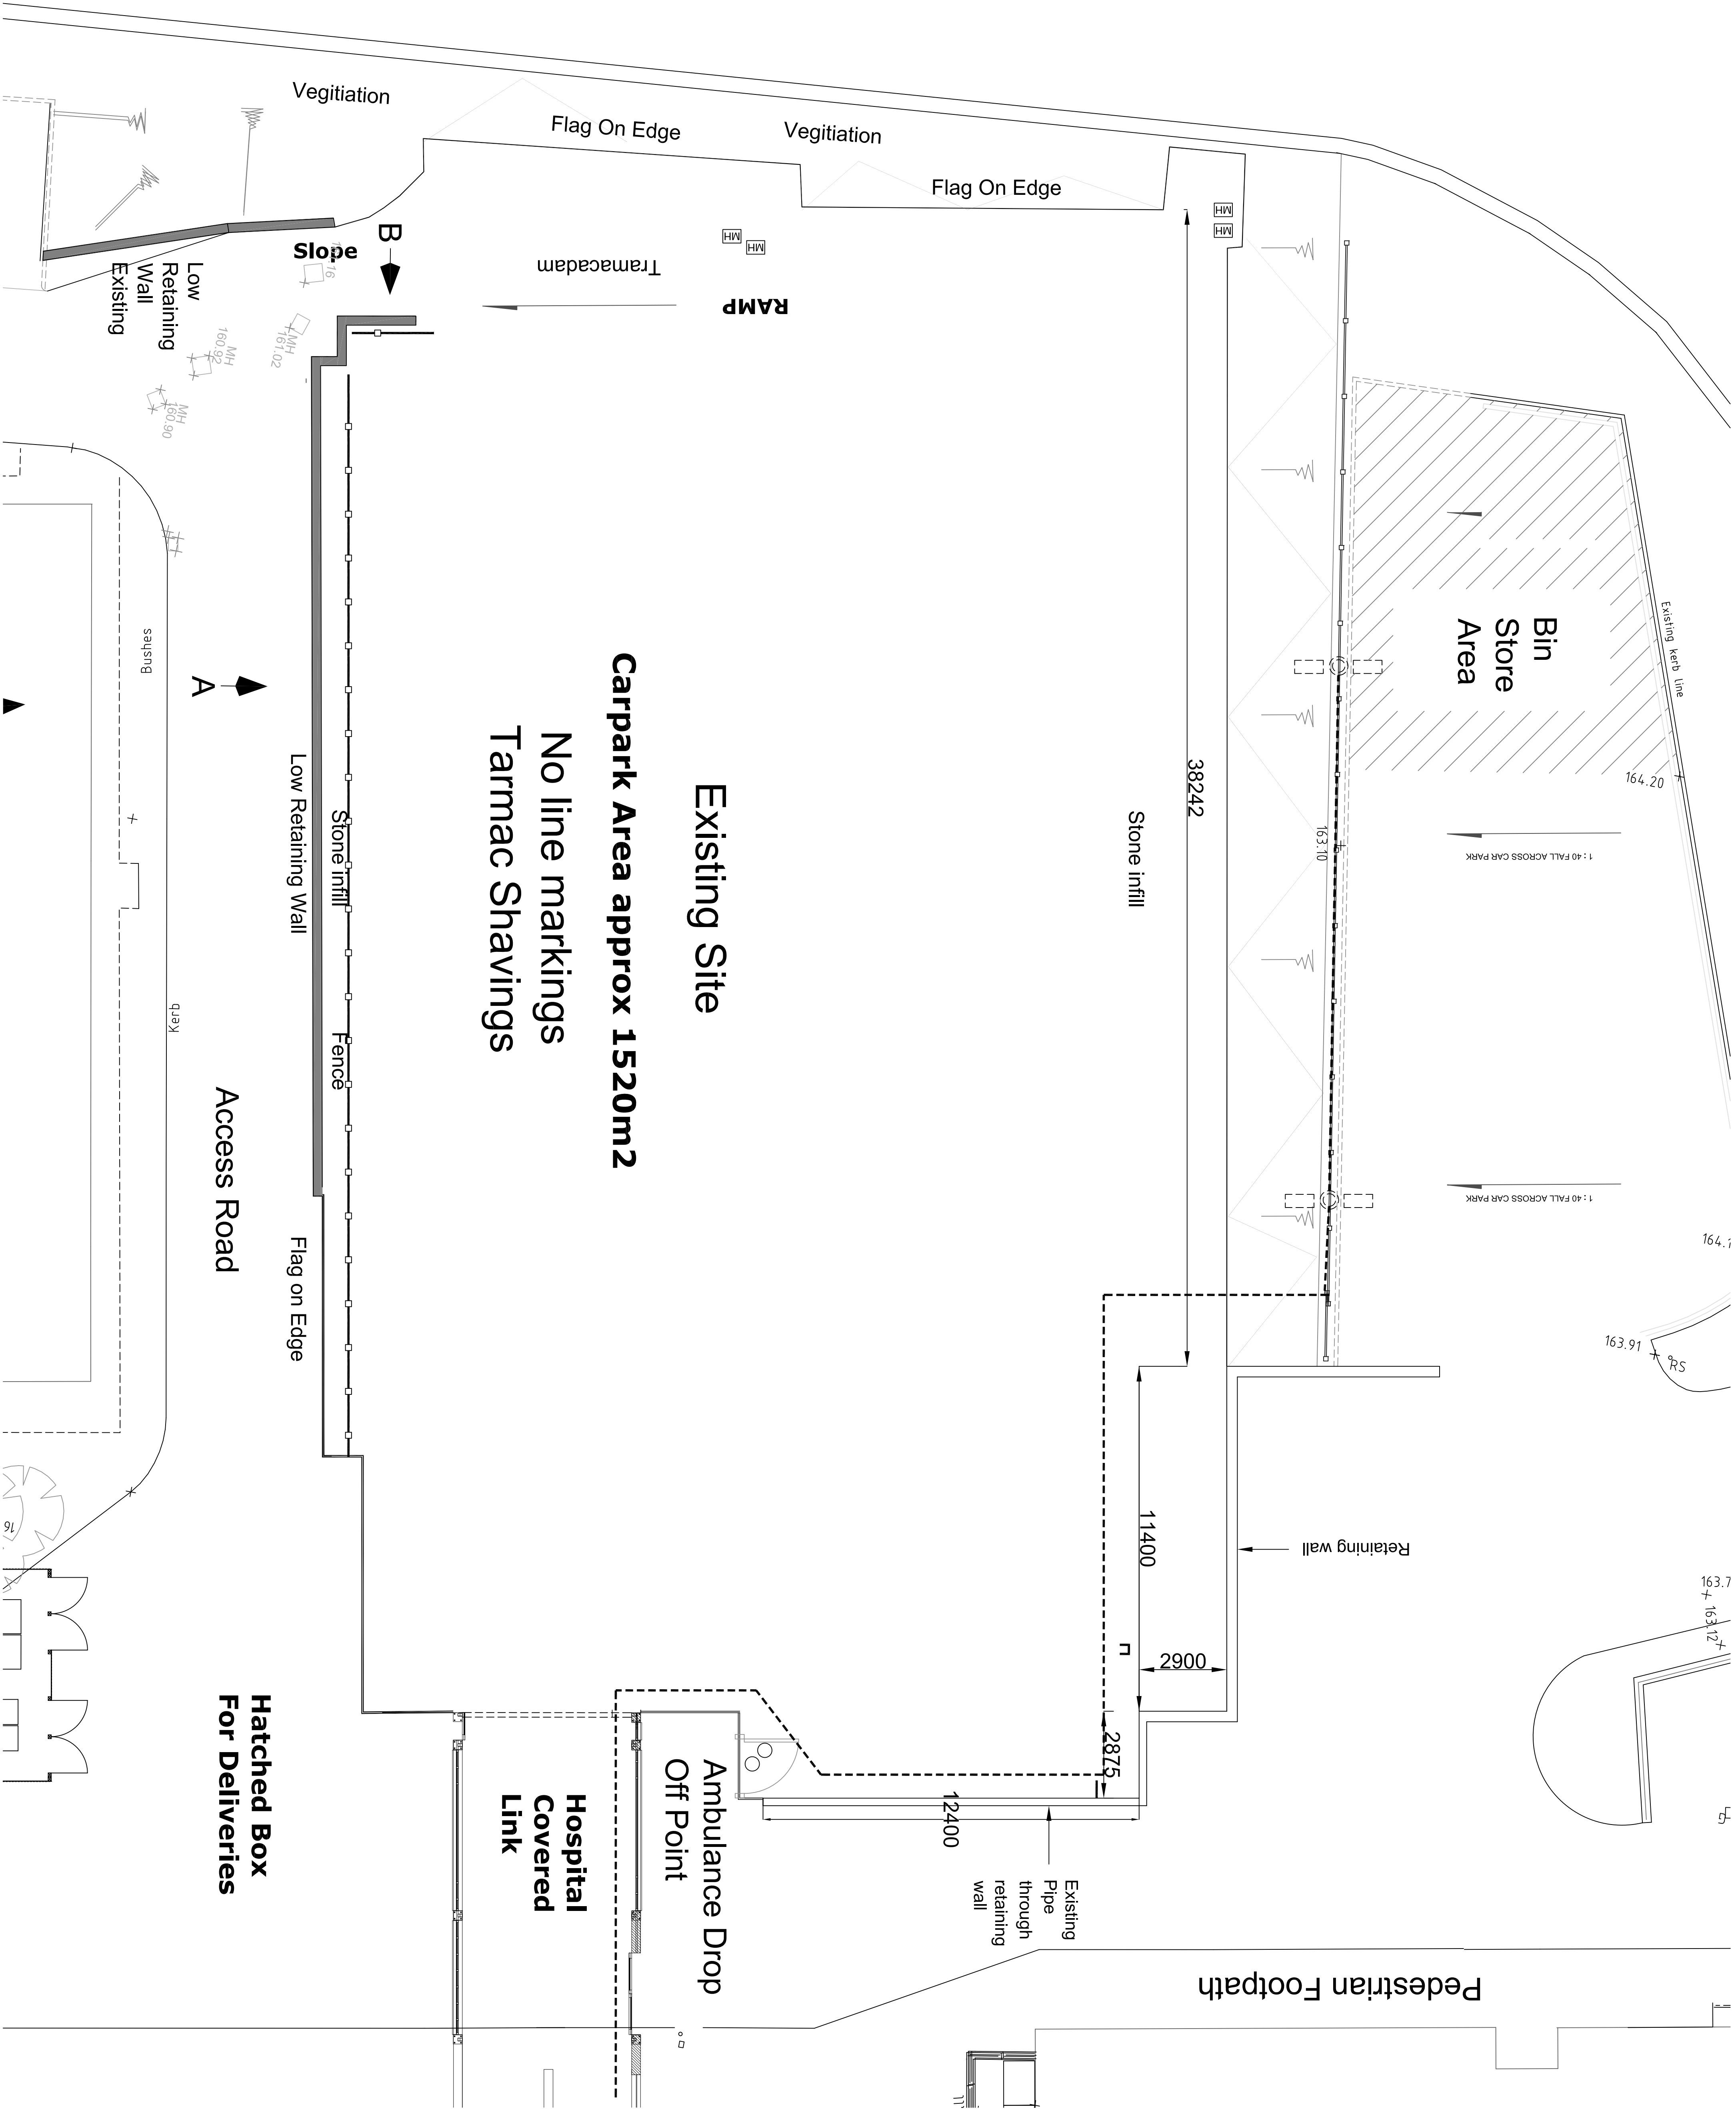

Revisions:		Date:		Init:	
Drawn:		Scale:		NTS	
Checked:		Date:		04/22	
Project No:		Drawing No:		Rev No:	
CPC267		P101		A	

CPC Limited

CUNNINGHAM PROPERTY CONSULTANTS LTD

CHARTERED BUILDING SURVEYORS ACCESS CONSULTANTS

PRINCIPAL DESIGNER

823 Villawood Road

Disbury

Tel: 0161 424 8300

Manchester M20 2SN

Email: info@cpclimited.co.uk

Northern Care Alliance NHS Foundation Trust

Project:

Car Park Works

Rochdale Infirmary

Drawing Title:

Existing Layout Plan