


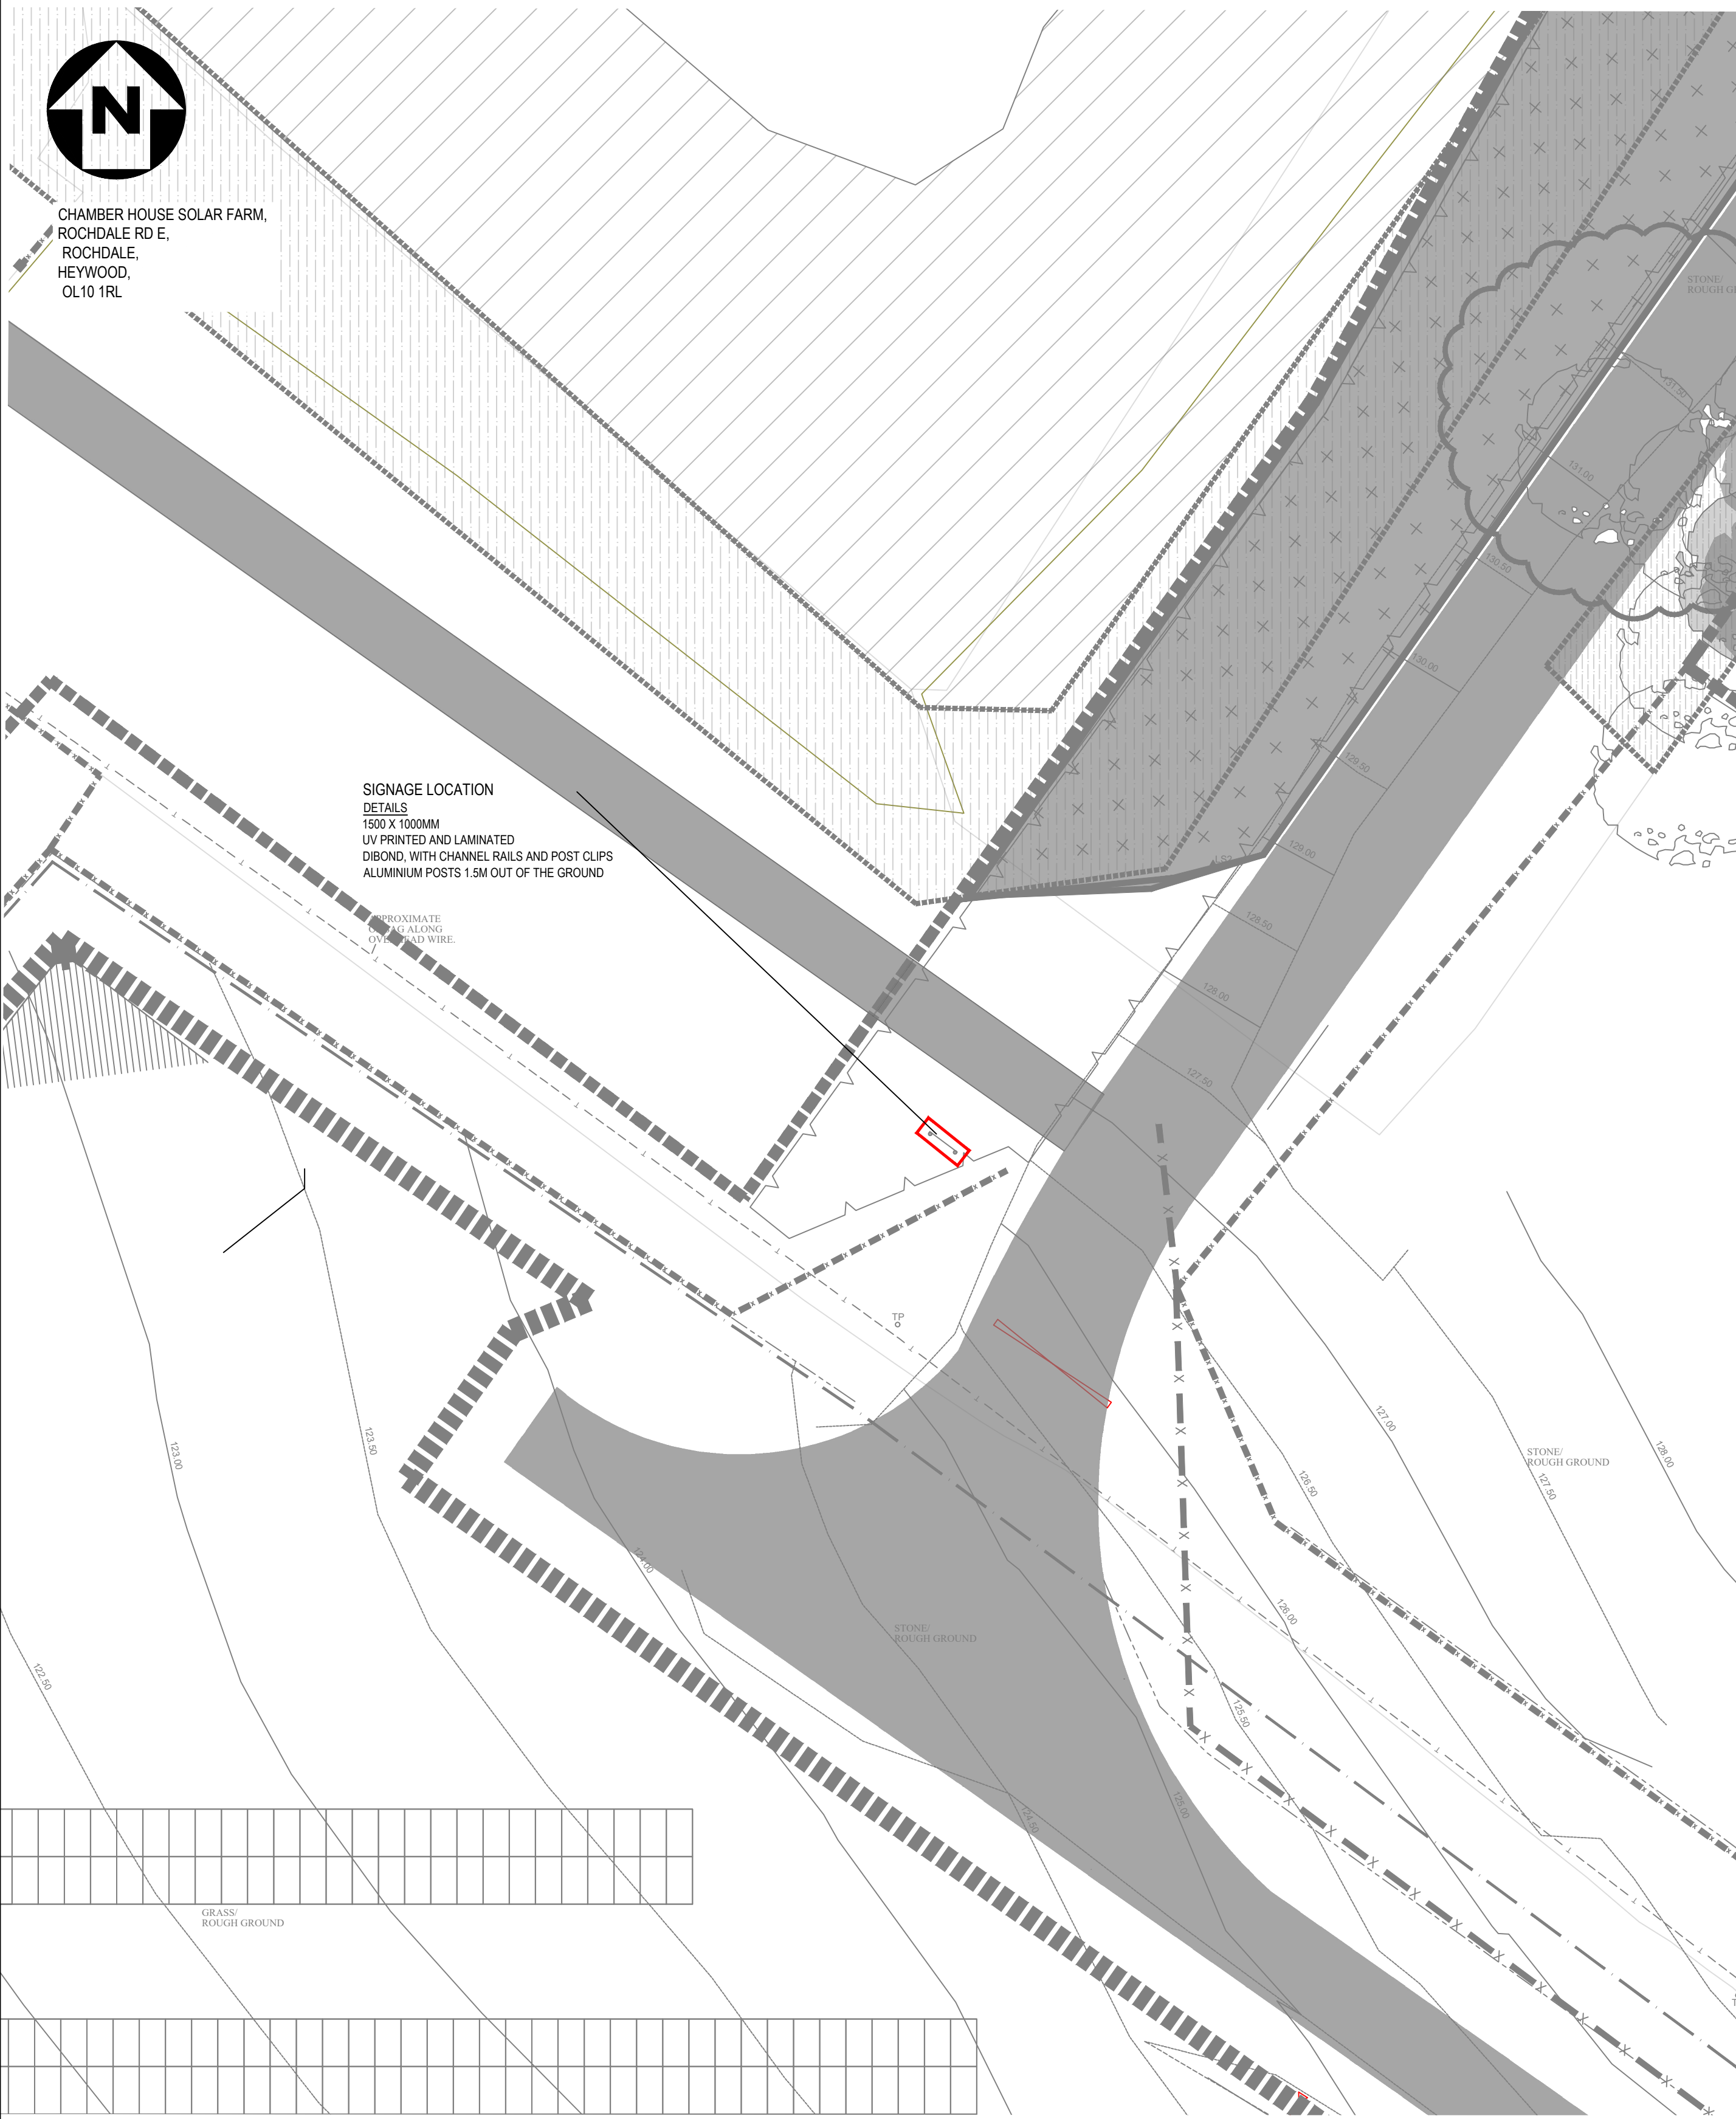

CHAMBER HOUSE SOLAR FARM,
ROCHDALE RD E,
HEYWOOD,
OL10 1RL

SIGNAGE LOCATION
DETAILS
1500 X 1000MM
UV PRINTED AND LAMINATED
DIBOND, WITH CHANNEL RAILS AND POST CLIPS
ALUMINIUM POSTS 1.5M OUT OF THE GROUND

APPROXIMATE
LINE ALONG
OVERHEAD WIRE.



CHAMBER HOUSE - PROPOSED SIGN LOCATION
SCALE 1:1200

GENERAL NOTES:
ALL BUILDERS WORK IS TO BE CONSTRUCTED IN ACCORDANCE WITH THE CURRENT AND RELEVANT BUILDING REGULATIONS AND BRITISH STANDARDS. MANUFACTURERS INSTALLATION/ GUIDANCE NOTES ARE TO BE READ IN CONJUNCTION TO TASK BEING CARRIED OUT.

ALL DIMENSIONS ON DRAWING ARE IN MILLIMETERS UNLESS OTHERWISE STATED. ALL LEVELS ON DRAWING ARE IN METERS UNLESS OTHERWISE STATED.

THE CONTRACTOR SHALL BE RESPONSIBLE FOR THE ACCURACY OF ALL DIMENSIONS AND FOR THE CORRECT SETTING OUT OF WORK CARRIED OUT ON SITE.

THIS DRAWING IS TO BE READ IN CONJUNCTION WITH ALL RELEVANT ARCHITECTURAL, STRUCTURAL AND MECHANICAL DRAWINGS/ SPECIFICATIONS ISSUED.

ALL MATERIALS AND WORKMANSHIP SHALL BE IN ACCORDANCE WITH THE RELEVANT SPECIFICATIONS AND BRITISH STANDARDS

THE CONTRACTOR SHALL ENSURE THE STABILITY OF THE BUILDING AND ANY ADJOINING STRUCTURES IS MAINTAINED AT ALL STAGES OF CONSTRUCTION. THE CONTRACTOR SHALL DESIGN, INSTALL AND MAINTAIN ANY NECESSARY TEMPORARY WORKS.

CONTRACTOR TO PROVIDE METHOD STATEMENTS AND RISK ASSESSMENTS TO THE ENGINEER AND PLANNING SUPERVISOR A MINIMUM OF 14 DAYS BEFORE THE WORKS COMMENCE


THIS DRAWING IS TO BE READ IN CONJUNCTION WITH:
60618346-SHT-20-MAN-R-011 - SITE LAYOUT PLAN

GREEN LIGHT ENVIRONMENTAL
1192-01 PLANTING-LANDSCAPE SCHEME REV1
ARBORICULTURAL REPORT
LANDSCAPE AND VISUAL IMPACT ASSESSMENT
HABITAT ENHANCEMENT AND BIO-DIVERSITY MANAGEMENT PLAN

WATERCO
13102-FRA-B1 FLOOD RISK ASSESSMENT


WYVERN HERITAGE
ARCHAEOLOGICAL ASSESSMENT
HERITAGE STATEMENT

VITAL ENERGI
50716-VE-SW-XX-DR-A-XX02 ROAD PLAN & CONSTRUCTION SECTIONS
50716-VE-SW-XX-DR-A-XX03 LANDSCAPING & ECOLOGY PLAN
50716-VE-SW-XX-DR-A-XX04 SITE TMP & LOGISTICS PLAN

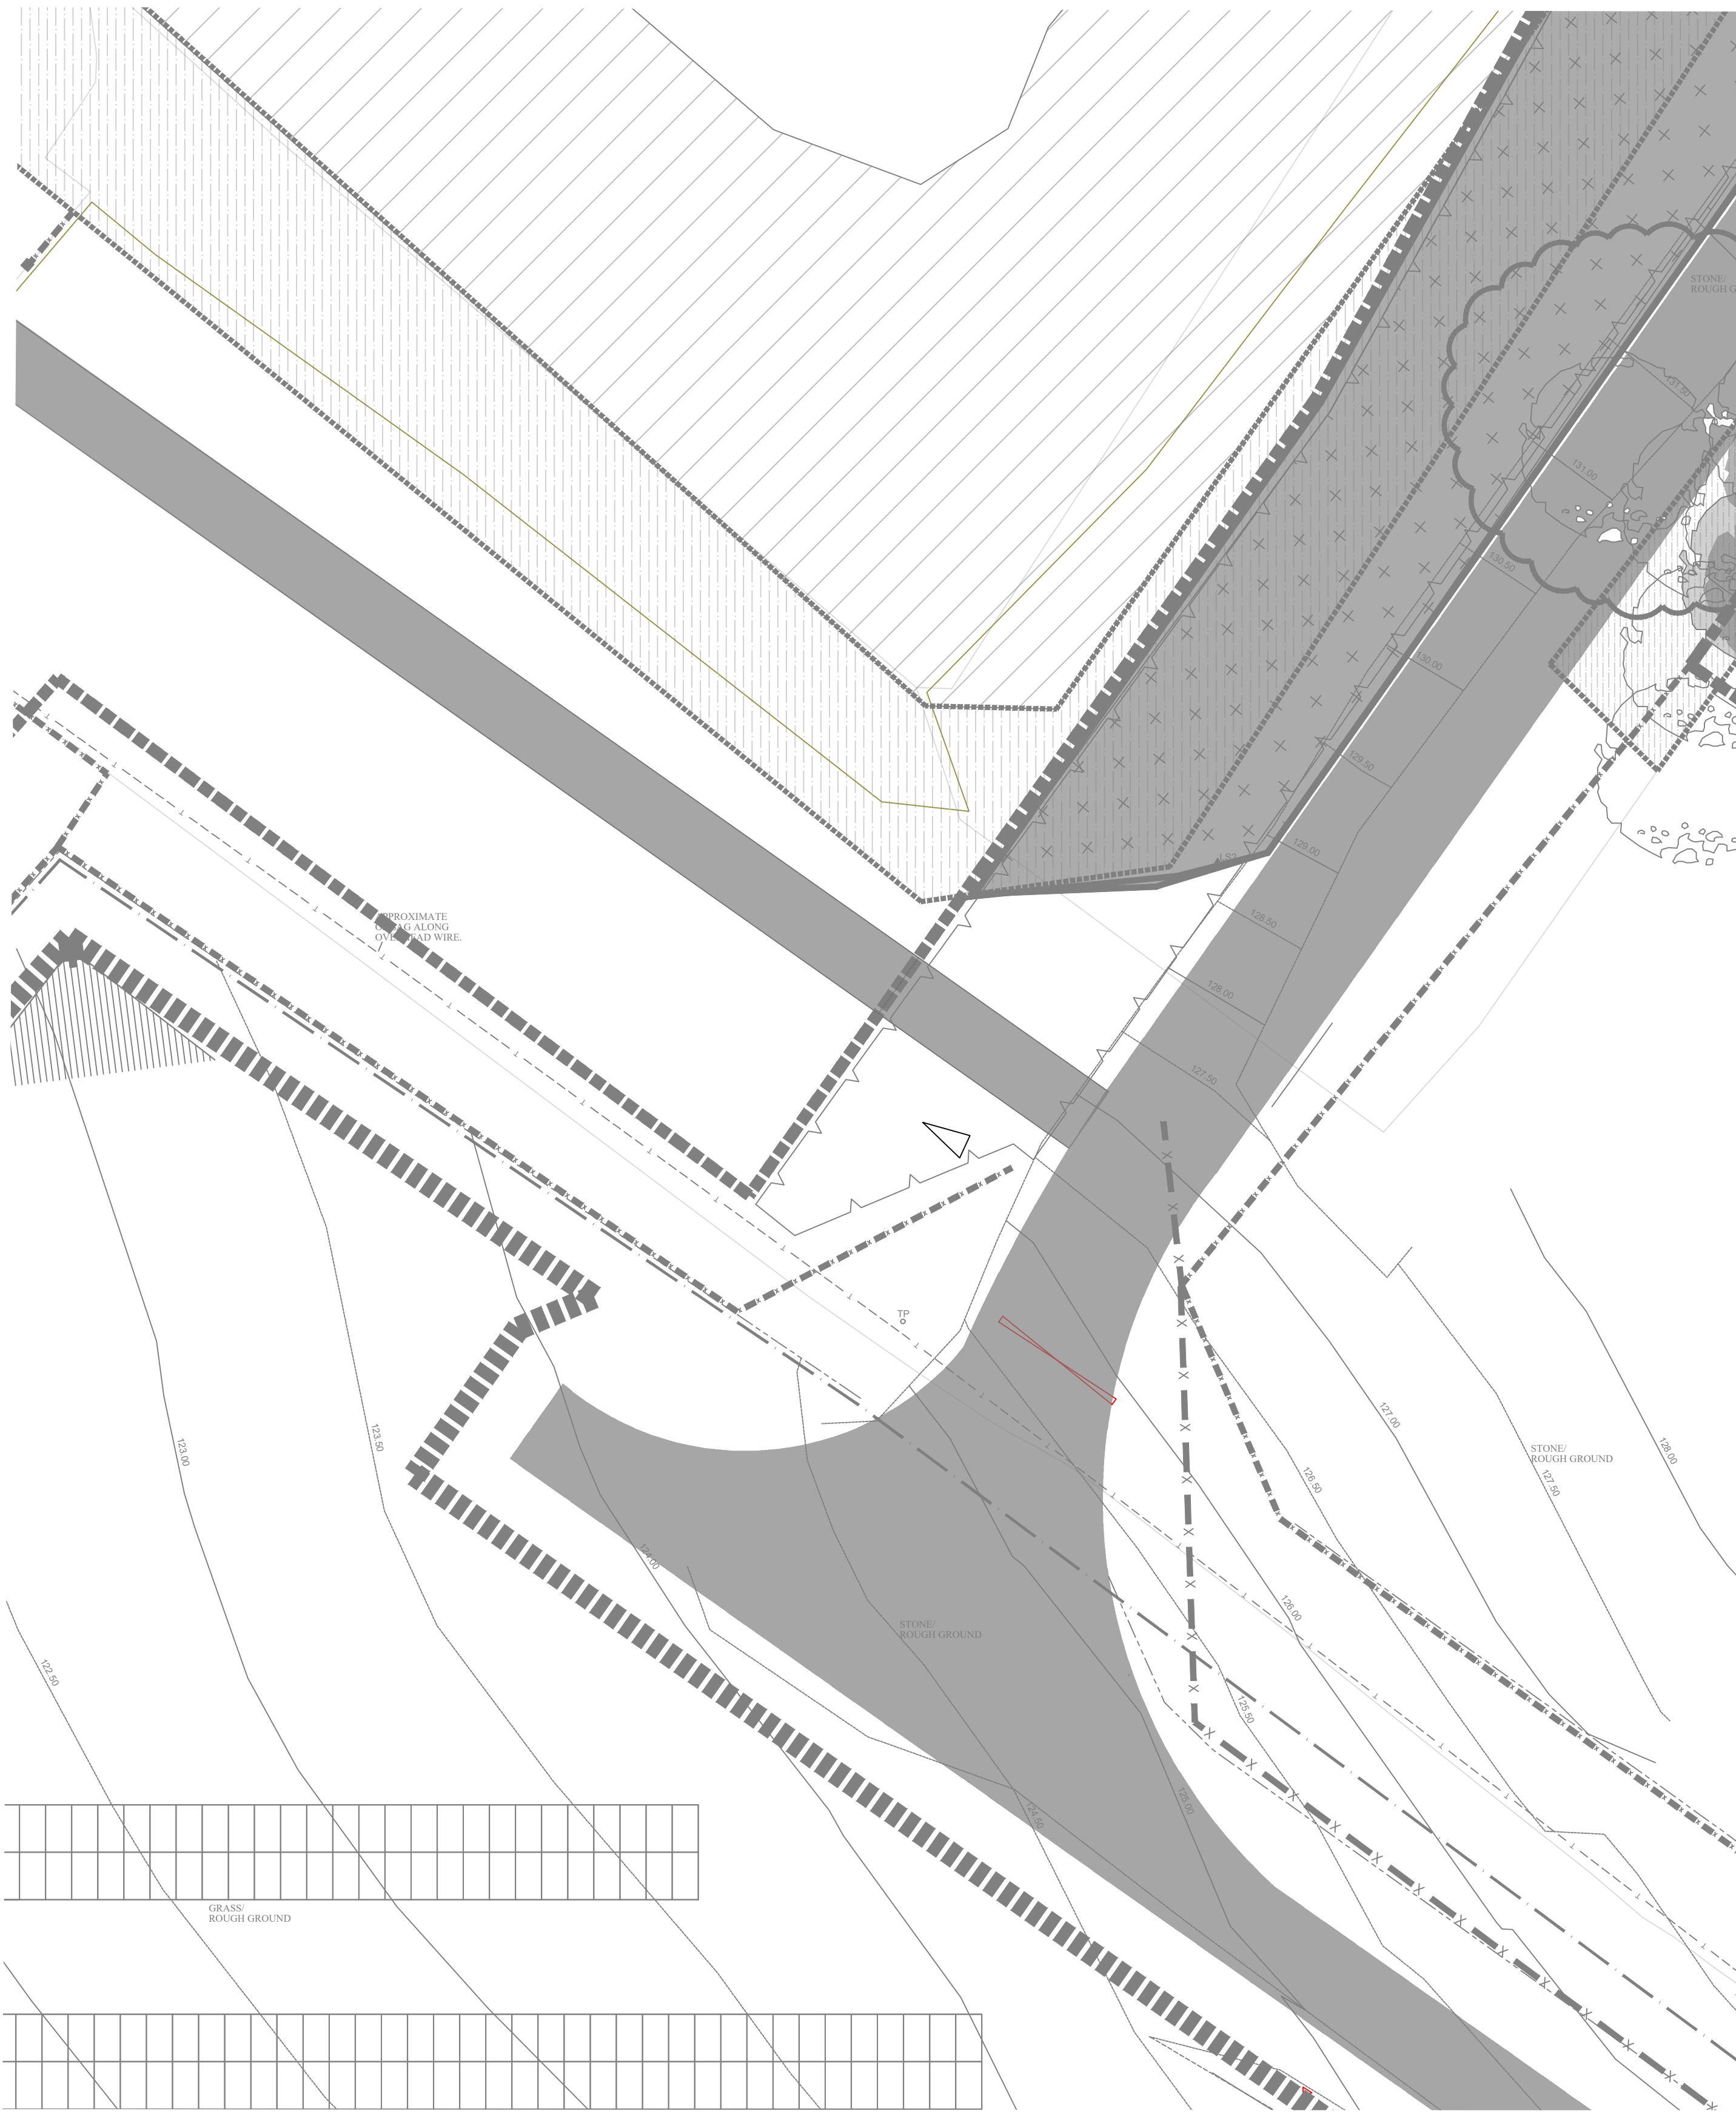

CHAMBER HOUSE - EXISTING LOCATION PLAN
SCALE 1:1200

ISSUED FOR
INFORMATION

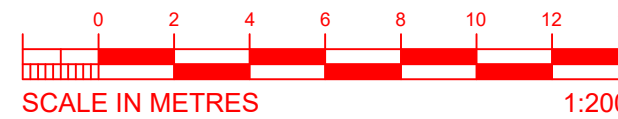

**VITAL
ENERGI**

VITAL ENERGI: Century House, Roman Road, Blackburn, Lancashire, United Kingdom, BB1
2LD. Tel: +44 (0)1254 296 000 Fax: +44 (0)1254 296 040

P1	17.01.23	ISSUED FOR INFORMATION	WE	RJR	BM:
REV	DATE	DESCRIPTION	DRW	CKD	APP

Project: CHAMBER HOUSE - ROCHDALE

Title: EXISTING & PROPOSED BLOCK
PLAN (SIGNAGE)

DATE	17.01.2024	SCALE	1:1250	SHEET	A1
------	------------	-------	--------	-------	----

ISSUED FOR INFORMATION	Status: S2	Stage: 4
------------------------	------------	----------

50716-VE-SW-XX-DR-A-XX15	Drg-No: 50716-VE-SW-XX-DR-A-XX15	Rev: P1
--------------------------	----------------------------------	---------