


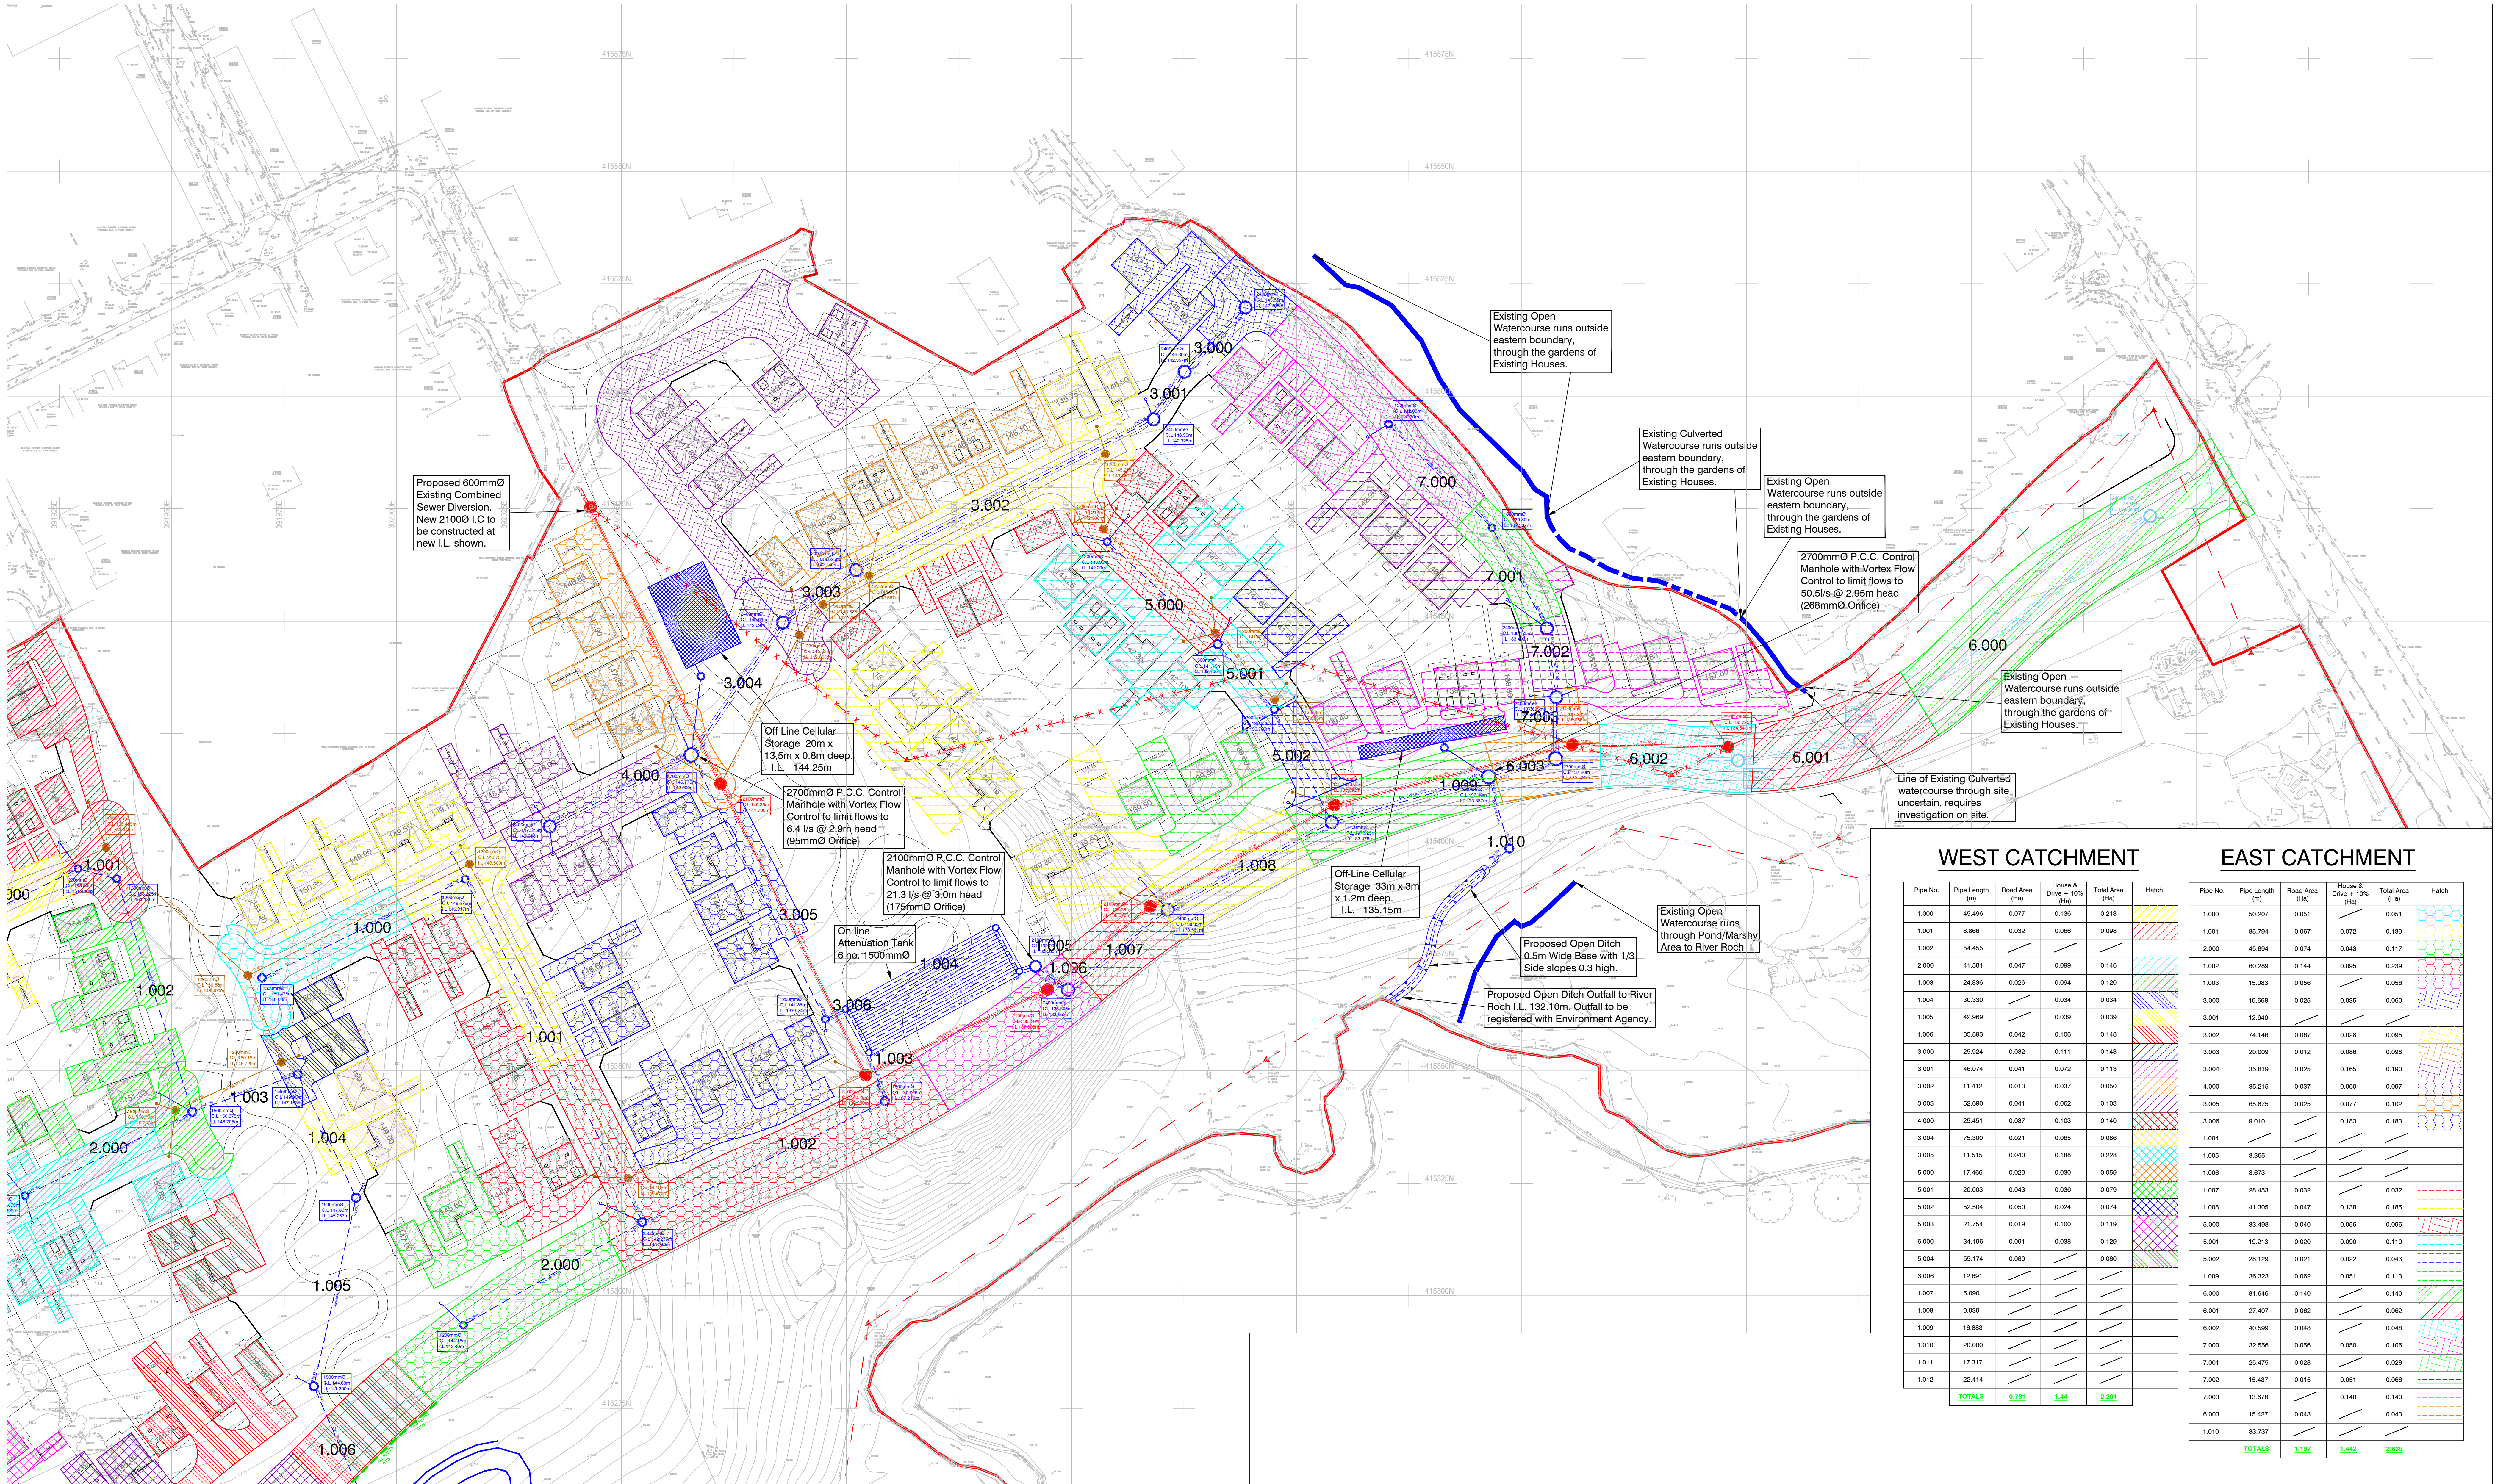

WEST CATCHMENT

Pipe No.	Pipe Length (m)	Road Area (Ha)	House & Drive > 10% (Ha)	Total Area (Ha)	Hatch
1.000	45.496	0.077	0.136	0.213	
1.001	8.866	0.032	0.066	0.098	
3.000	25.824	0.032	0.111	0.143	
3.001	46.074	0.041	0.072	0.113	
4.000	25.451	0.037	0.103	0.140	
3.004	75.300	0.021	0.065	0.086	
3.005	11.515	0.040	0.188	0.228	
5.000	17.495	0.029	0.030	0.059	
5.001	20.093	0.043	0.036	0.079	
5.002	52.504	0.050	0.024	0.074	
5.003	21.754	0.019	0.100	0.119	
6.000	34.196	0.091	0.038	0.129	

EAST CATCHMENT

Pipe No.	Pipe Length (m)	Road Area (Ha)	House & Drive > 10% (Ha)	Total Area (Ha)	Hatch
1.001	85.794	0.067	0.072	0.139	
2.000	45.894	0.074	0.043	0.117	
1.002	60.289	0.144	0.095	0.239	
3.002	74.146	0.067	0.028	0.095	
3.003	20.009	0.012	0.086	0.098	
3.004	35.819	0.025	0.165	0.190	
4.000	35.215	0.037	0.060	0.097	
3.005	65.875	0.025	0.077	0.102	
5.000	33.488	0.040	0.056	0.096	
5.001	19.213	0.020	0.090	0.110	
5.002	28.129	0.021	0.022	0.043	
7.000	32.556	0.056	0.050	0.106	
7.002	15.437	0.015	0.051	0.066	
TOTALS	1.197	1.442	2.639		

North Arrow

Quality Ass.

UKAS 005 Quality Assurance

ISO 9001:2008

SQS Certificate

GB02/54539

Project

Smithy Bridge Rochdale

Client

Taylor Wimpey (Manchester)

Drawn

SRG

Checked By

SRG

Date

Oct 22

Scale

1:500

Original Size

A0

Copyright

© Crown Copyright. All rights reserved. Licence No. AL100017966

Project

Impermeable Area Layout

Sheet 1 of 2

Client

Farrar

3 Worsley Court MANCHESTER M20 3NU

Tel: 0161 703 8801 Fax: 0161 703 8279

manchester@ironsidefarrar.com

EDINBURGH BELLSHILL

Drawing No.

30329/106/1

Revision