
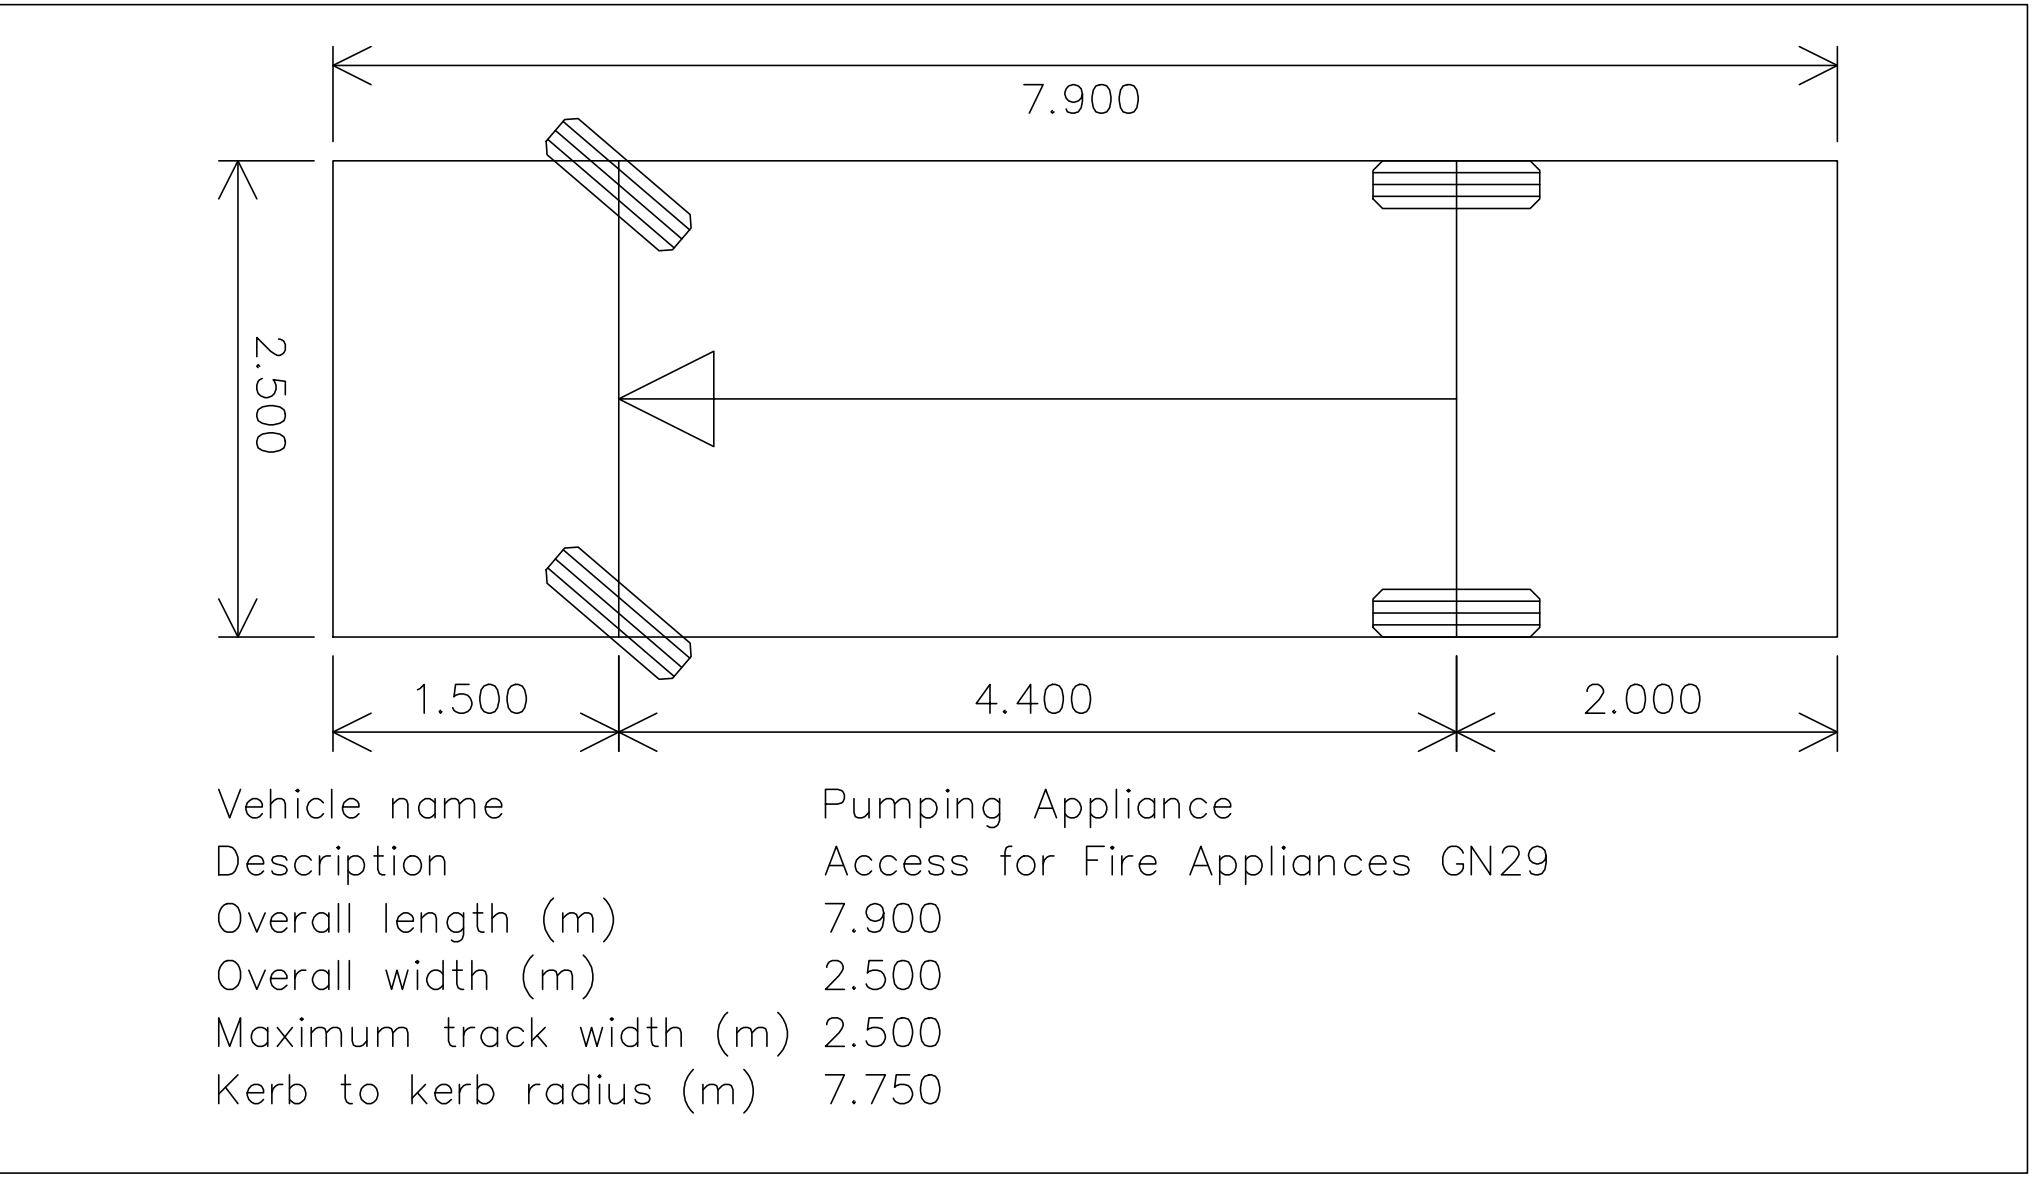


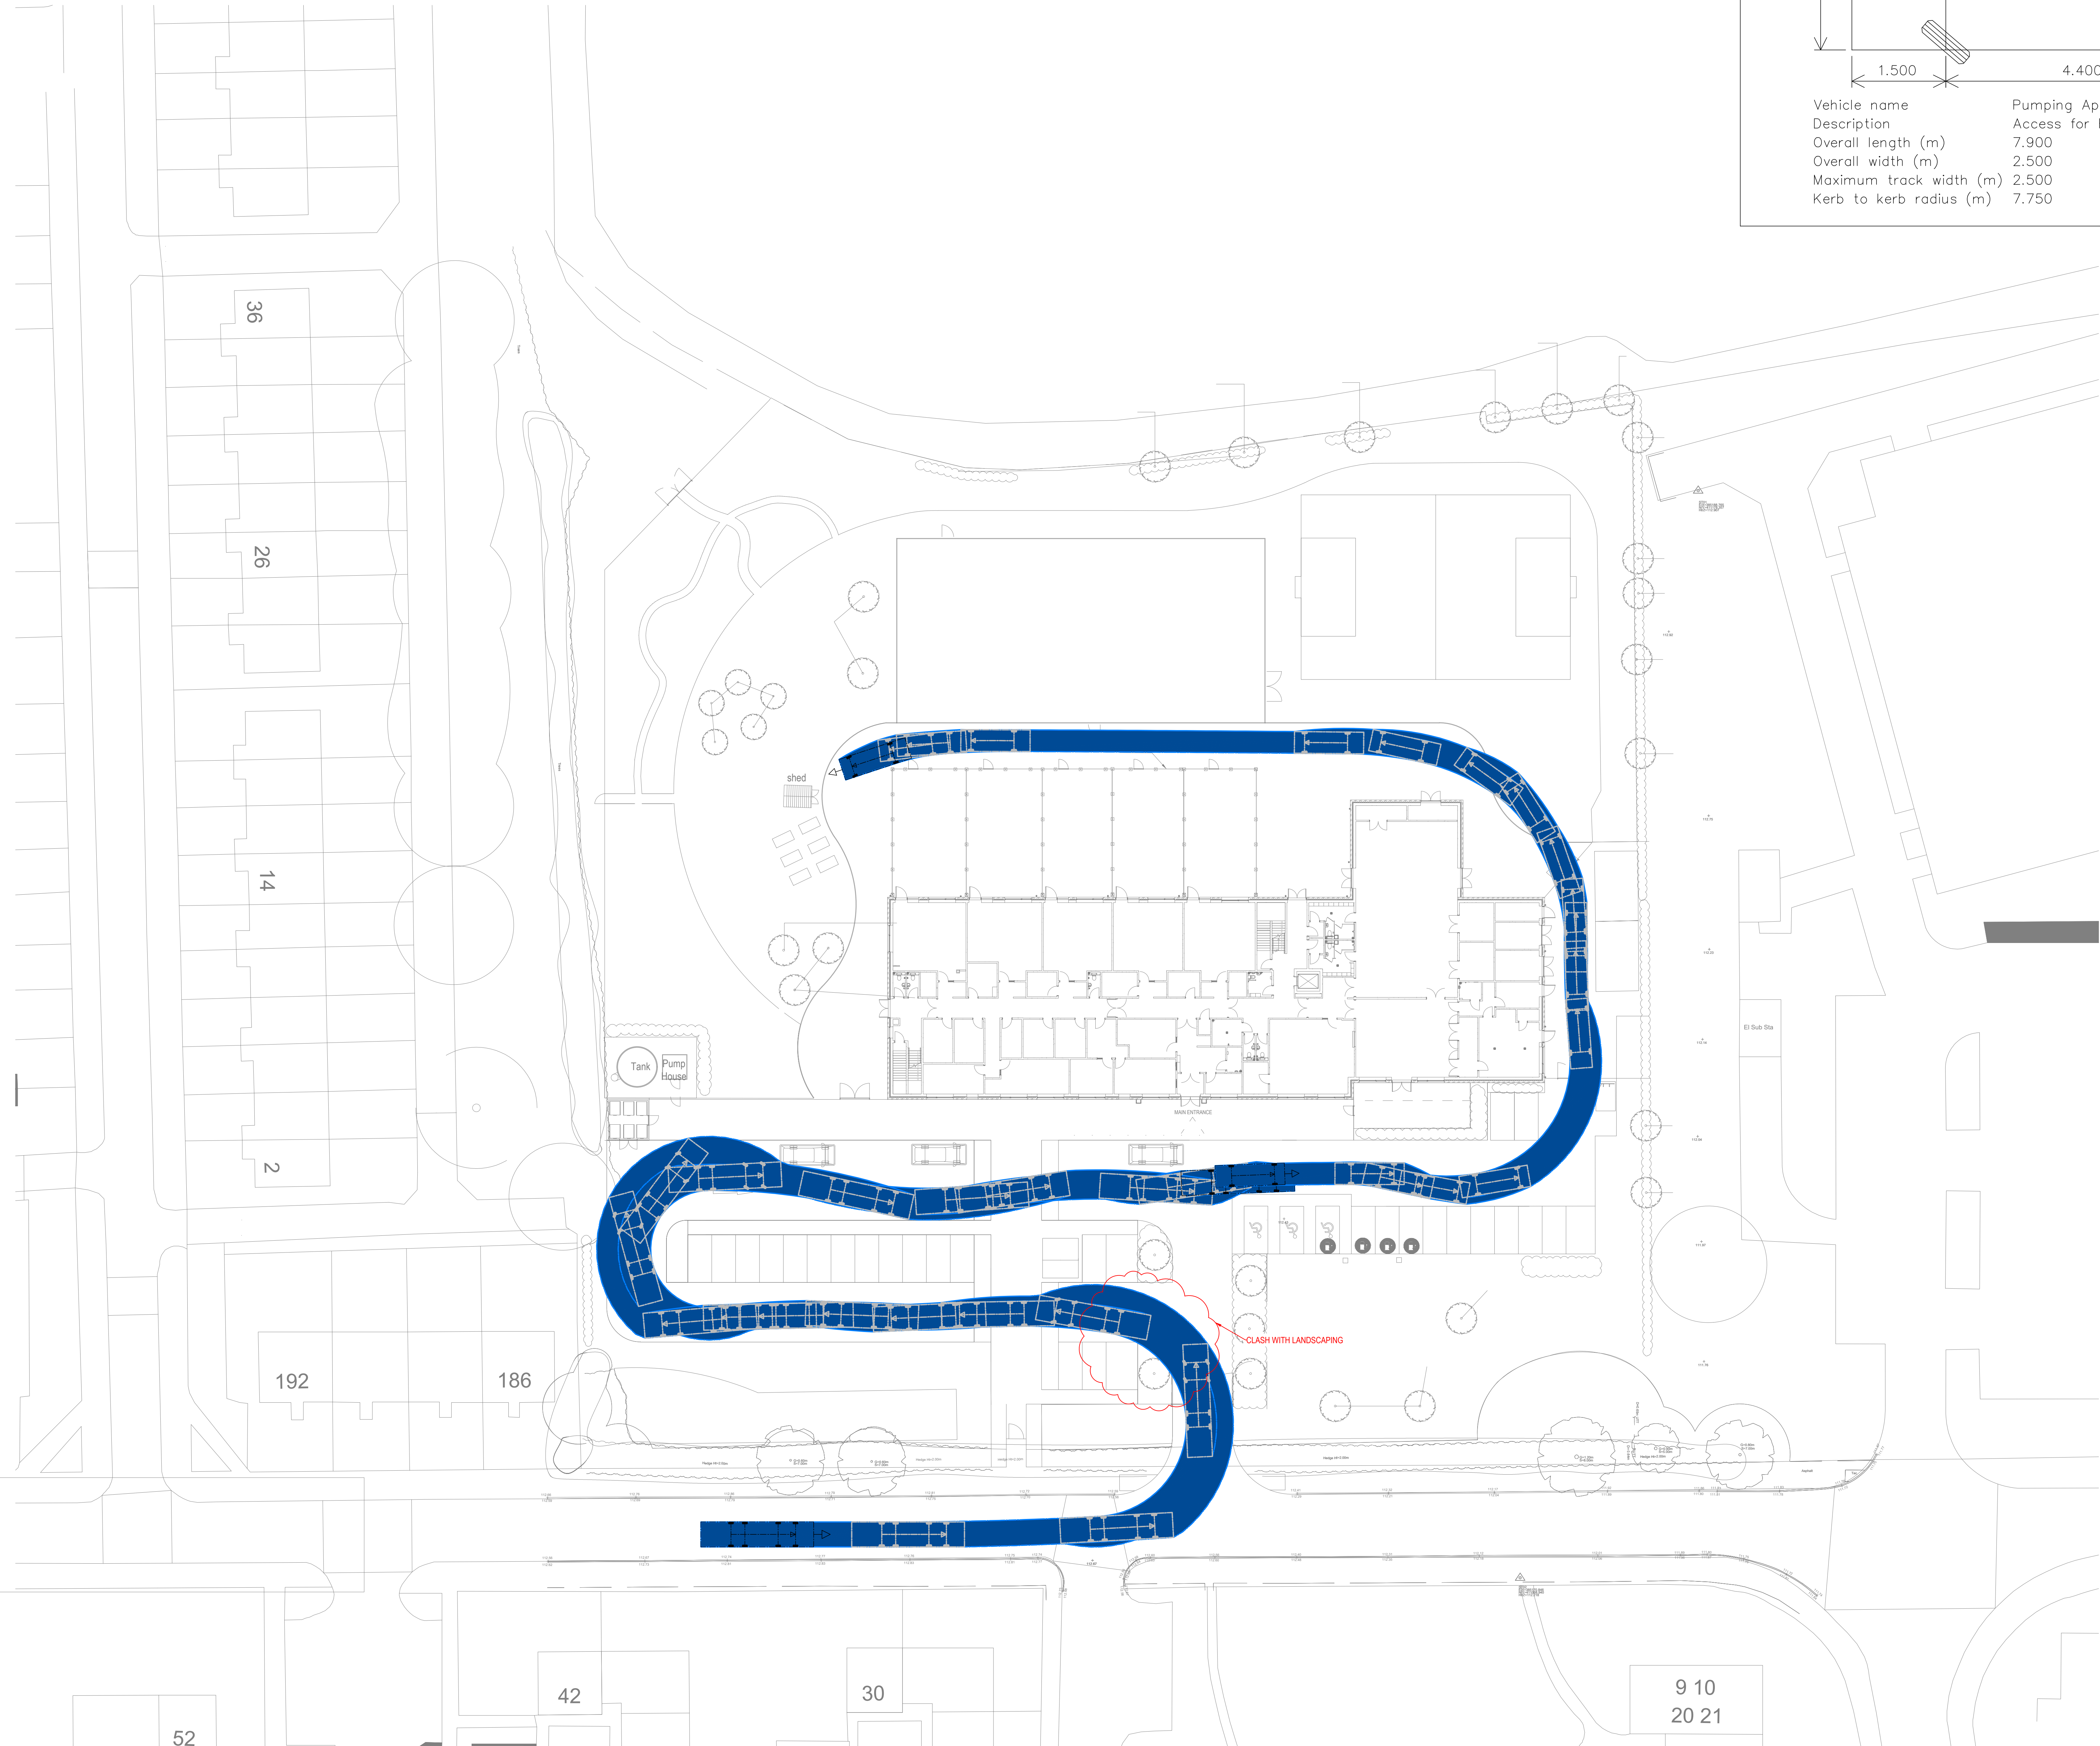

GENERAL NOTES

1. FIRE VEHICLE USED IS LARGER THAN AMBULANCE VEHICLE THEREFORE AMBULANCE ACCESS IS VIABLE

PD	30/06/2024	UPDATED TO SUIT LATEST ARCHITECTS LAYOUT	MD	PL	PD
PD1	28/07/2023	PRELIMINARY ISSUE	MD	PL	PD
REV	DATE	DESCRIPTION	BY	CHK	APP

DRAWING STATUS: **PRELIMINARY**

CLIENT: **TILBURY DOUGLAS**

ARCHITECT: **ELLIS WILLIAMS ARCHITECTS**

PROJECT: **ROCHDALE SEND
HEYWOOD**

TITLE: **EMERGENCY VEHICLE TRACKING**

STATUS	PROJECT No.	PROJECT	ORIGINATOR	VOLU	SY	LEVEL	TYPE	ROLE	DRAWING No.	REV
S2	223-018	FS0911-AJP-ZZ	-00-D	-C	-3500	P02				

SCALE @ 1:200	DESIGNED: JRS	DRAWN: JUR	CHECKED: JRS	APPROVED: PB	DATE: JUN 2023
---------------	---------------	------------	--------------	--------------	----------------