



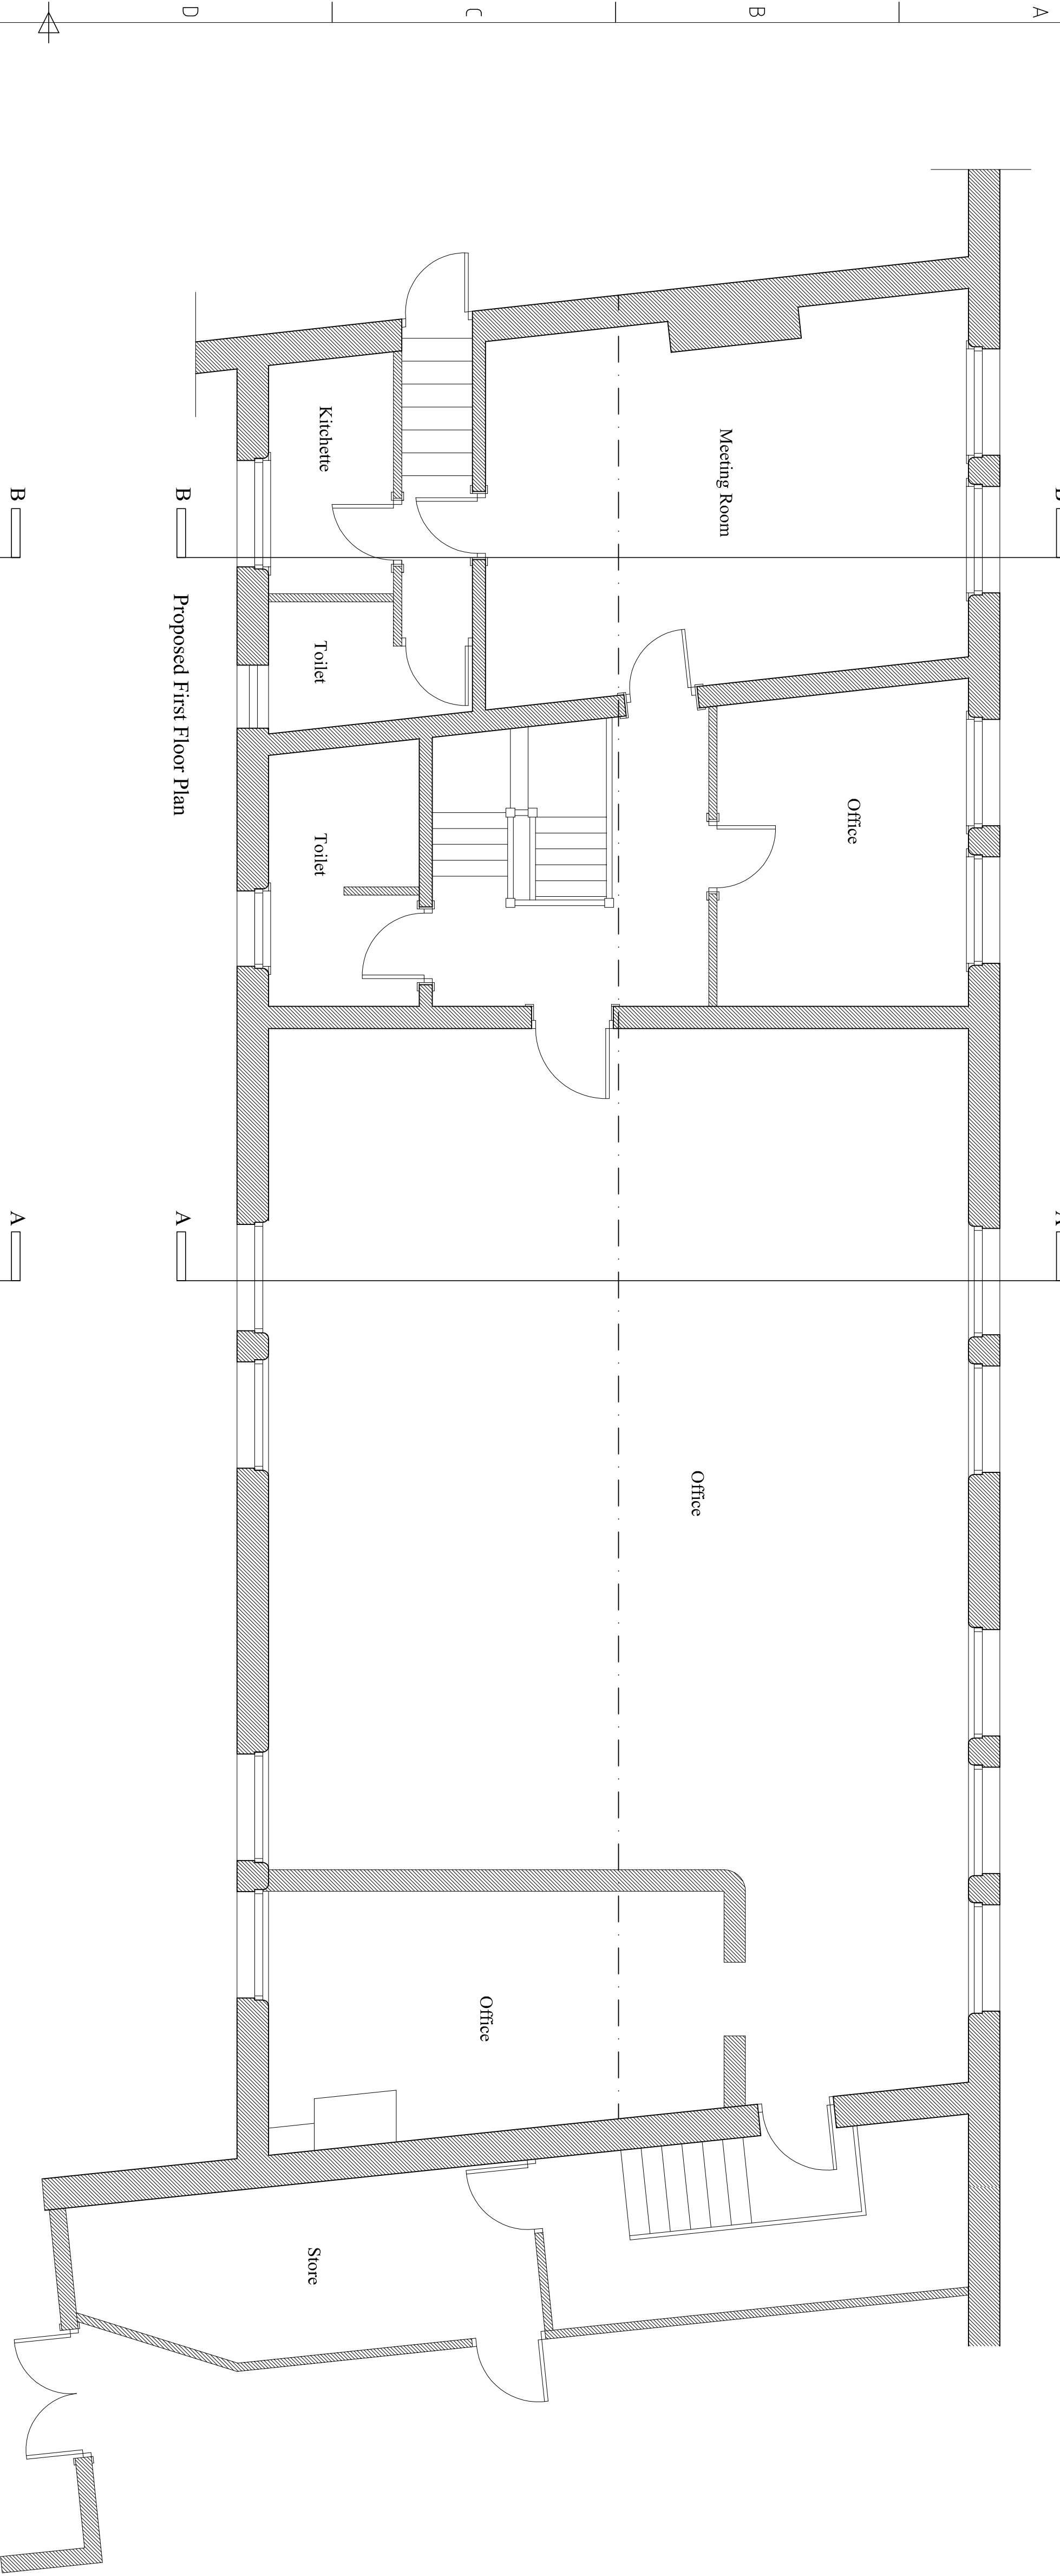

Proposed First Floor Plan

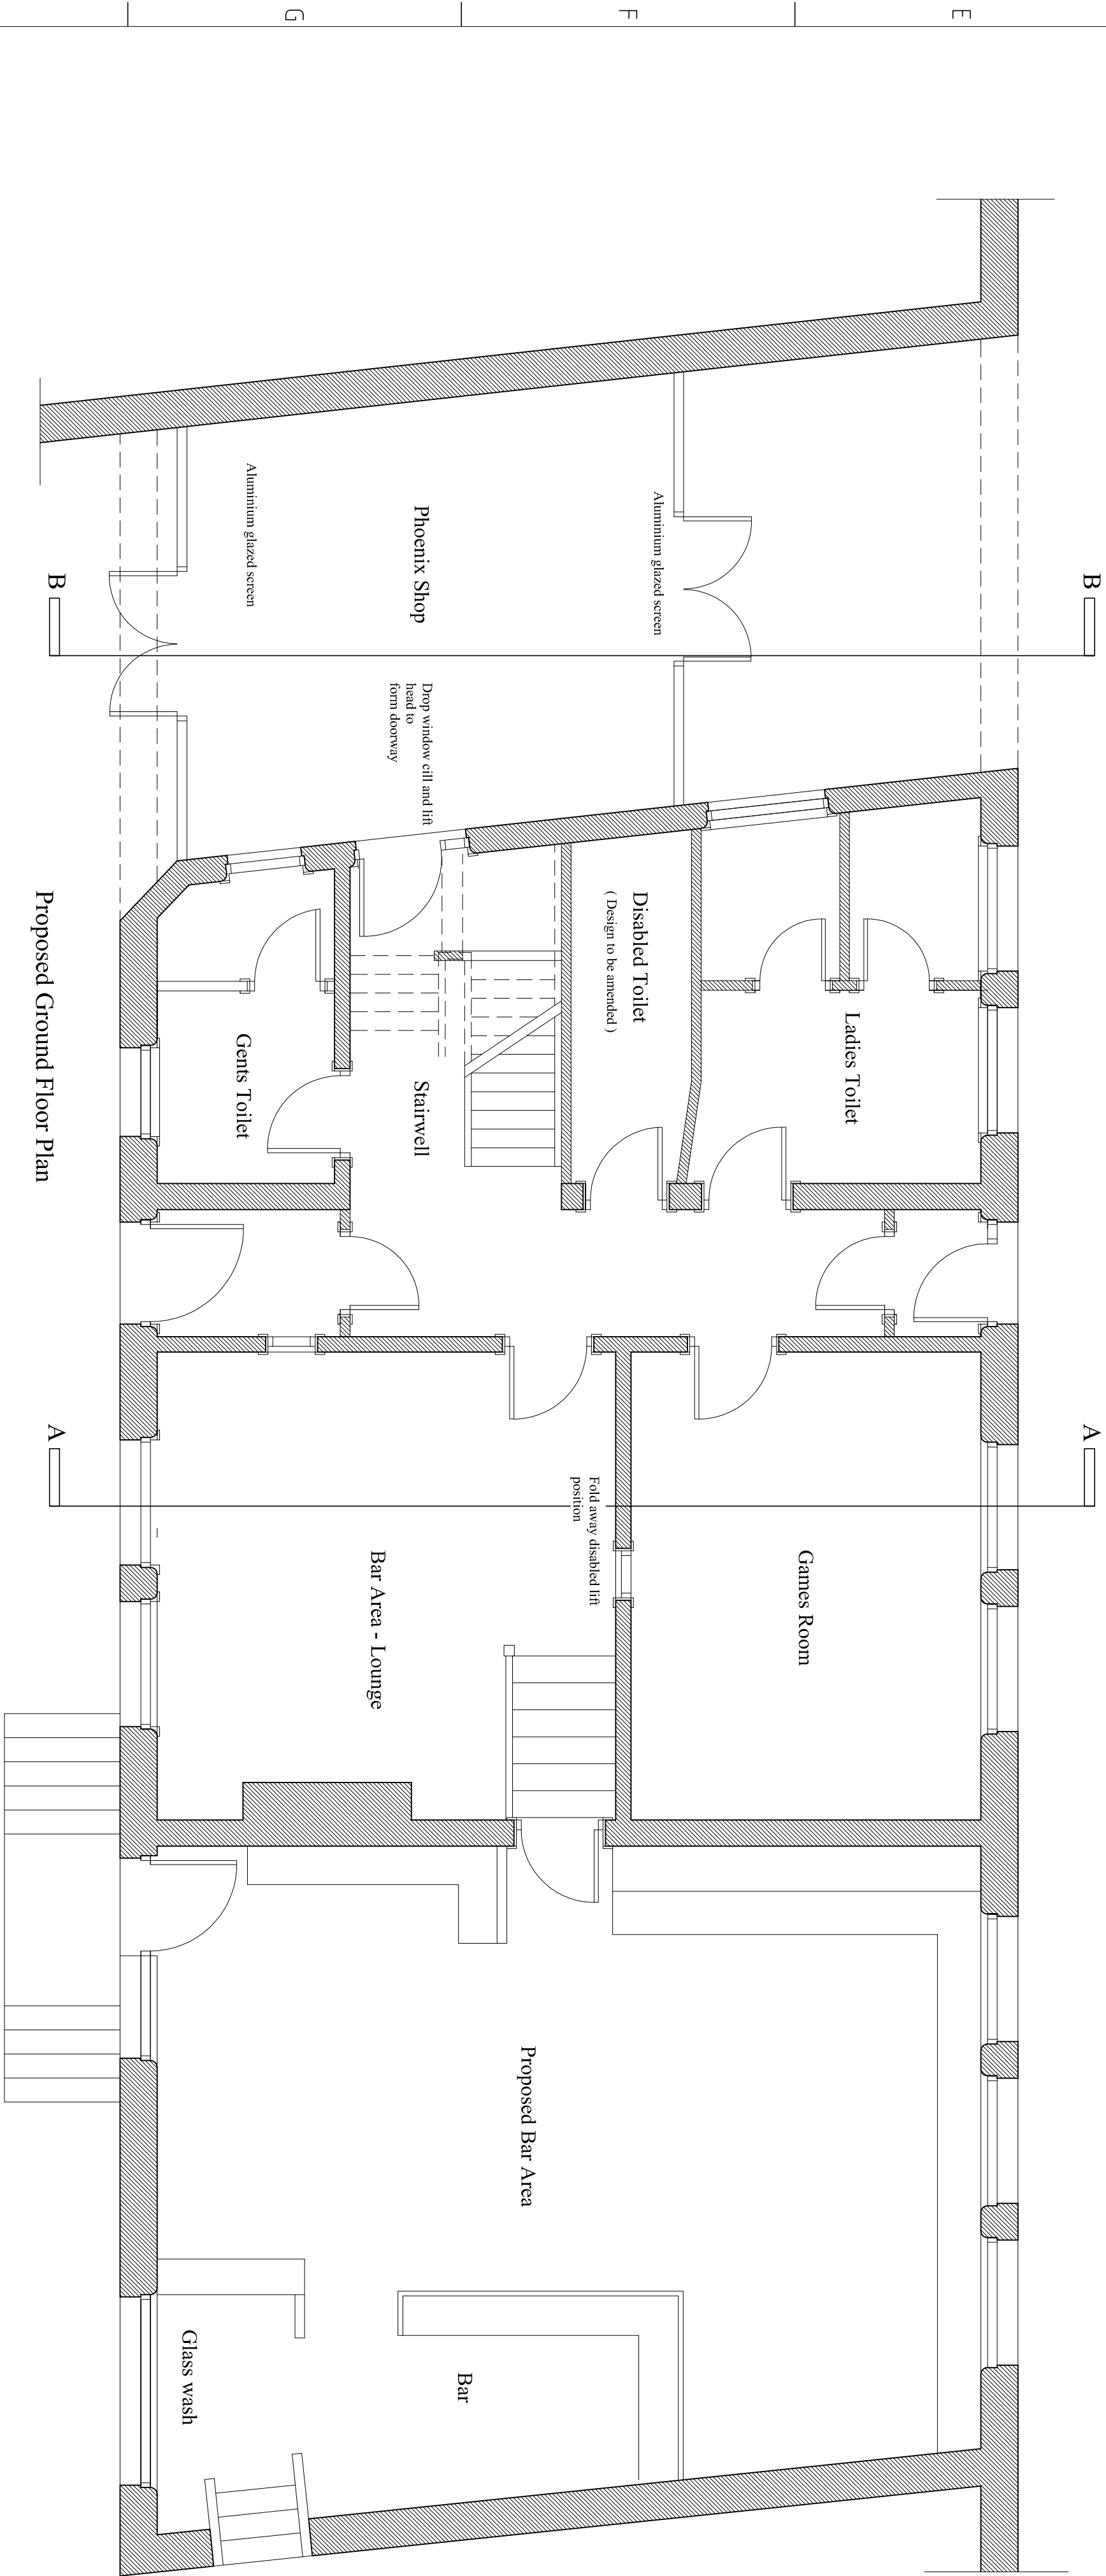

Proposed Ground Floor Plan

Item/rev	Quantity	Title/Name, designation, material, dimension etc	Article No./Reference
GB	Designed by	Created by	Date
		Approved by - date	Sept 2023
		File name	Scale
		1XX - 00/00/00	1/50
Phoenix Brewery			
Proposed Plans			
02			
Edition			
Sheet			