
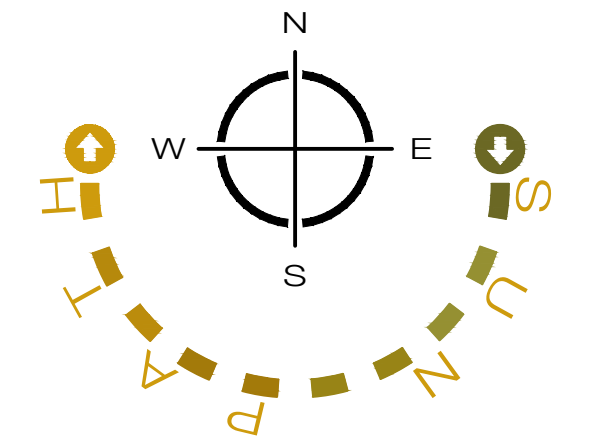


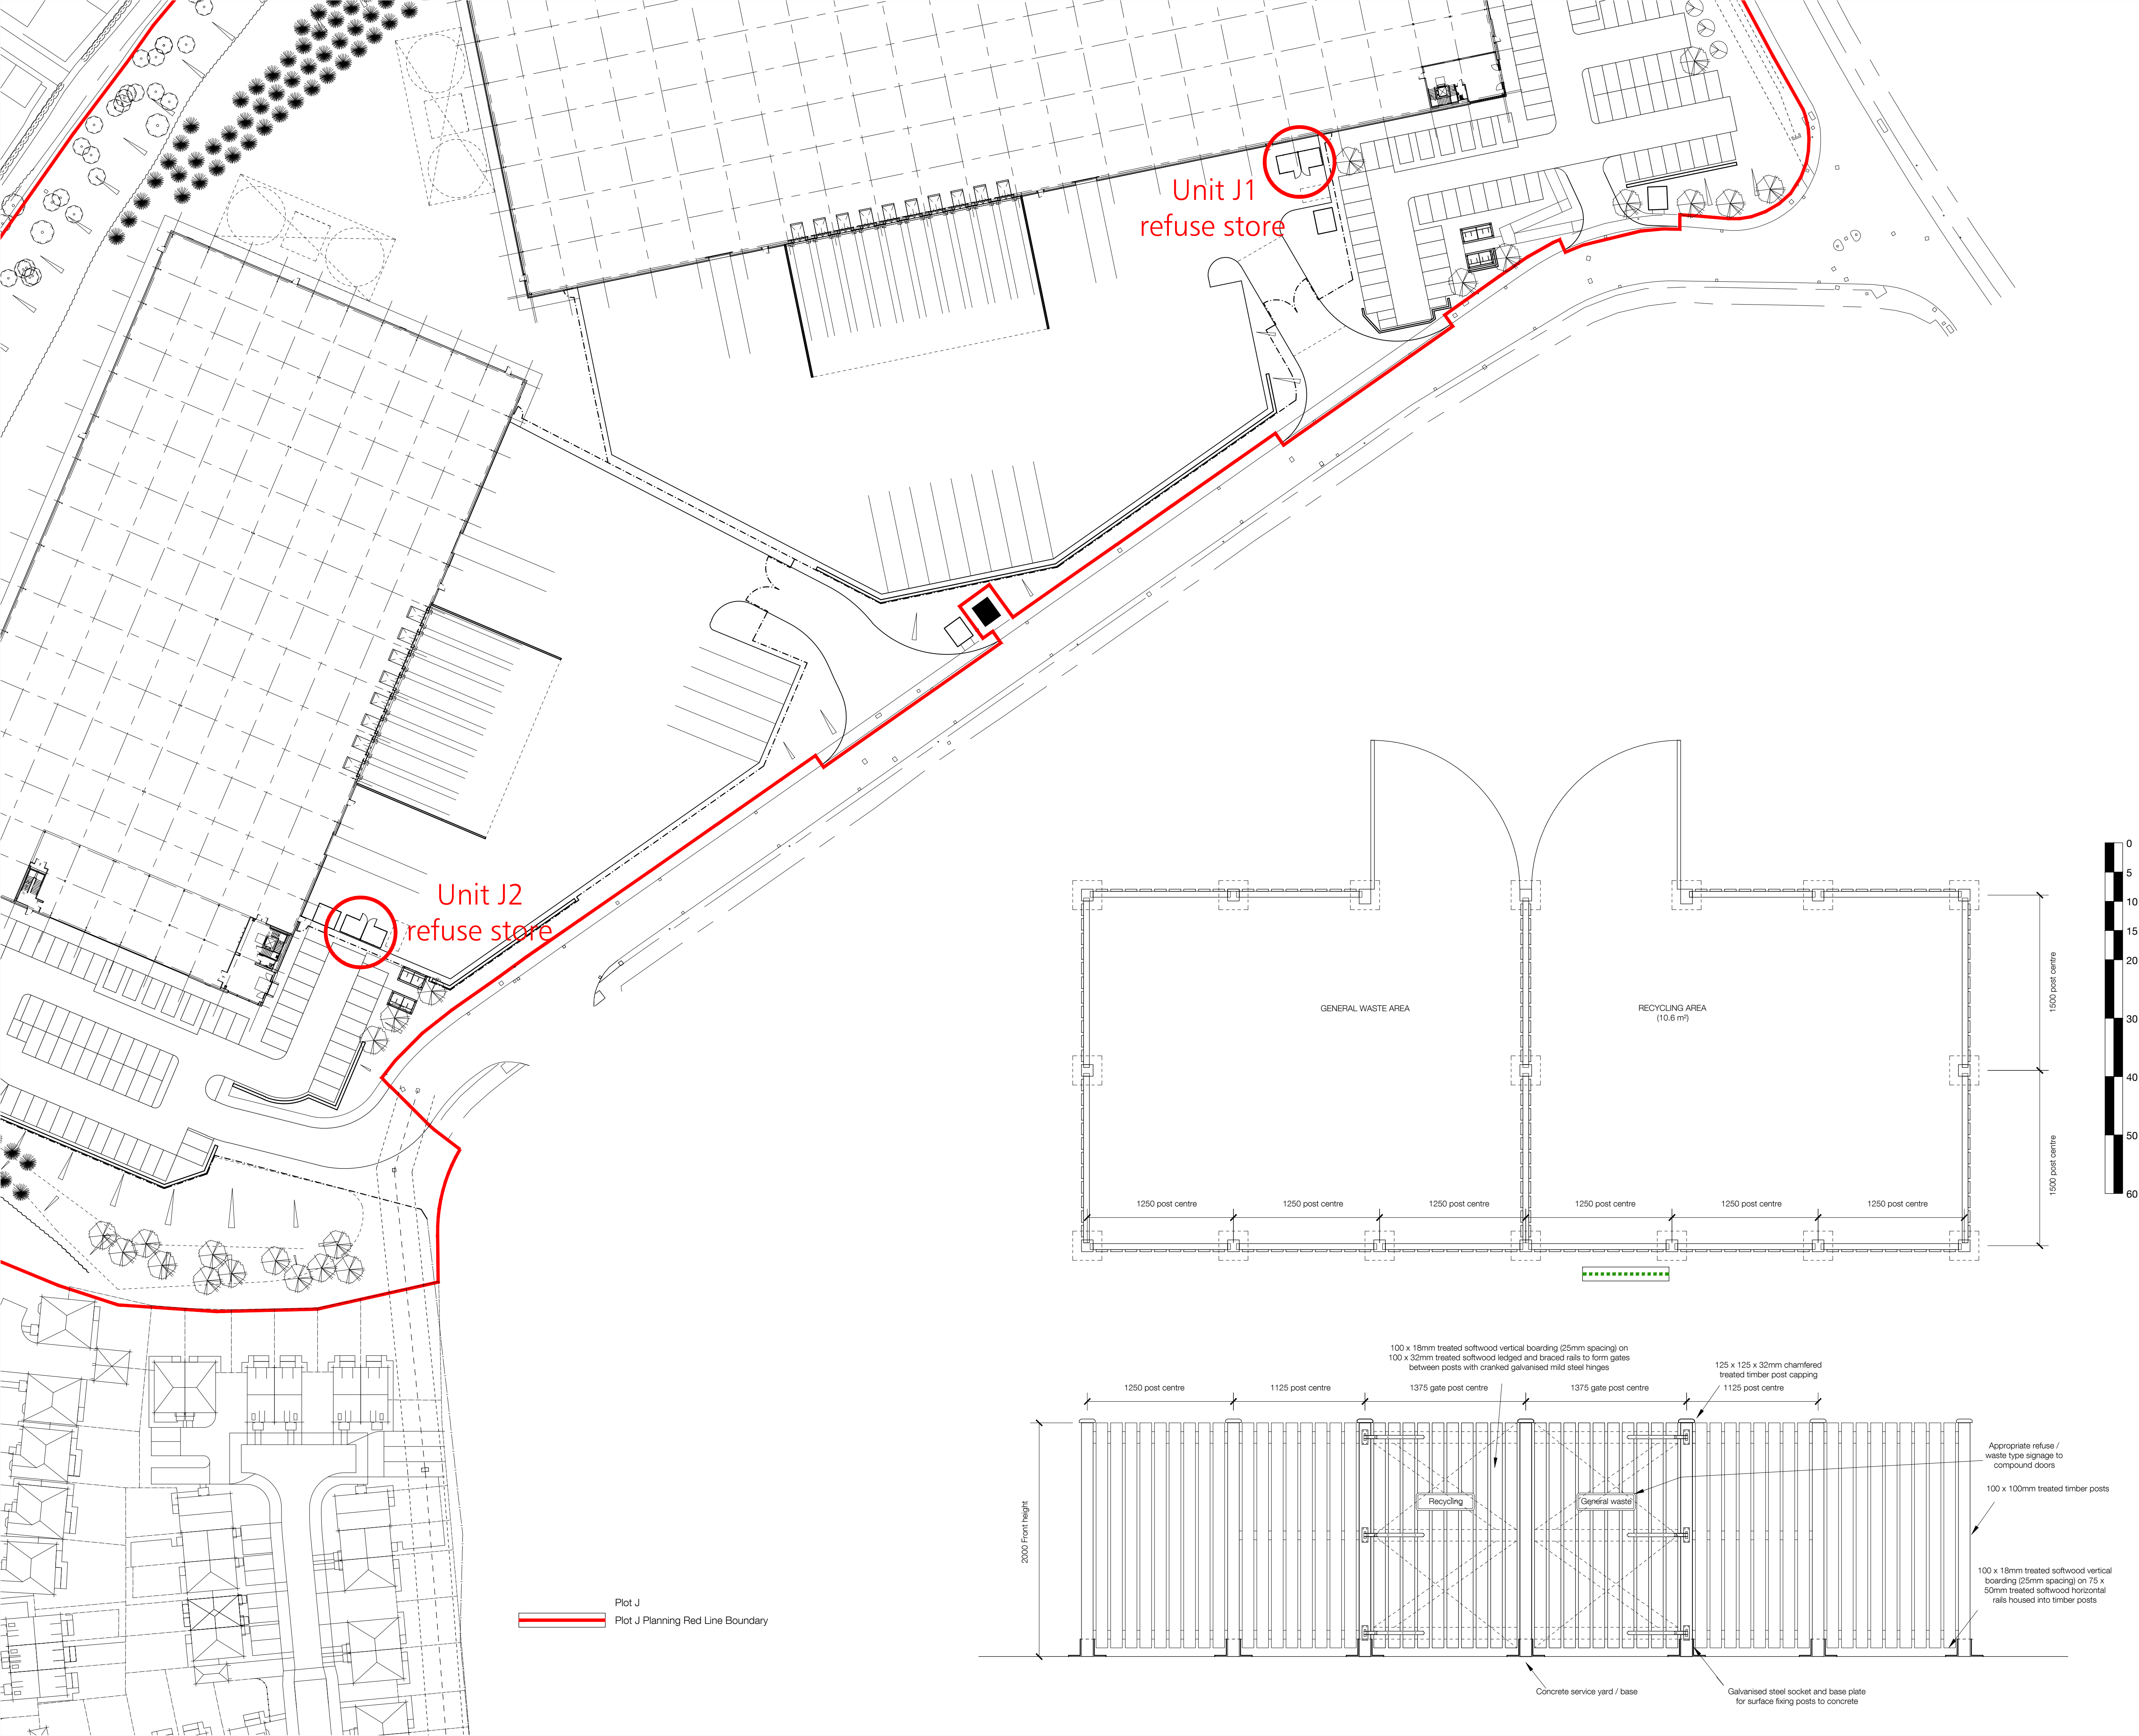

PROJECT  
KINGSWAY PLOT J2

TITLE  
REFUSE STORES

SCALE  
1:500

DATE  
08/07/22

DLA REF  
2022-052

DRAWN  
PSL

REVIEWED  
BLG

PROJECT  
KPJ

ORIGIN'R  
DLA

ZONE  
JS

LEVEL  
XX

TYPE  
DR

ROLE  
A

NUMBER  
90074

STATUS  
PLANNING

REVISION  
P 04